


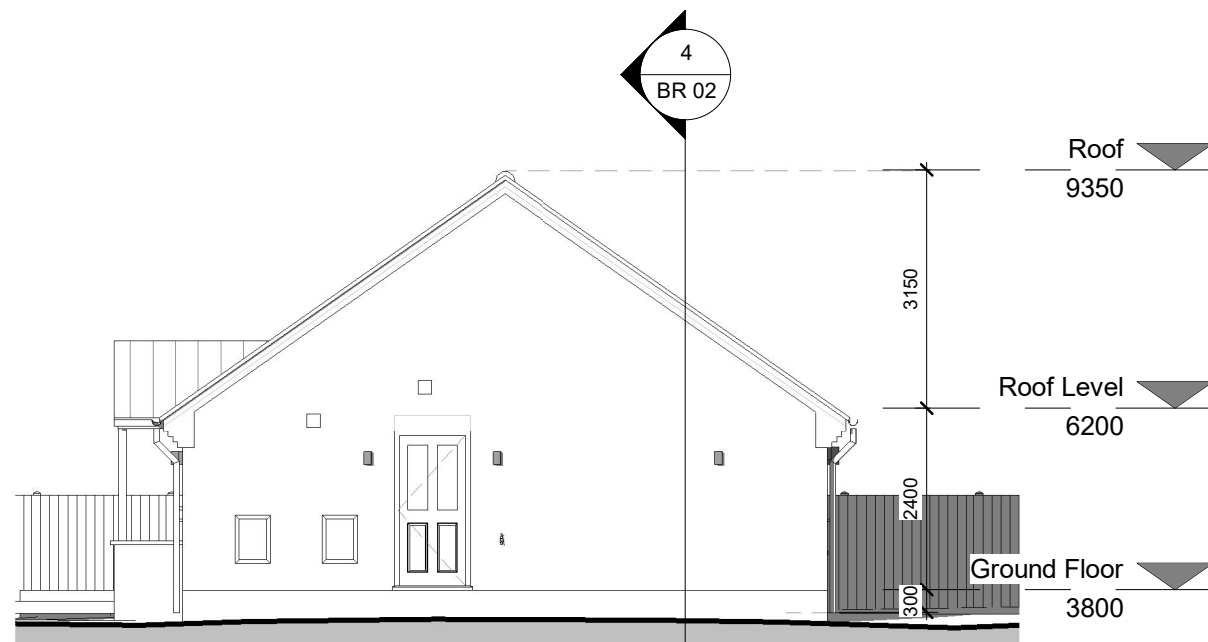


1 North Proposed

1 : 100




2 East Proposed

1 : 100

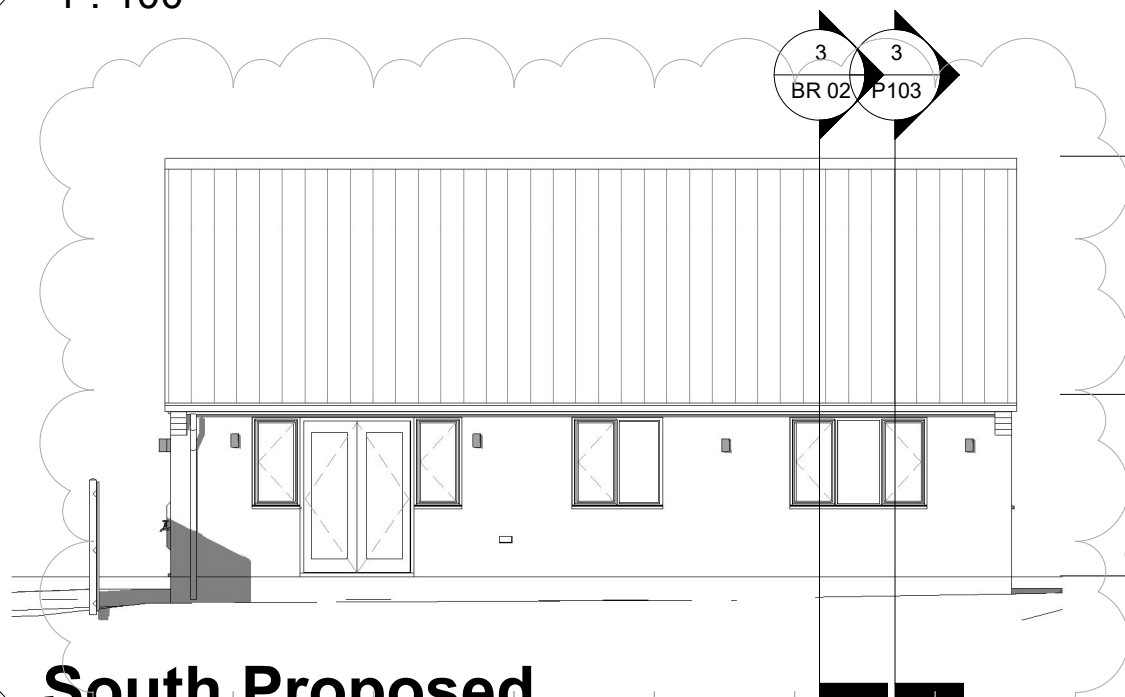

3 South Proposed

1 : 100

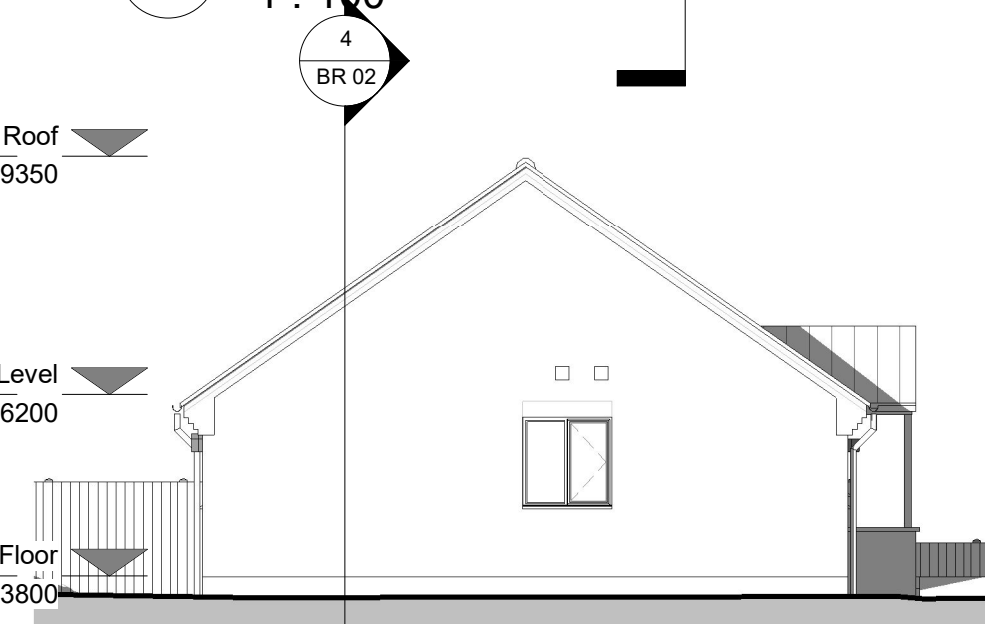

4 West Proposed

1 : 100

All work to be undertaken in accordance with any planning approvals, building regulations approvals and party wall awards, if applicable. Any work undertaken before approval is granted or before conditions are discharged is at your own risk.

All materials to be used in accordance with the manufacturer's instructions and the appropriate British Standards.

Workmanship shall comply with the appropriate British Standard. Work that does not comply shall be removed and completed again at the contractor's cost.

MATERIALS:

Roof tiles: Wienerberger Double Pantile Dark Grey

Walls: Vandersanden Corum Brick.

Windows: White uPVC

Front door: Grey Composite.

Fascias and soffits: White uPVC.

RW goods: Black half round gutters and circular DPs.

0 0.5 1.0 1.5 2.0 2.5 1 to 50

0 1 2 3 4 5 1 to 100

0 2 4 6 8 10 1 to 200



ARC Survey & Design Consultants Ltd
Architectural Services
Chartered Building Surveyors
10 Thurlaston Close,
Peterborough, PE3 6LD
T: 01733 753727 / 07787 536417
e: info@arcsurvey.co.uk
e: arcpb.co.uk

No.	Description	Date
A	Planning Issue	20.12.18
B	Plans update	26..02.19

178a High Road, Weston

Proposed Bungalow

Elevations Proposed

Project number	1855	P102	
Date	19.02.2019		
Drawn by	RG		
Paper	A3		
		Scale	1 : 100