


DO NOT SCALE THIS DRAWING. THE CONTRACTOR IS DEEMED TO HAVE CHECKED ALL DIMENSIONS ON SITE AND REPORT ANY DISCREPANCIES TO OGLESBY & LIMB LTD. THE CONTENTS OF THIS DRAWING ARE COVERED BY COPYRIGHT AND REMAIN THE PROPERTY OF OGLESBY & LIMB LTD. WRITTEN APPROVAL MUST BE OBTAINED FROM OGLESBY & LIMB LTD PRIOR TO DUPLICATION OR REPRODUCTION OF THIS DRAWING OR ITS CONTENTS. ANY DIMENSIONS NOT SHOWN ARE TO BE CHECKED AND AGREED WITH OGLESBY & LIMB LTD.

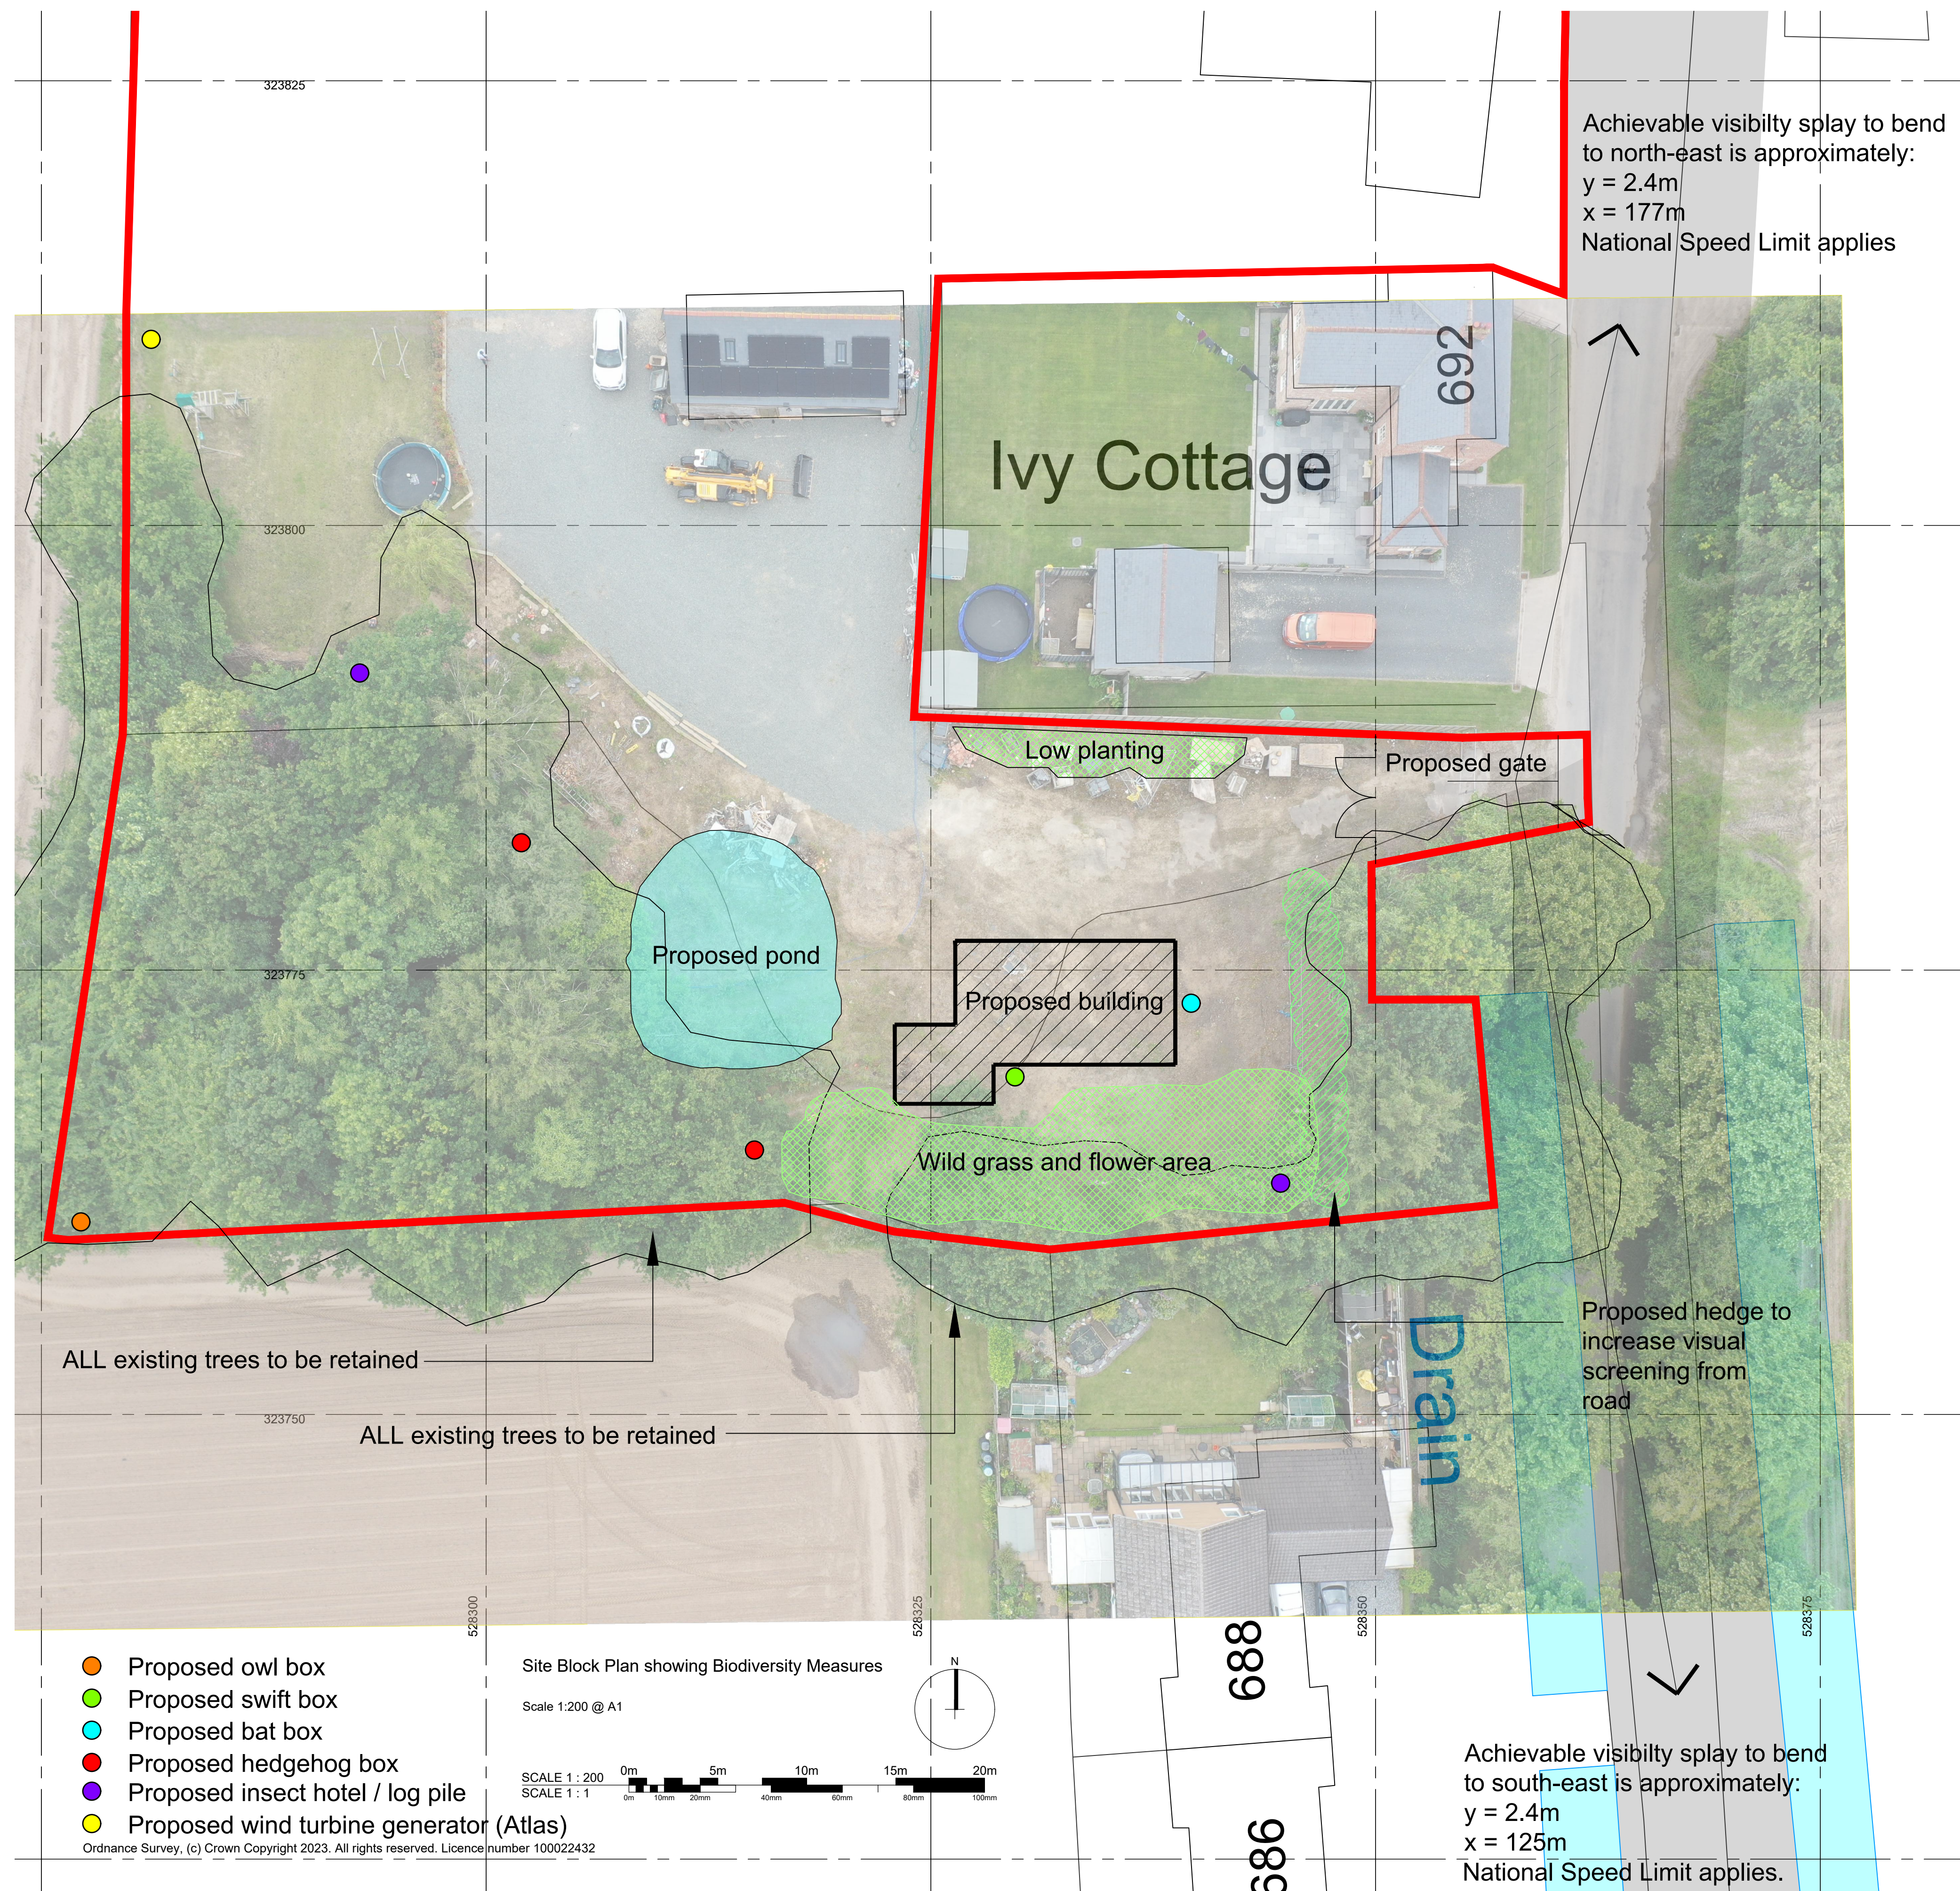

Typical Owl Box



Typical Bat Box



Typical Swift Box



Typical Hedgehog Box



Typical Insect Hotel

P1	10.07.24	Drawing status updated to PLANNING APPLICATION ISSUE. Wind turbine added.	ajo
Ref.	Date	Description	Initial

Oglesby & Limb Ltd

Chartered Architect

Suite 1, Market Chambers
12 Market Place, Spalding, Lincs
PE11 1SL
Tel: 01775 761196
e-mail: design@o-l-ltd.co.uk

O&L

Client:
Mr Graham Bowater

Project:
**The Shed
Proposed home office and gym at
694 Broadgate
Weston
Spalding, PE12 6JA**

Drawing Title:

**Site Block Plan showing
Biodiversity Measures**

PLANNING APPLICATION ISSUE

Date:	28.06.24	Scale:	as shown @ A1
Drawn by:	ajo	Checked by:	ap

Drawing Number:

A1704-02

Rev:

P1