



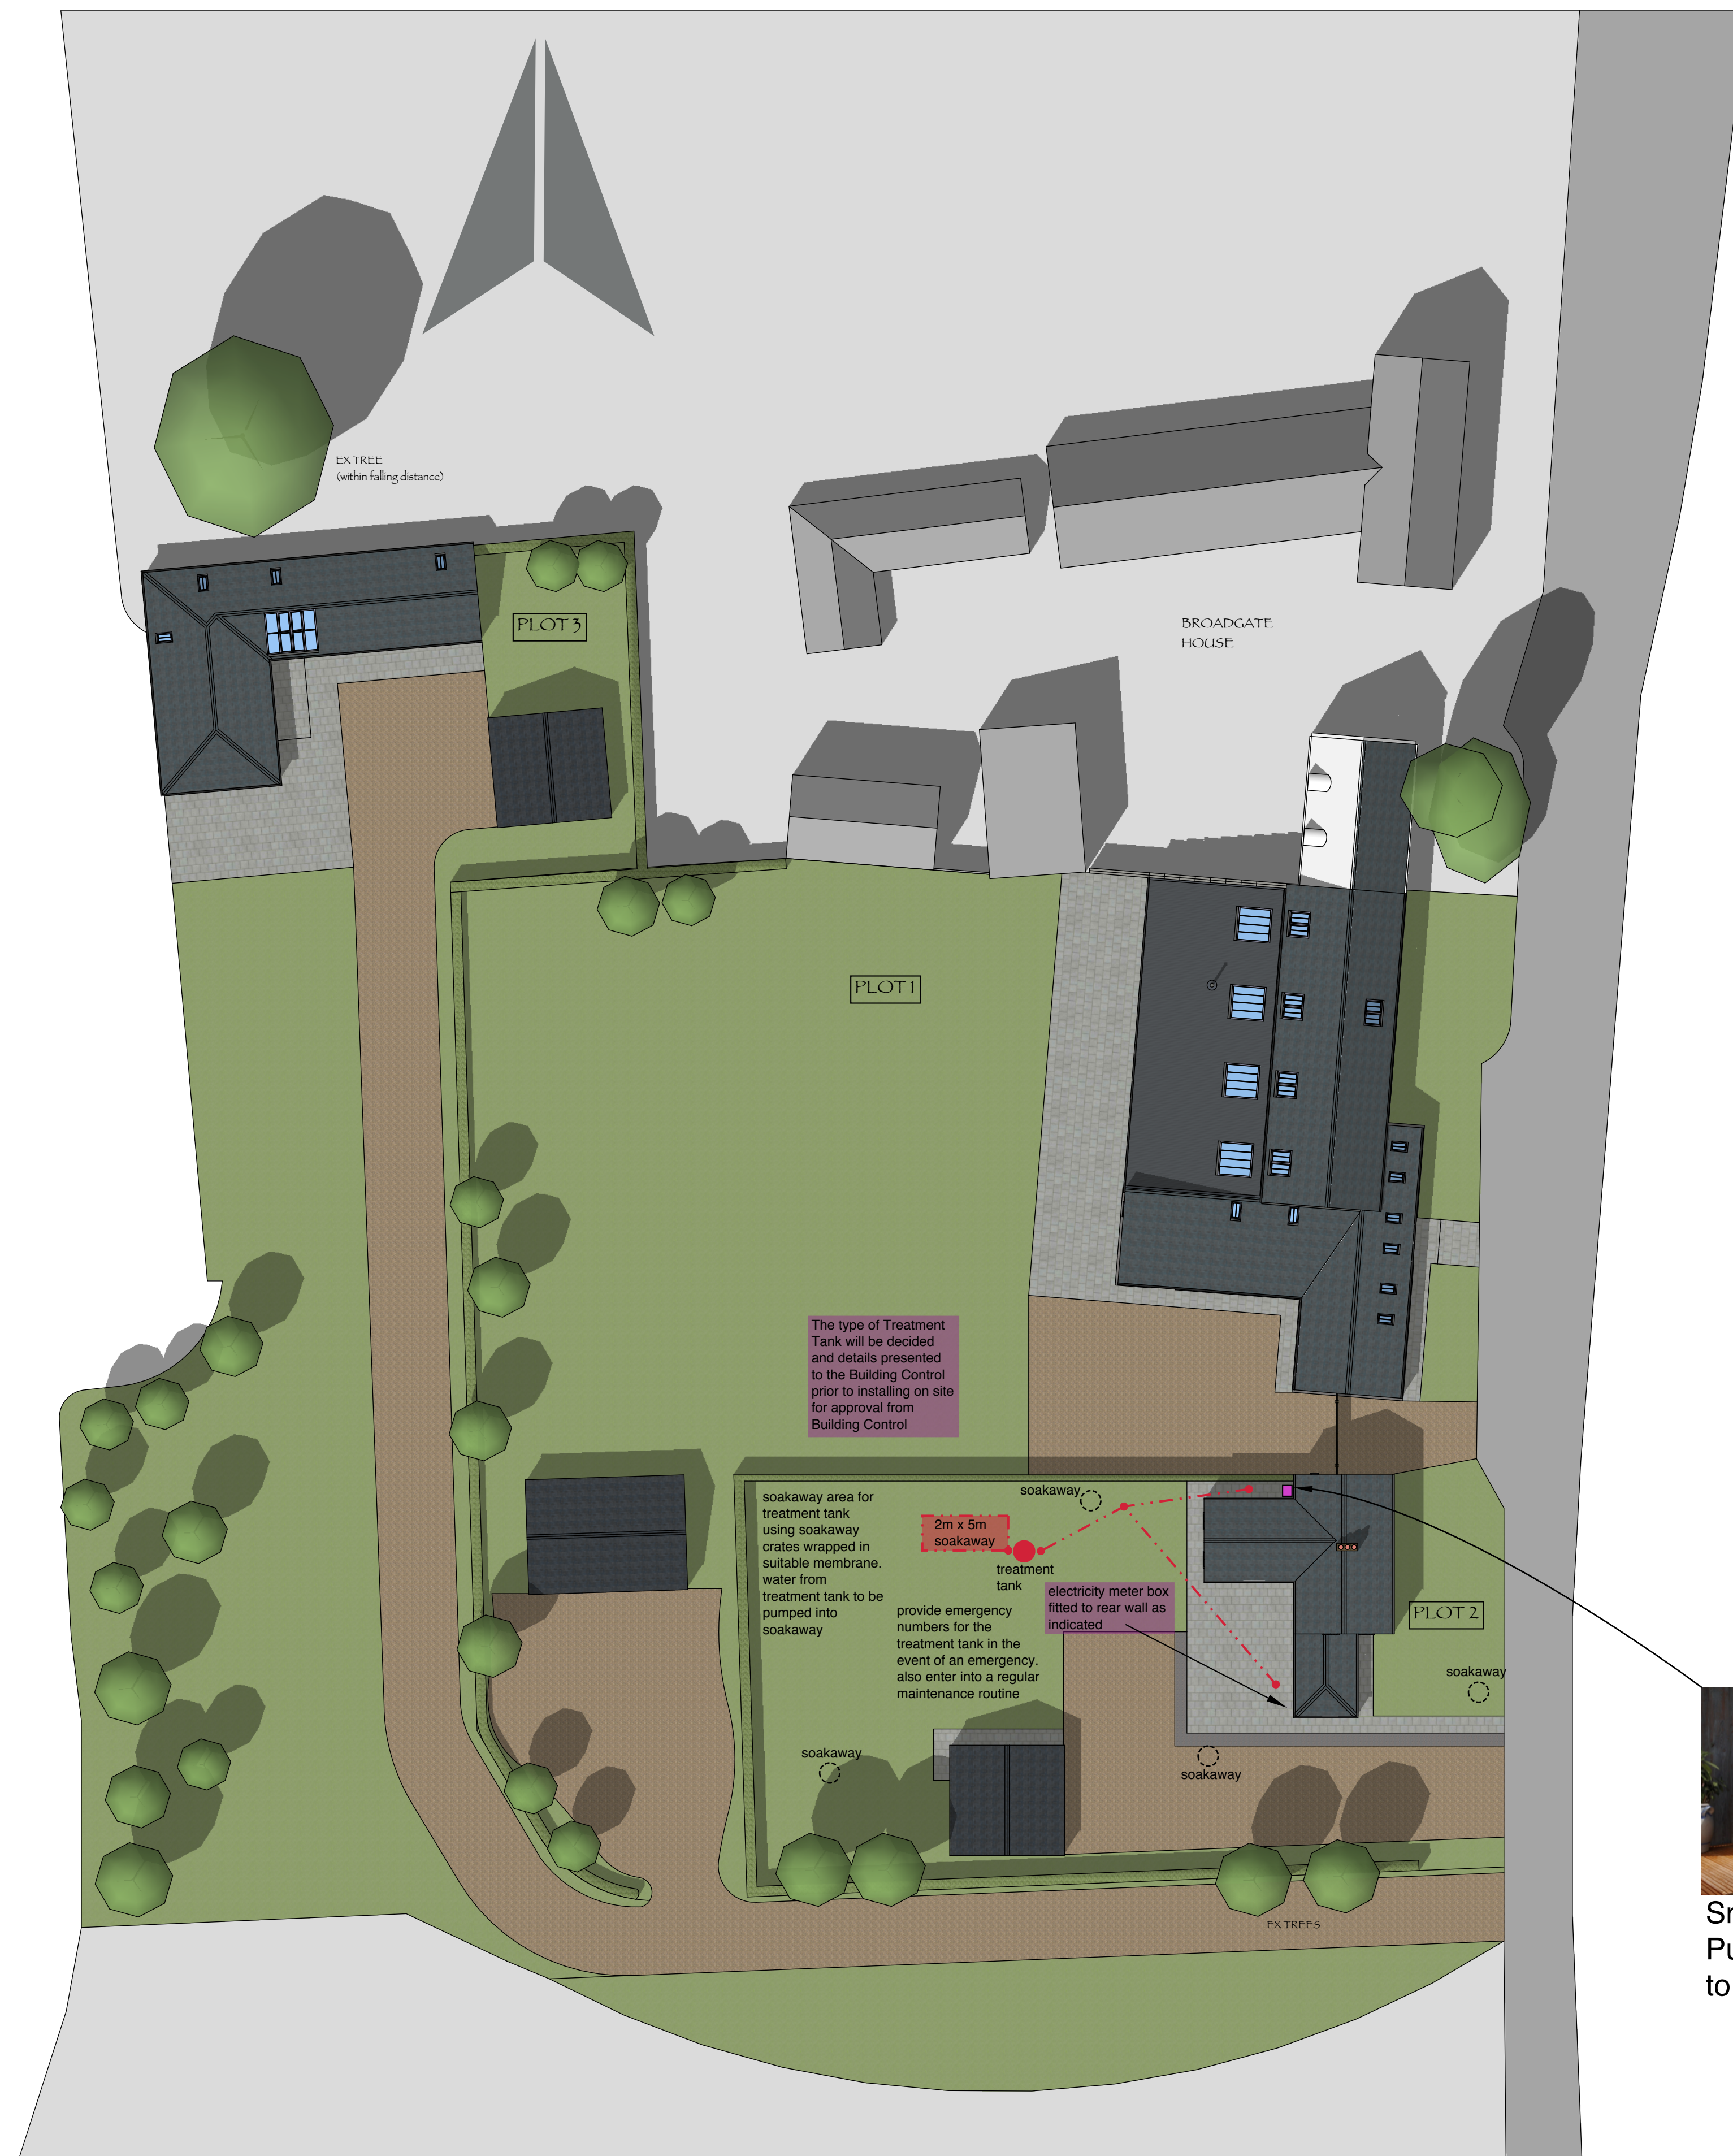

BLOCK PLAN

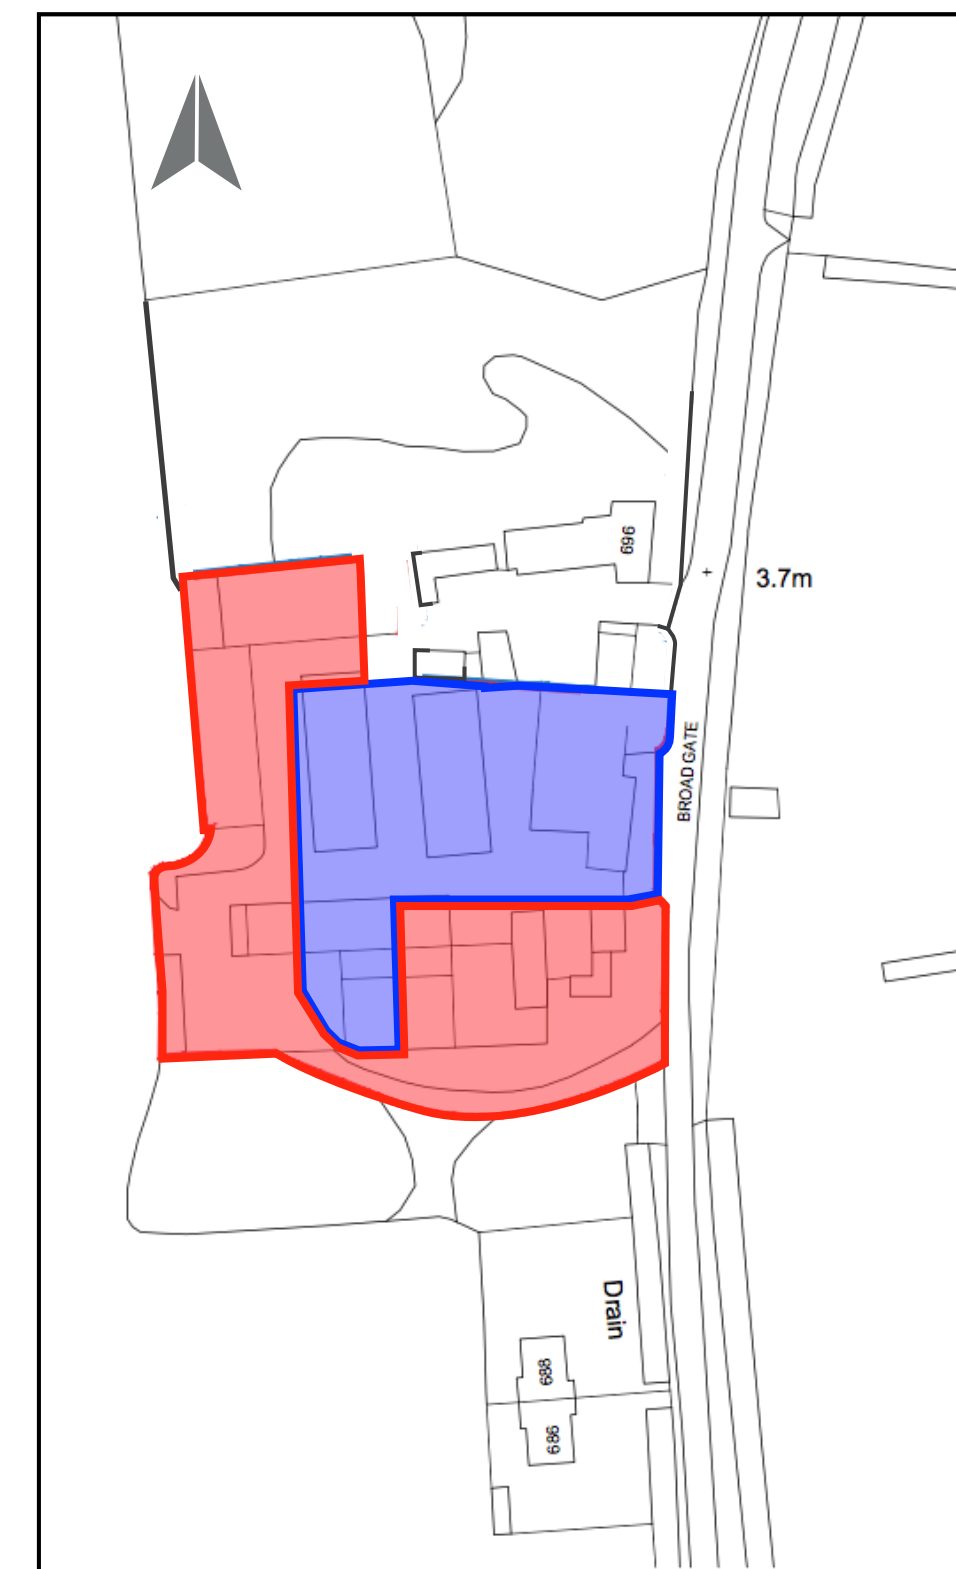

LOCATION PLAN

SOFT LANDSCAPING: -

TREE TYPES- ALL TO BE PLANTED AS HEAVY STANDARD

TREES TO BE A VARIETY OF BIRCH, OAK AND CHESTNUT.

HEDGES BETWEEN PROPERTIES TO BE HAWTHORN.

TO THE PLANTERS ALLOW A VARIETY OF LOW GROWING LOW MAINTENANCE SHRUBS WITH VARIOUS COLOURINGS.

HARD LANDSCAPING: -

PRIVATE DRIVES TO BE LAID IN WASHED GRAVEL.

PATIO AND FOOTPATHS TO BE LAID IN STONE COLOURED PAVING.



PROPOSED HOUSE EXTENSION ADJACENT
BROADGATE HOUSE WESTON
for MR & MRS G BOWATER

A	B	REGS AMENDS SHOWN PURPLE	JUN 17
-	-		-

BLOCK & LOCATION PLAN PLOT 2 & 3

MAY 17

1/250 1/1250
at A1

J077-BR 1A

Julian Warrick

Architectural Design Consultant

Email: julian@jwarrick-design-cons.com

Tel: 01775 820123

Mob: 07849 652067

www.JulianWarrick.co.uk

Google +

8 Beech Grove
Donington
Spalding
Lincs
PE11 4XQ