





Front Elevation




Side Elevation

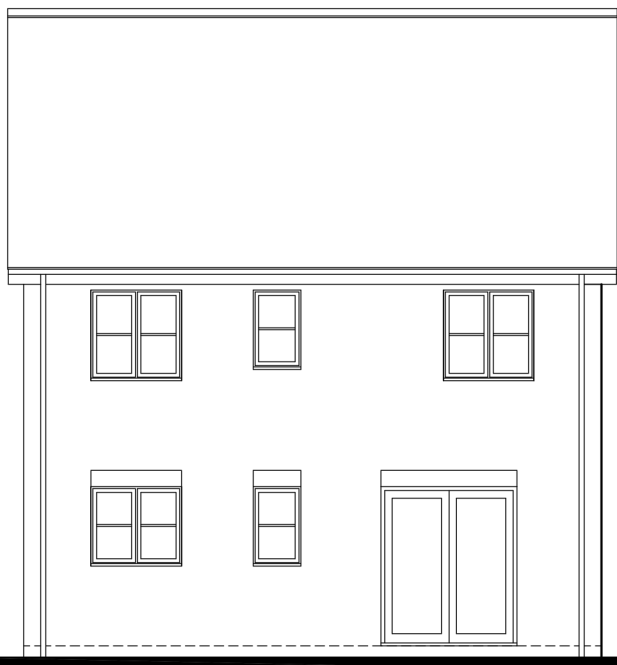


Rear Elevation

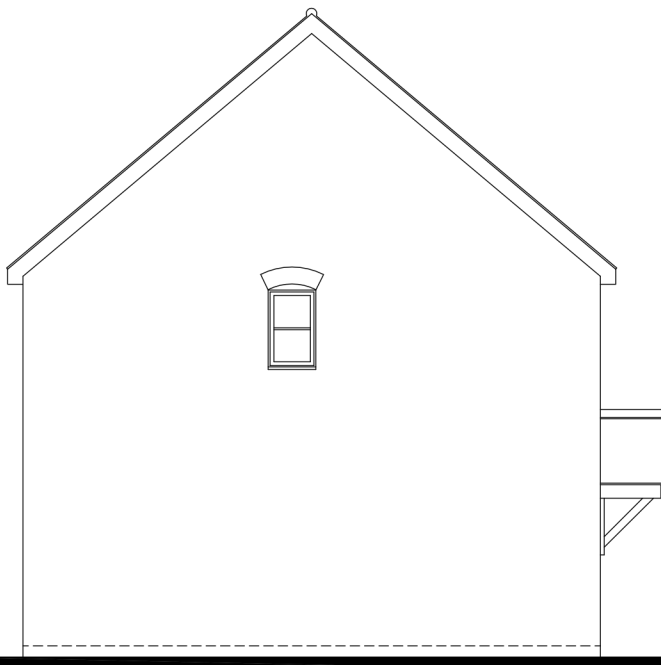


Side Elevation

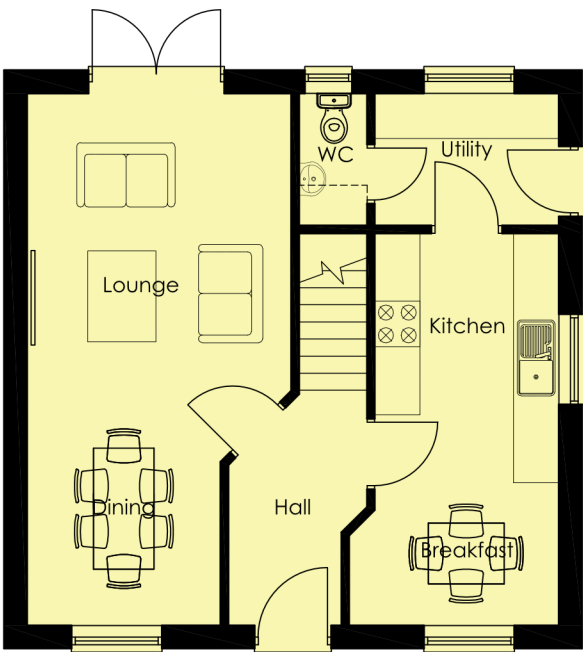

Ground Floor Plan

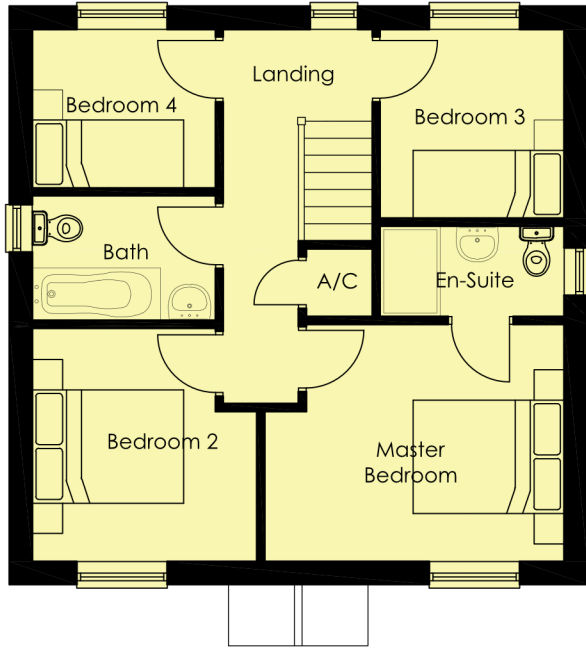

First Floor Plan

 

Roof Plan

Measurement Bar - When printed to the correct scale this line measures 100mm.

PLANNING APPLICATION

A REVISION	30.05.2019 DATE	OAS DRAWN	Chimneys removed. DESCRIPTION
---------------	--------------------	--------------	----------------------------------

CLIENT	Seagate Homes Ltd		
PROJECT	Proposed residential development at Small Drove/Dean Close, Weston		
DRAWING	Pentney - Floor Plans & Elevations		

SCALE	1:100 @ A2	DRAWN	CLH	DATE	24.02.2016
-------	------------	-------	-----	------	------------

STUDIO 11 ARCHITECTURE LTD, THE BOATHOUSE, HARBOUR SQUARE, NENE PARADE, WISBECH, CAMBRIDGESHIRE, PE13 3BH
T: 01945 467339 E: design@studio11architecture.co.uk W: www.studio11architecture.co.uk
OFFICES: THE SPARKHOUSE, LINCOLN, LINCOLNSHIRE LN6 7TS THE BOATHOUSE, WISBECH, CAMBRIDGESHIRE PE13 3BH KEYSTONE INNOVATION CENTRE, THETFORD, NORFOLK IP24 1JD



DRAWING NO.
293.Pent.P.01