

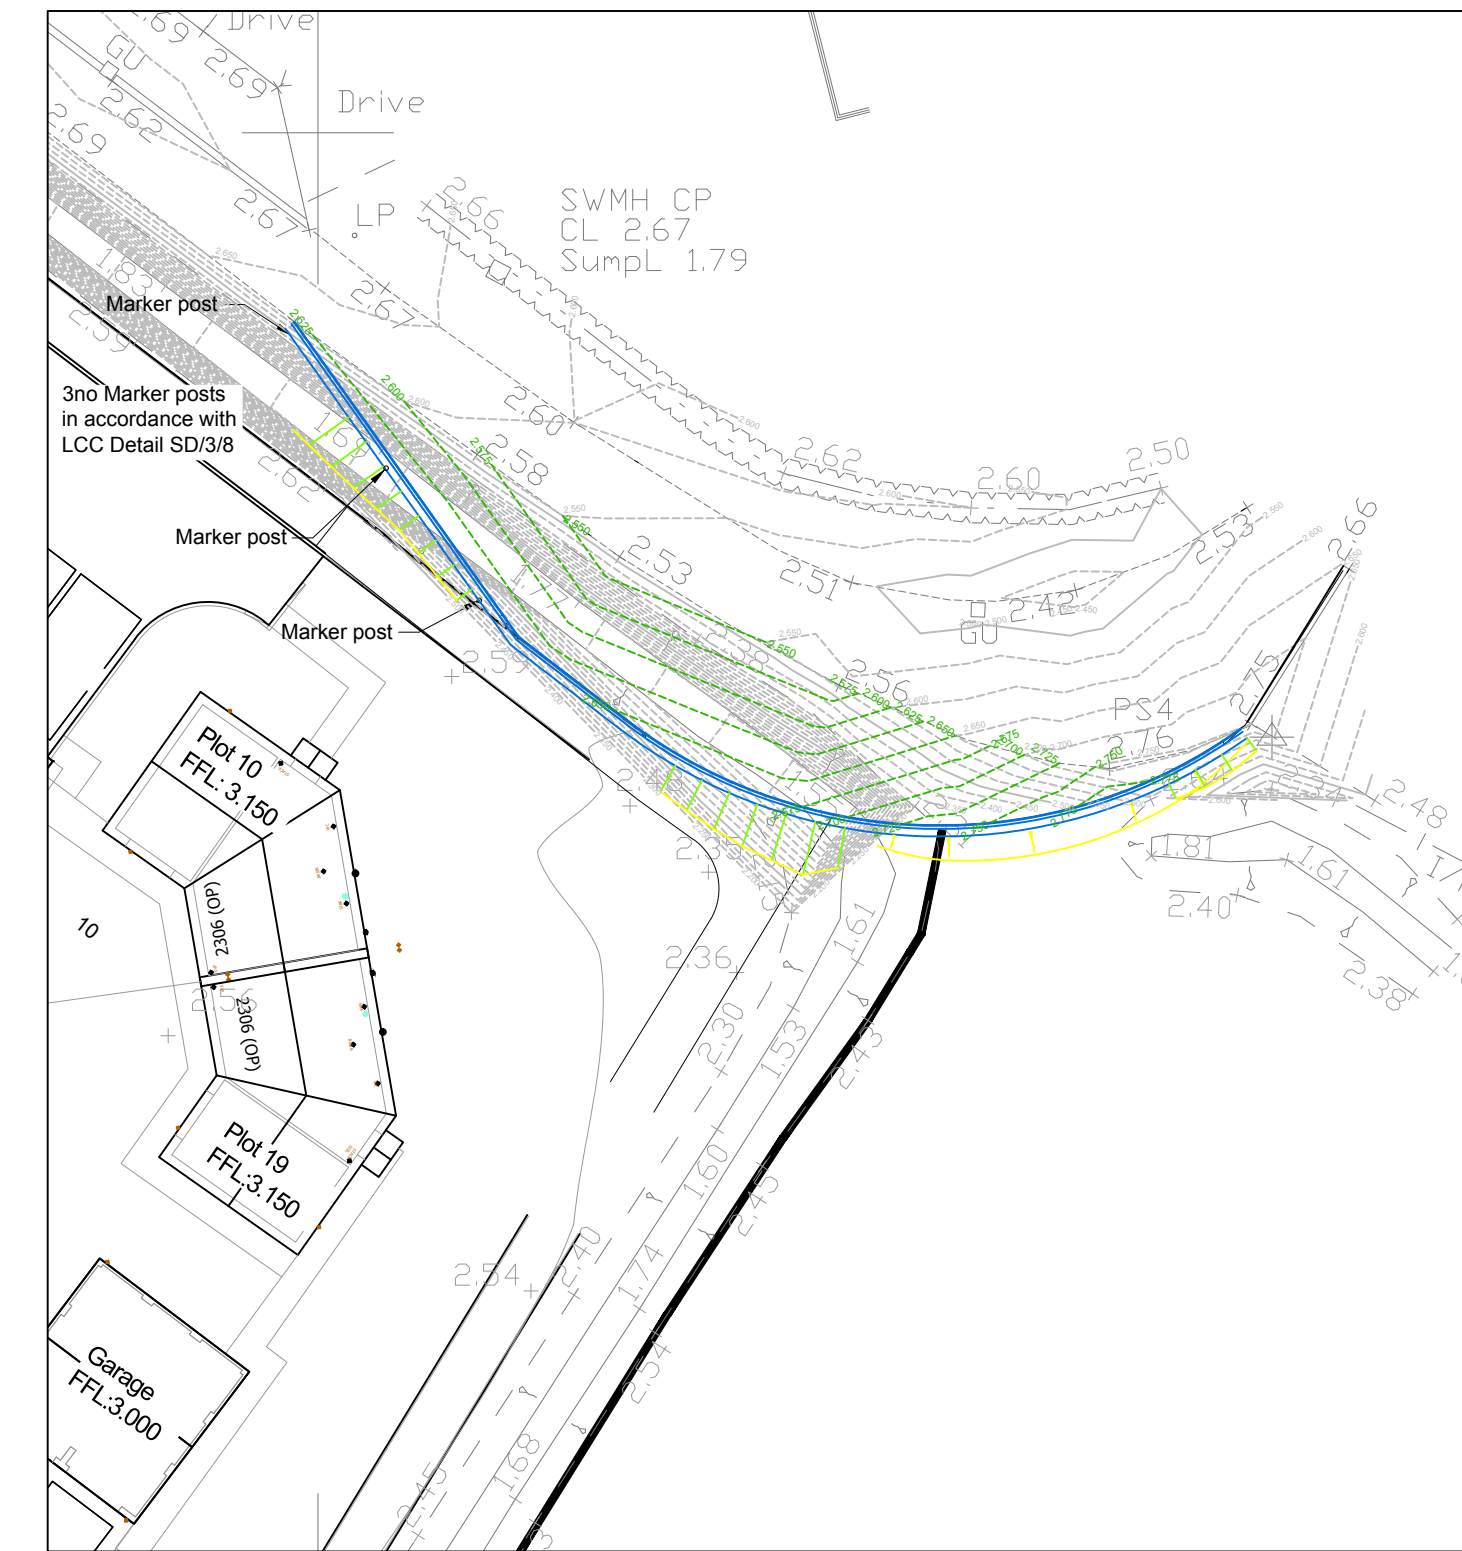


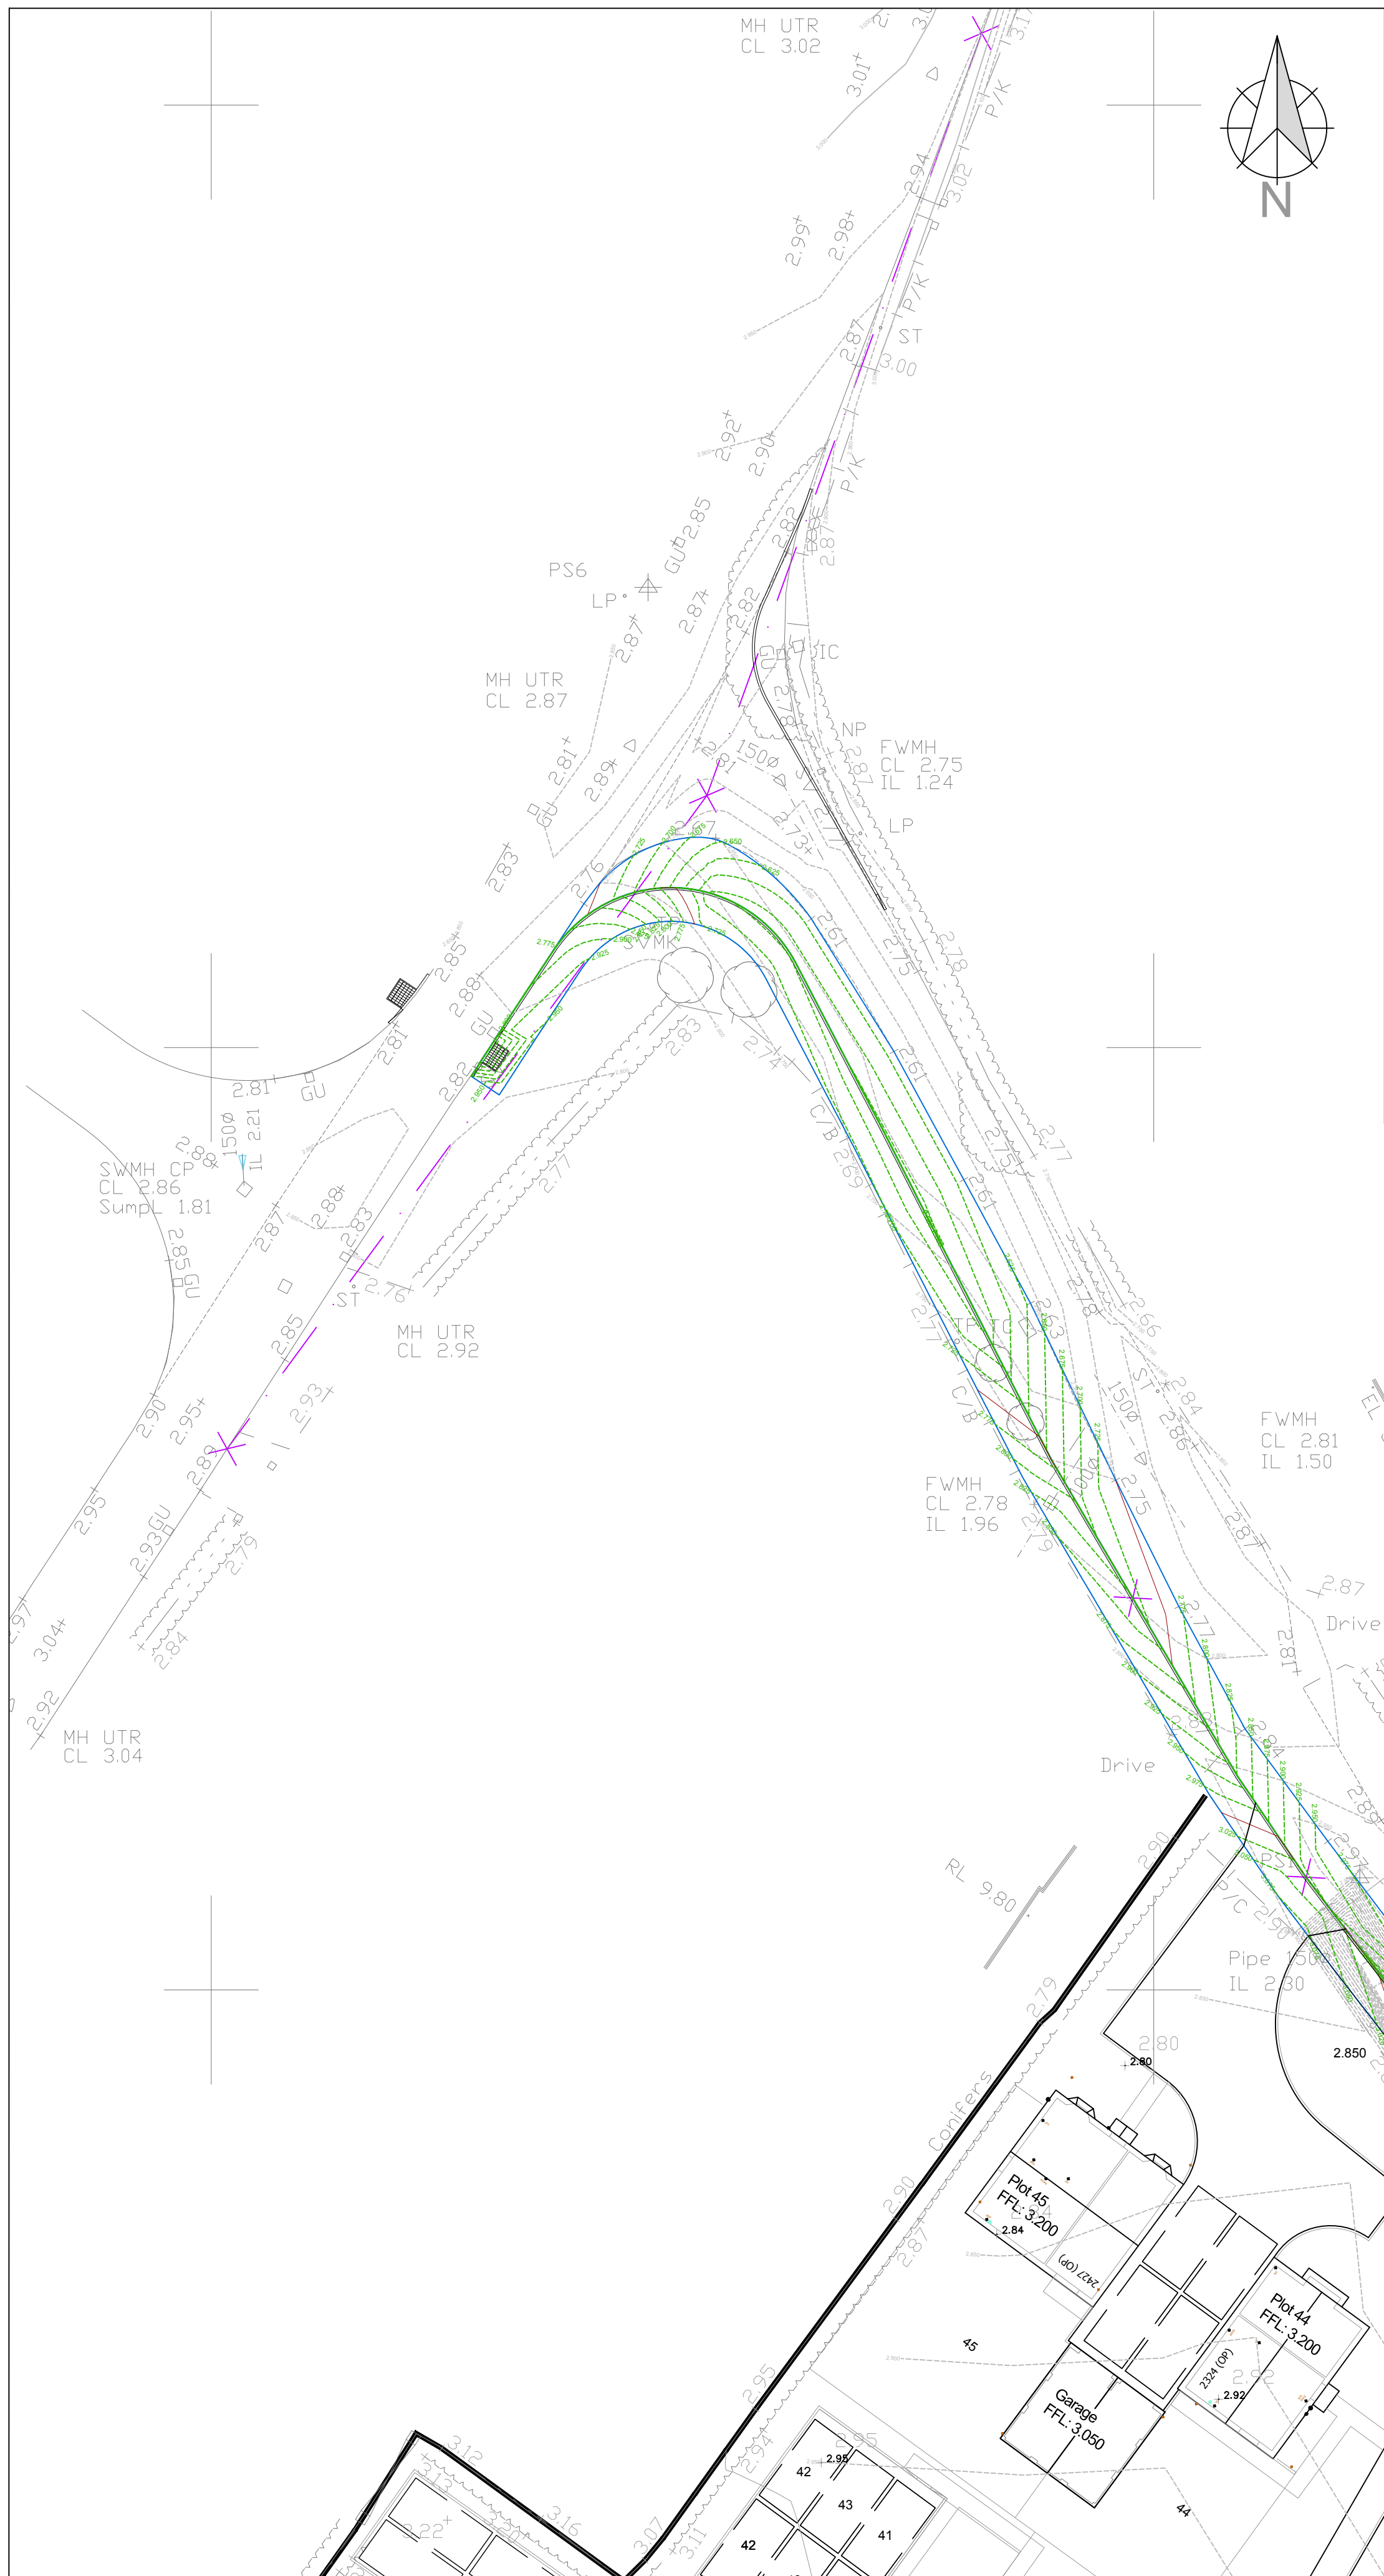

EASTERN END OF SMALL DROVE
Scale 1:250

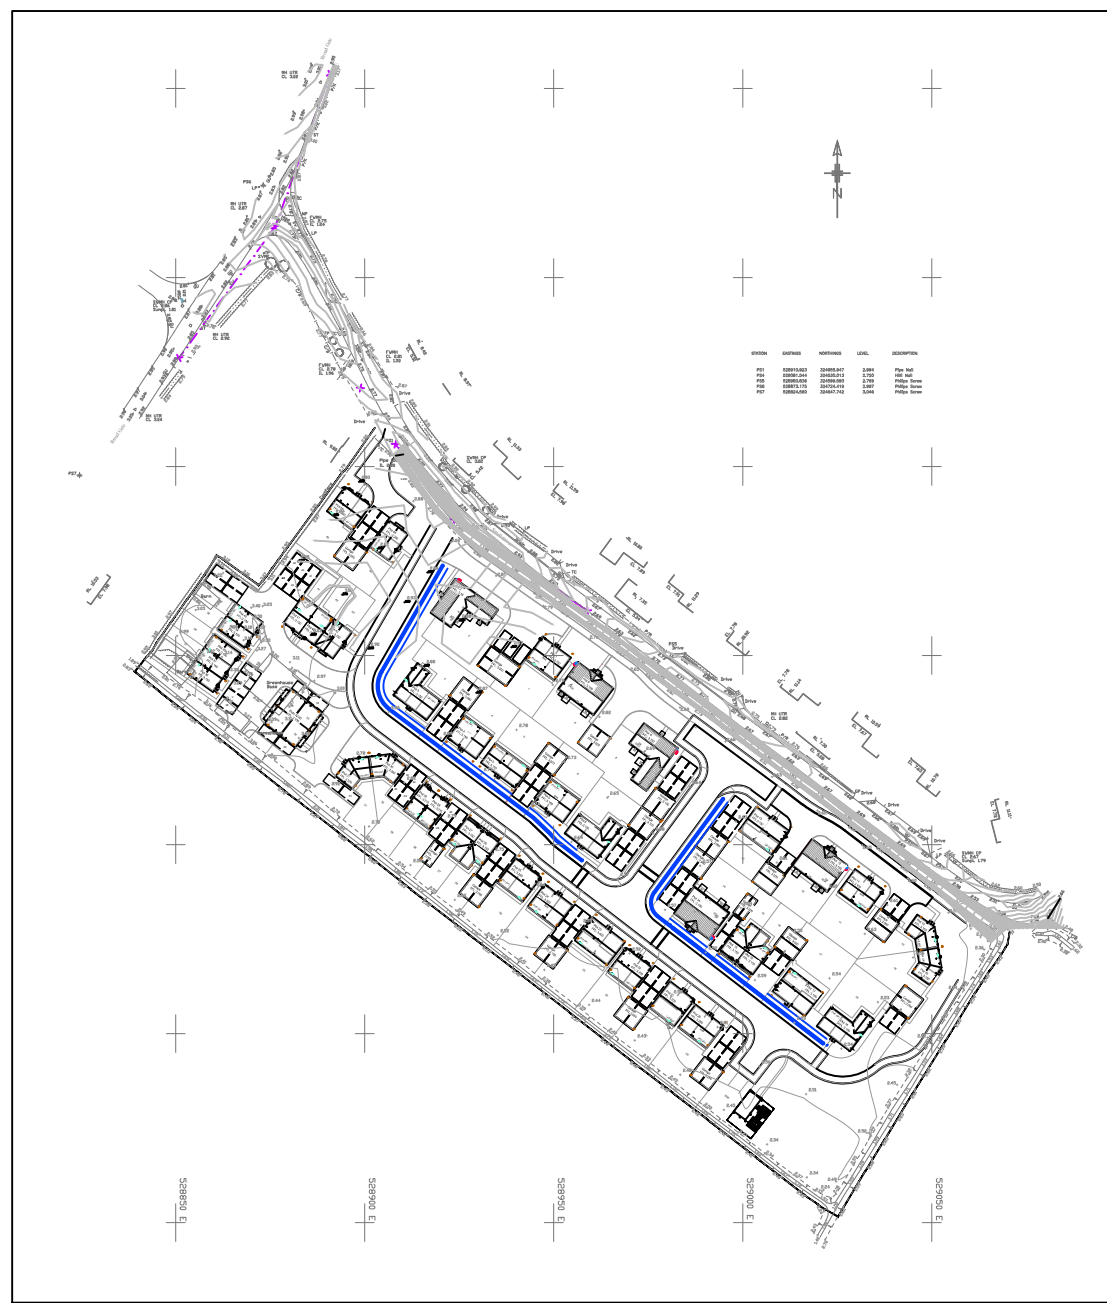

KEY PLAN
Scale 1:2000

WESTERN END OF SMALL DROVE
Scale 1:250

ASSOCIATED DRAWINGS

No.	TITLE

NOTES

CONTOUR KEY

- Proposed Highlight contours at 0.500m spacings
- Proposed contours at 0.025m spacings
- Existing Highlight Contours at 0.500m spacings
- Existing contours at 0.050m spacings

B	22.11.17	JMcK	S278 proposed contours amended to remove flat spot on kerbline on Small Drive	JMcK
A	30.10.17	JMcK	Existing road contours added	JMcK
REV	DATE	BY	DETAILS	CHK'D

AMENDMENTS

CLIENT	LarkfleetHomes
--------	----------------

PROJECT	PROPOSED RESIDENTIAL DEVELOPMENT SMALL DROVE WESTON
---------	--

TITLE	SECTION 278 WORKS PROPOSED CONTOURS
-------	--

DRAWING No:	MA10448-702 Rev B	DRAWING STATUS	PRELIMINARY
-------------	-------------------	----------------	-------------

SCALE	1:250	DRAWN	JH	ENGINEER	JMcK
DATE	September 2017	CHECKED	JMcK	APPROVED BY	JMcK

millward

t: 0115 941 4560
no.1 malin hill, nottingham ng1 1jq
e: info@millward.co.uk w: www.millward.co.uk