


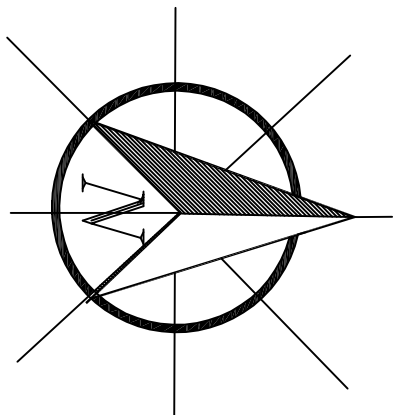

Broad Gate

MH LTR
CL 3.04

A Tornado DIES Cold water pressure washer and bowser (diesel) will be used on all construction vehicles leaving the site.

You are now entering a designated area 2
All personnel, including plant operators, must wear their seatbelts and safety harness, safety footwear and high visibility clothing.

SITE WORKING HOURS
To be 7.30am - 5.00pm Monday to Friday. In the event that Saturday working becomes necessary this is to be restricted to the hours of 8.30am - 1.00pm.
Materials suppliers are to be instructed not to arrive to site prior 7.30am to avoid disturbance to neighbours or potential highway obstruction.

Light pollution management
The use of externally facing lighting is not envisaged. Site manager to monitor for change and review.

Complaints Procedure
The site managers details are provided on site. Alternative contact to be made direct to Landfill Homes Head Office. The site manager will be alerted and any necessary action will be taken.
SITE MANAGER:
PHONE NUMBER:
HEAD OFFICE: 01778-391550

Noise Management
The site manager should monitor noise pollution across their site at all times.
Where practicable possible, 'quiet' equipment should be used. Machinery and equipment should only be used for the required time.
Vehicles should not be revved and engines should not be left running when not required to be in operation.

Control of dust
Where dust issues are likely to occur, for example when cutting and excavating, dust suppression and use of PPE (respiratory protection equipment), must appropriate wetting practices should be implemented.
The condition of site haul routes should be monitored. Mud is not to be taken onto public roads. Road sweeping and road wetting to be implemented as required.

KEY

WELFARE AND STORES

TEMPORARY PARKING

TEMPORARY HAUL ROAD


TRAFFIC IN

TRAFFIC OUT

Deliveries to reverse into temporary haul road to go back out of entrance to site.

Construction Access

Enter the roundabout via A151 High Rd...exit the roundabout on to High Rd and take 1st right onto Bagger's Bush Ln...Continue and take the next left at the cross roads onto Broad Gate. Continue along Broad Gate and take a right turn onto Small Drove...site is then on the right hand side.

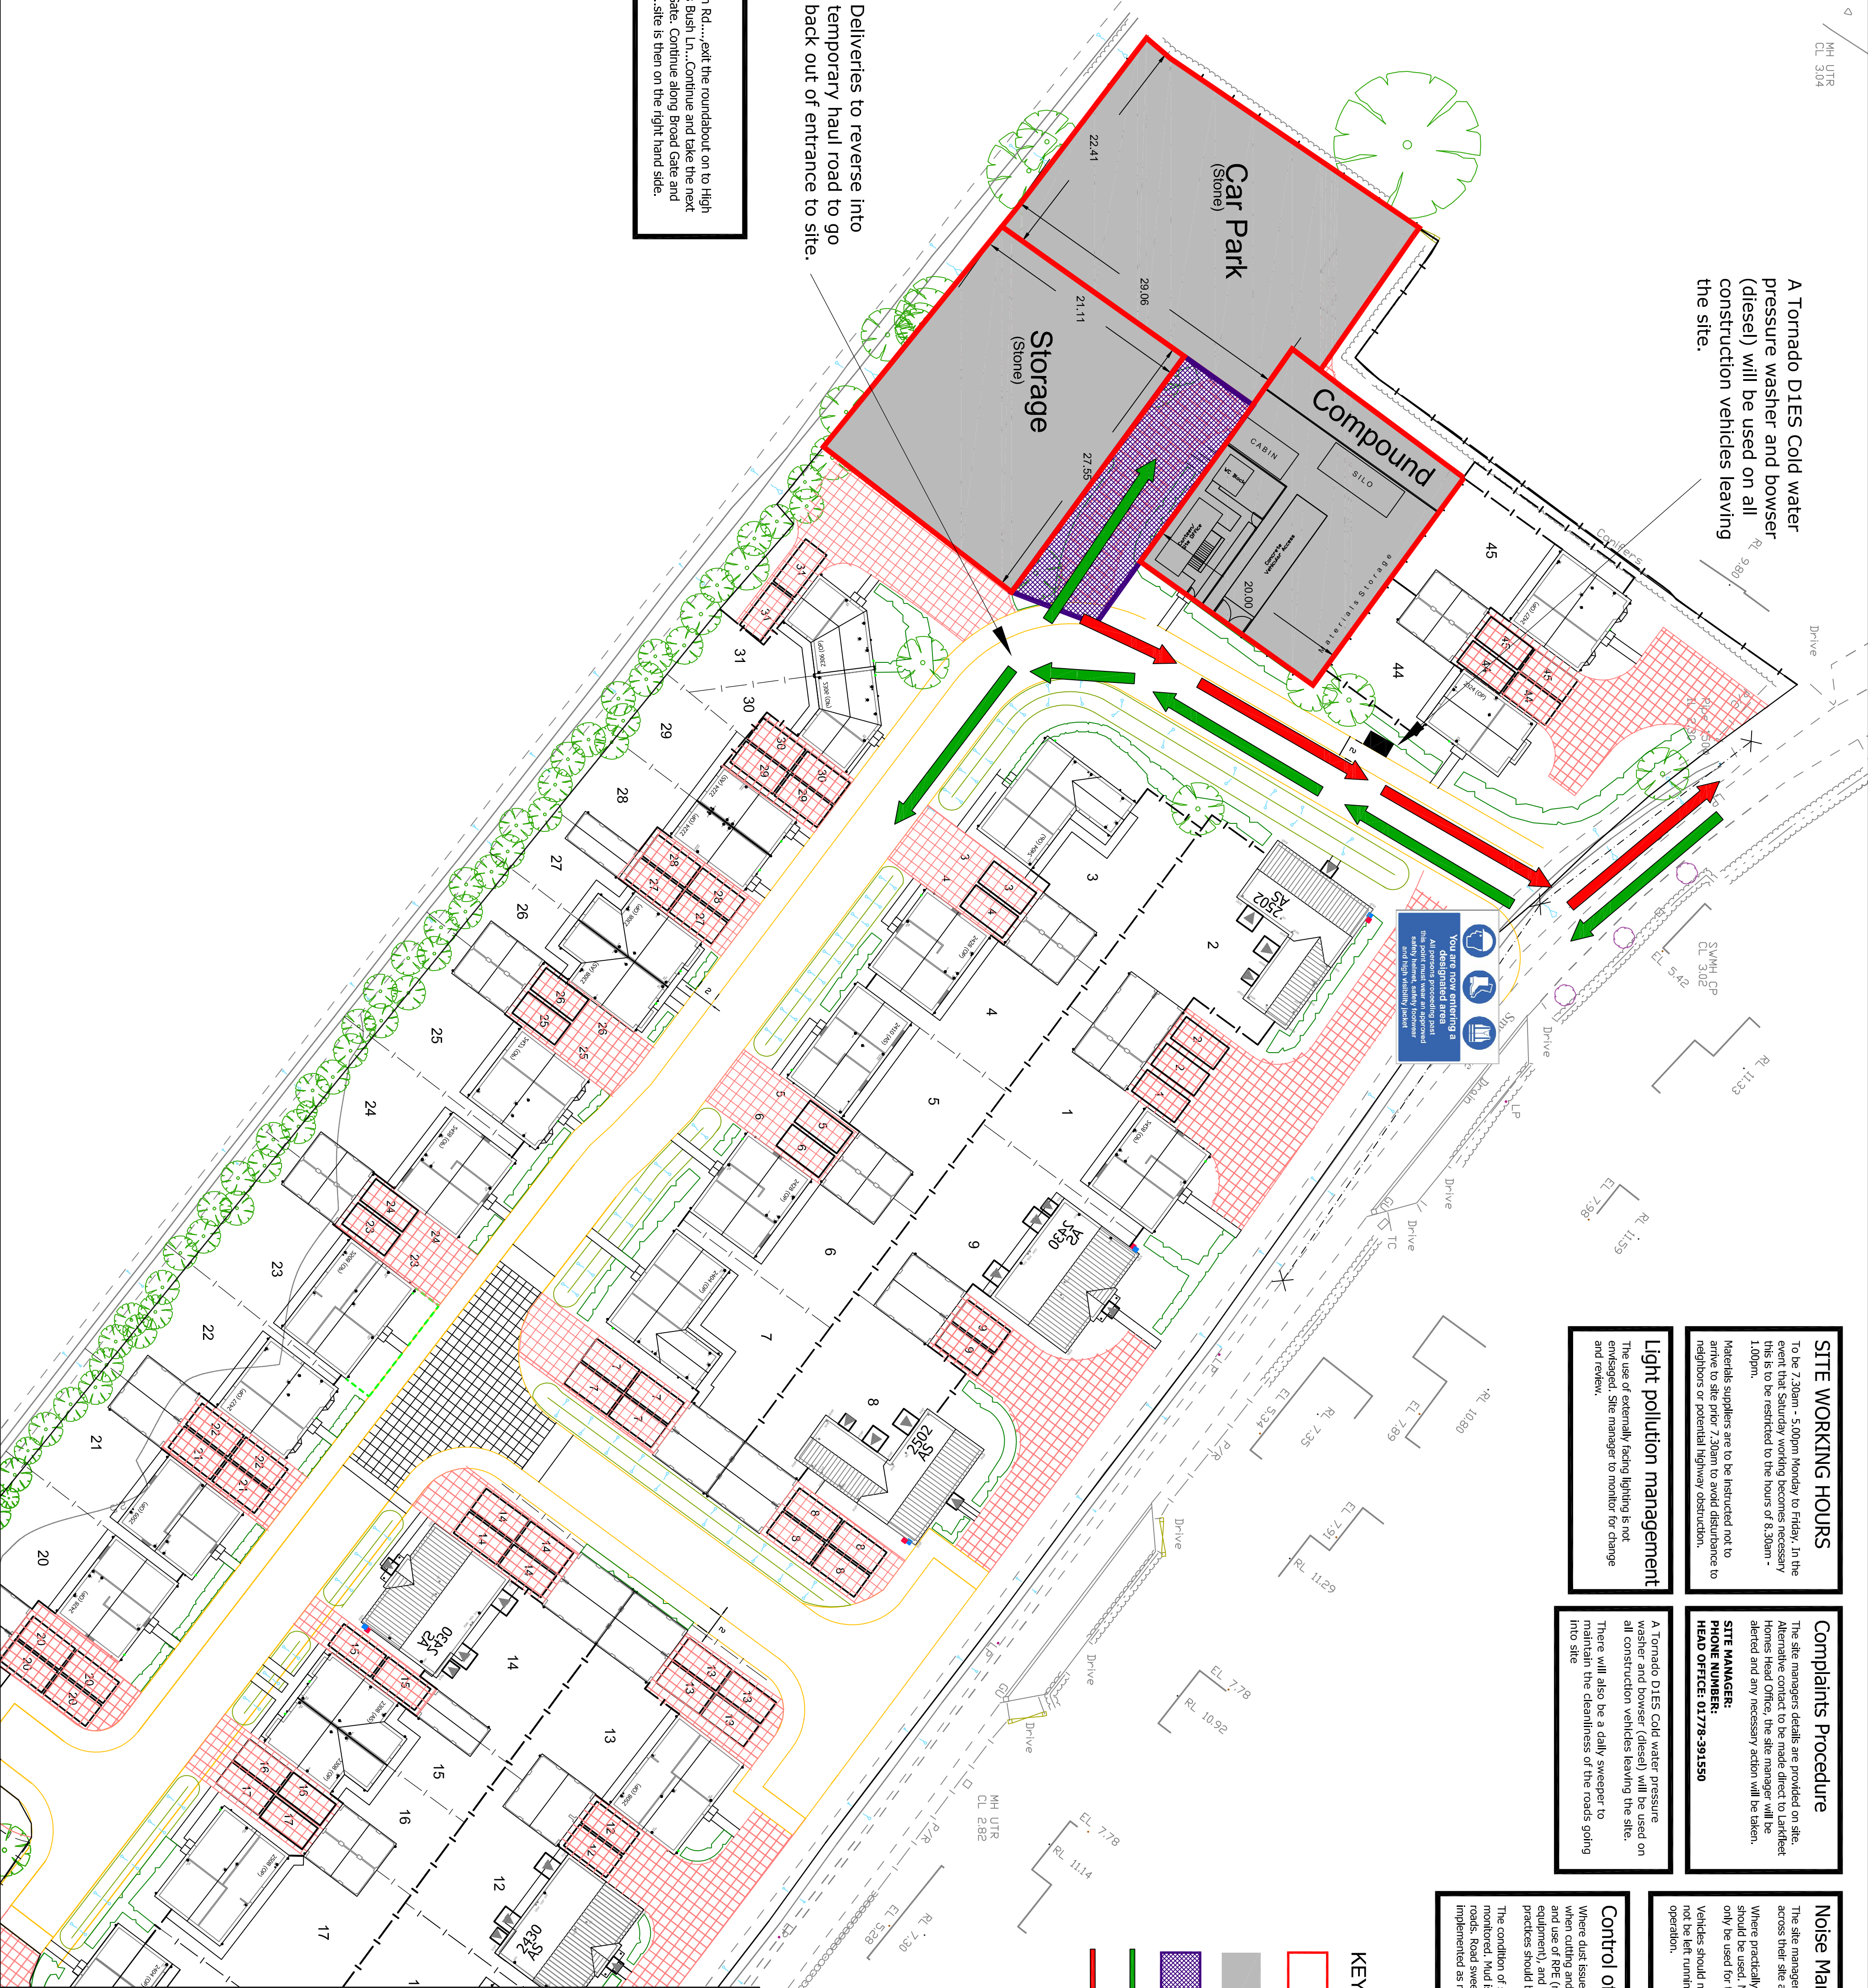

ALLISON
Thornes

Englewood House
7, Endeavour, WELLS 31R
Spalding, Tel: 01775 715113
Email: enquiries@allison-homes.co.uk

Project
WESTON, LAND OFF SMALL DROVE

Drawing Title
CONSTRUCTION
MANAGEMENT PLAN

Scale
1:500 @ A1 20.07.17 LEN

Drawing No
L160/CMP/01

Rev.	Date	Description

NOTE: ALL DIMENSIONS, MATERIALS AND WORKMANSHIP IN ACCORDANCE WITH NHBC STANDARDS AND BUILDING REGULATIONS.
DO NOT SCALE FROM THIS DRAWING. ALL DIMENSIONS TO BE GIVEN BY THE TECHNICAL OFFICE.

ORIGINAL SIZE 100mm - THIS DRAWING HAS BEEN REDUCED