



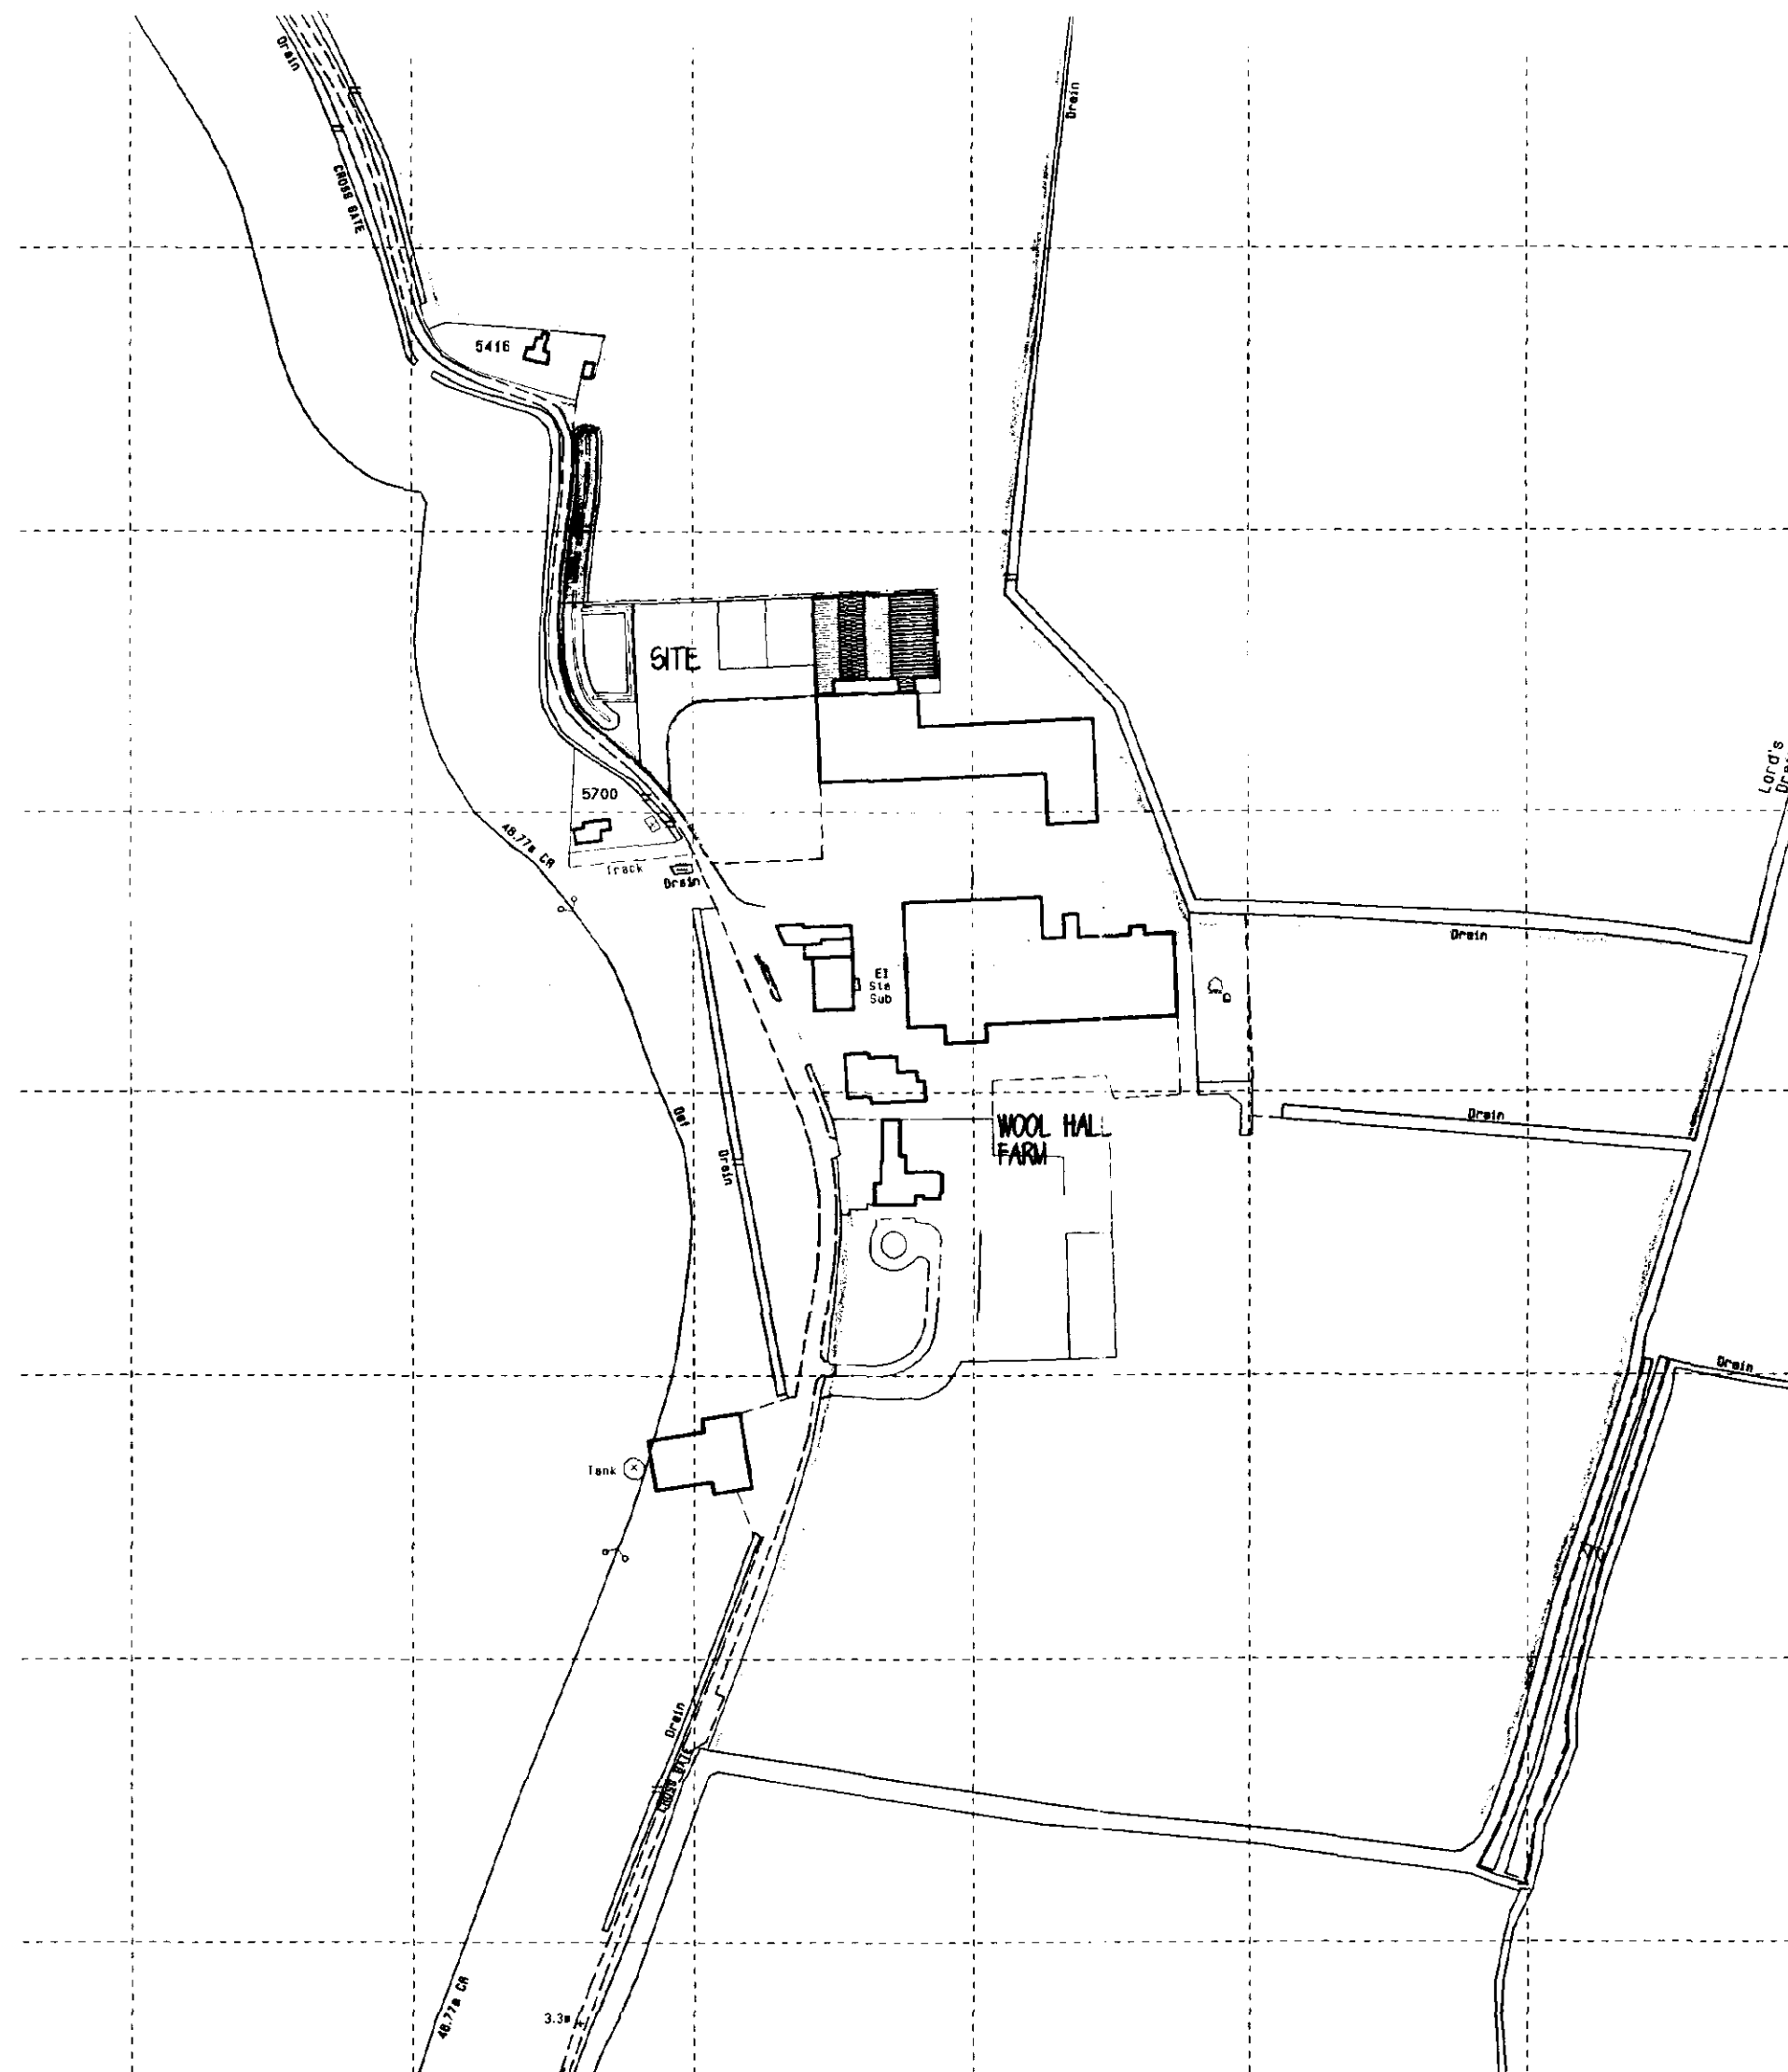

LOCATION PLAN 1:2500

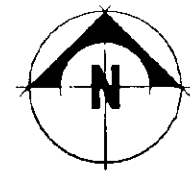

WYKEHAM

Langwith Design Associates

Architectural Design Consultants
registered office
72 Church Street
Holbeach
Spalding
Lincolnshire PE12 7LL
telephone: Holbeach (01406) 425766
fax: Holbeach (01406) 425766

Amendments

A 05/06/02 NOTIONAL BOUNDARY ADDED AROUND BUND.

DETERMINED
PLAN

© Copyright Reserved

Client

LINCOLNSHIRE FIELD PRODUCTS
LIMITED.

Job


PROPOSED EXTENSION TO
EXISTING PRODUCE STORE.

Drawing


LOCATION PLAN.

SHD
Planned
- 7 JUN 2002
Ref: 0660/02

Scale	Drawn	Checked
1:2500	ADH.	C.J.P.
Date	No.	Ref.
MAY02	LDA/103/03	A

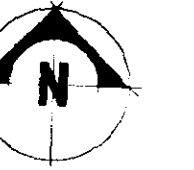

WYKEHAM

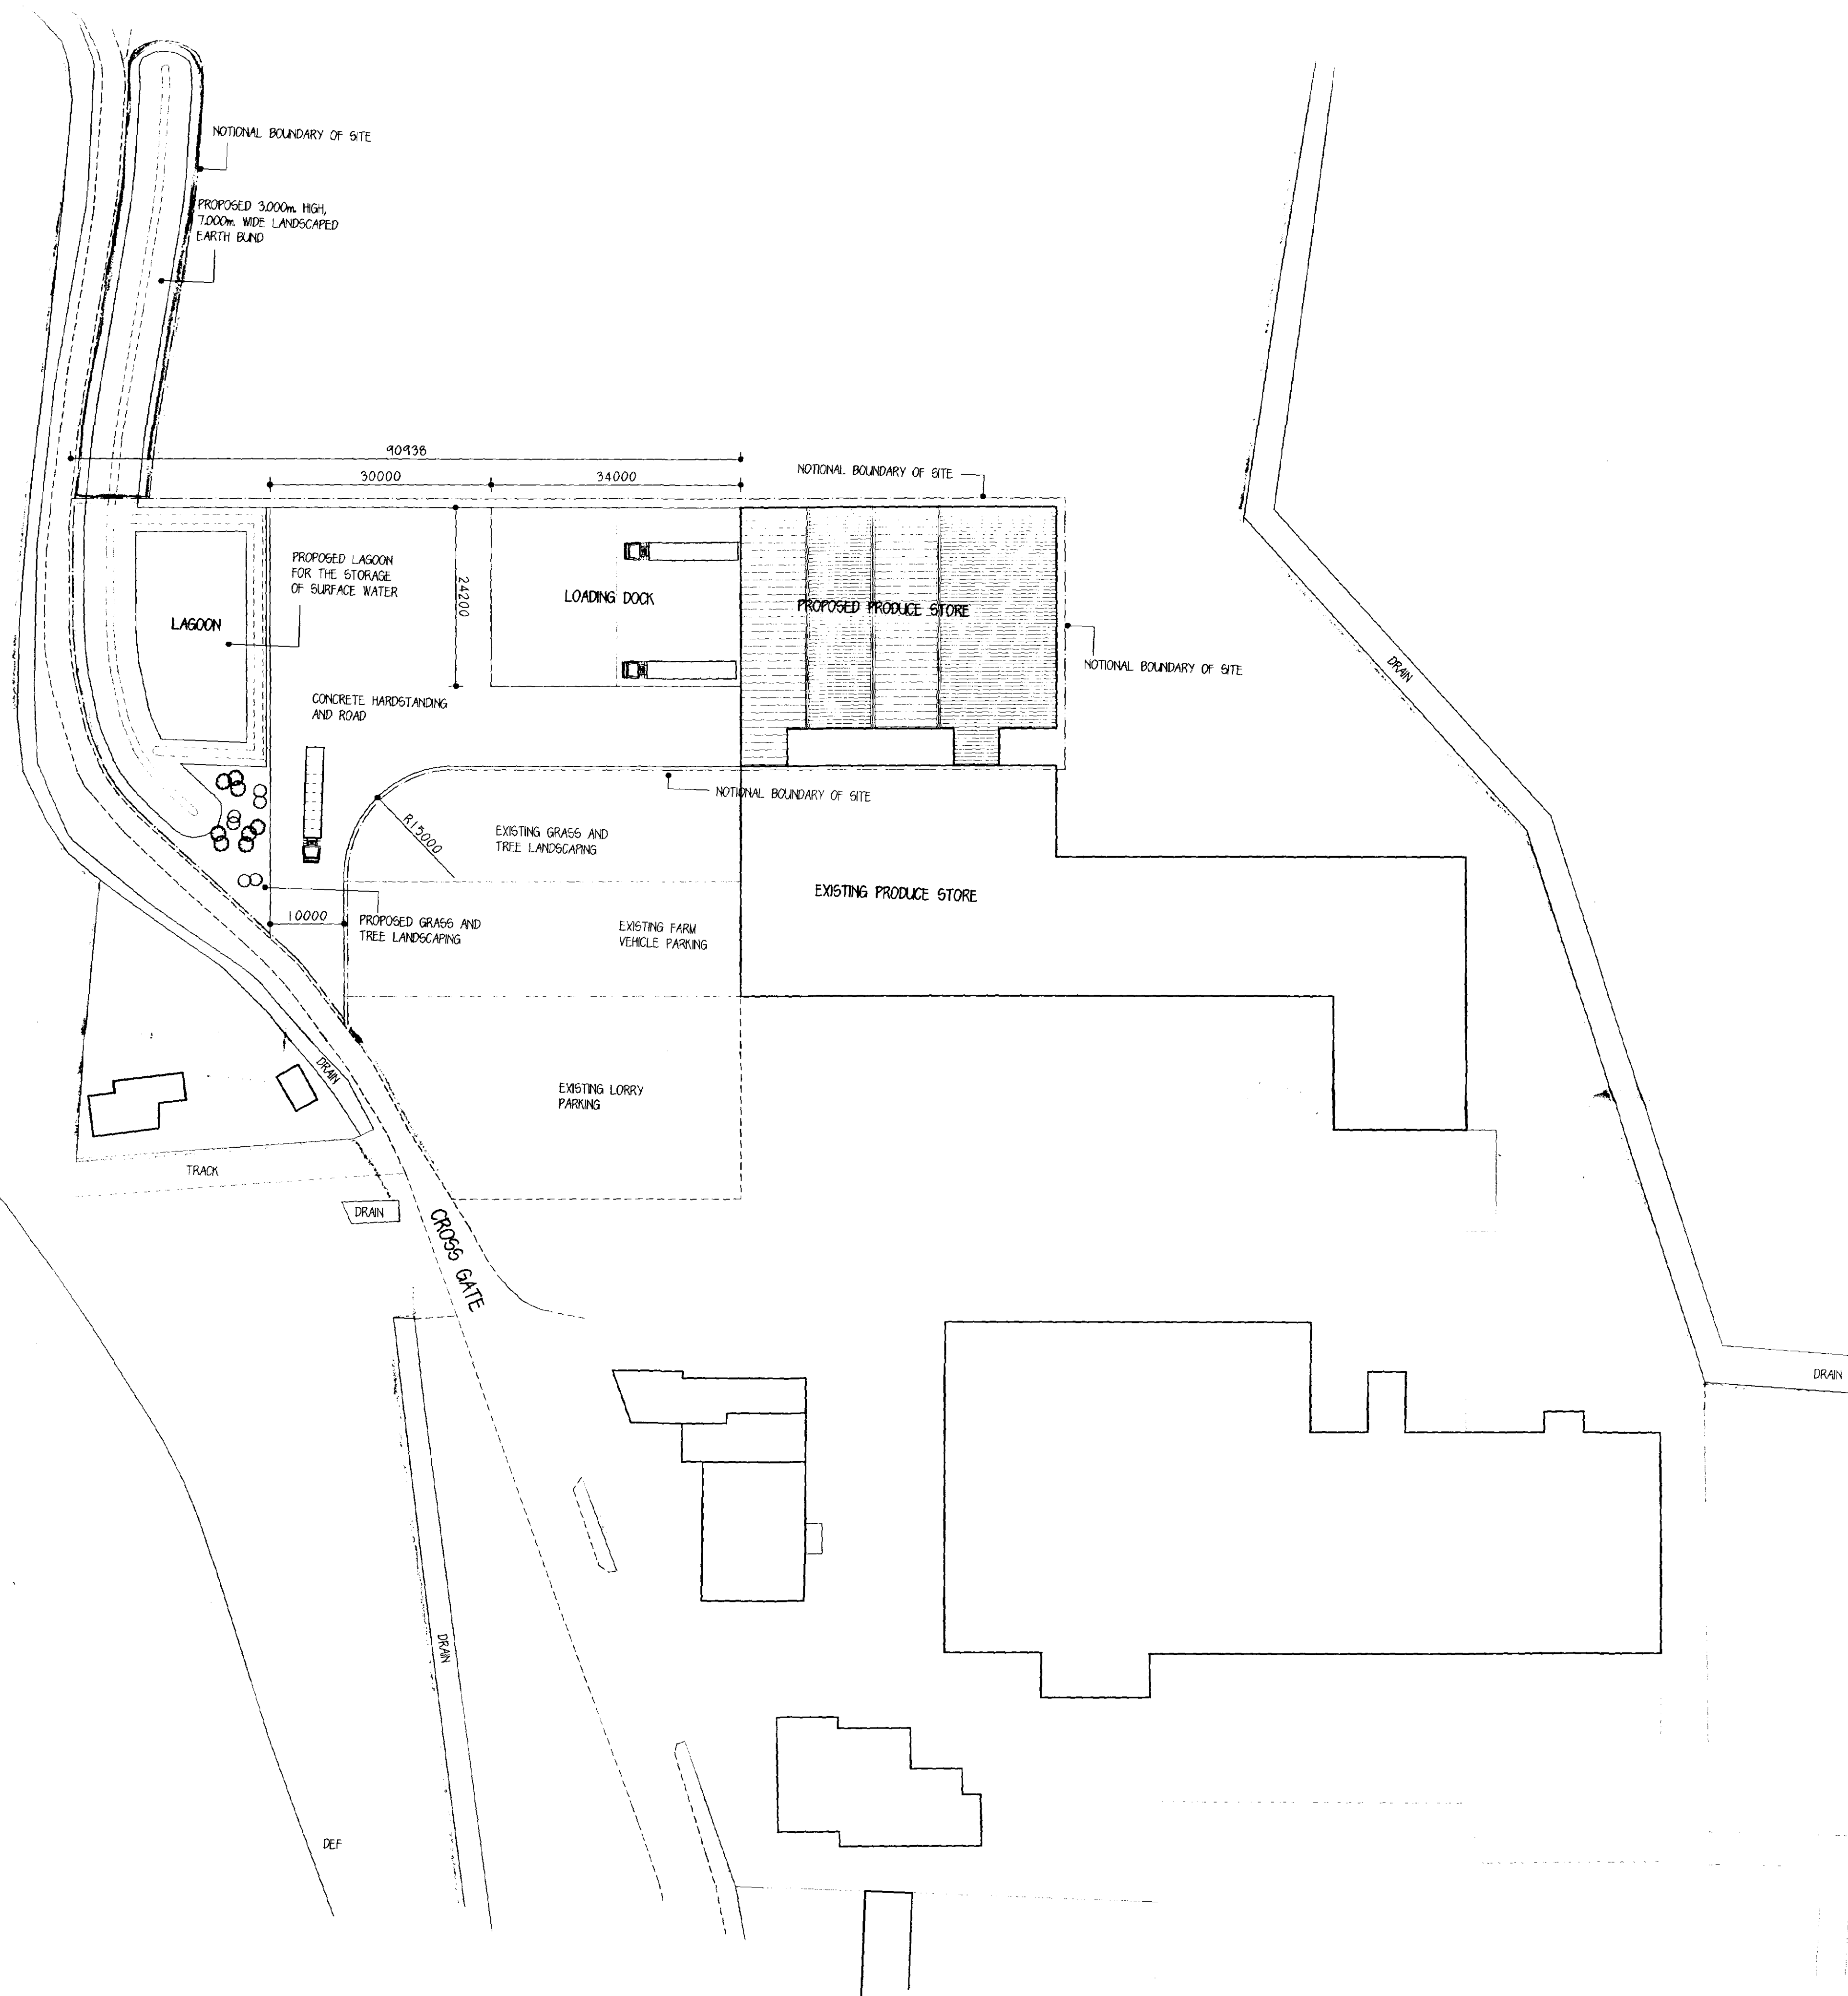


BLOCK PLAN 1:500

Langwith Design Associates

Architectural Design Consultants
registered office
72 Church Street
Holbeach
Spalding
Lincolnshire PE12 7LL
telephone: Holbeach (01406) 425766
fax: Holbeach (01406) 425766

Amendments
A 05/06/02 NOTIONAL BOUNDARY ADDED AROUND BUND.

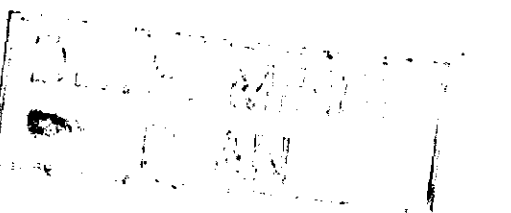

© Copyright Reserved
Client
LINCOLNSHIRE FARM PRODUCTS LIMITED.
Project
PROPOSED EXTENSION TO EXISTING PRODUCE STORE.
Drawing
BLOCK PLAN

SHDC
Planning Development
- 7 JUN 2002
0660/02

Scale 1:500	Drawn A.D.H.	Checked C.J.P.
Date MAY:02	No. LDA/103/02	Ref. A