
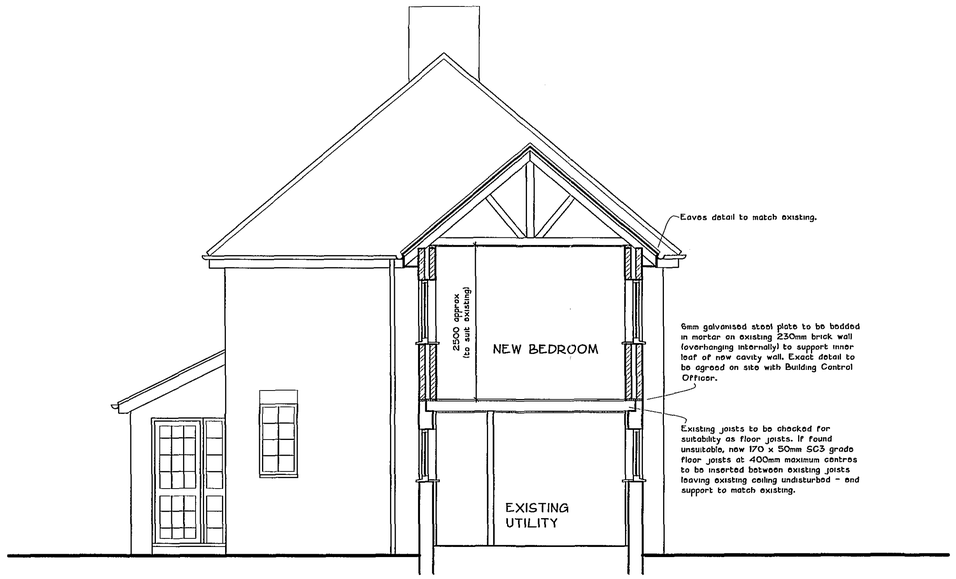


SECTION AA 1:50

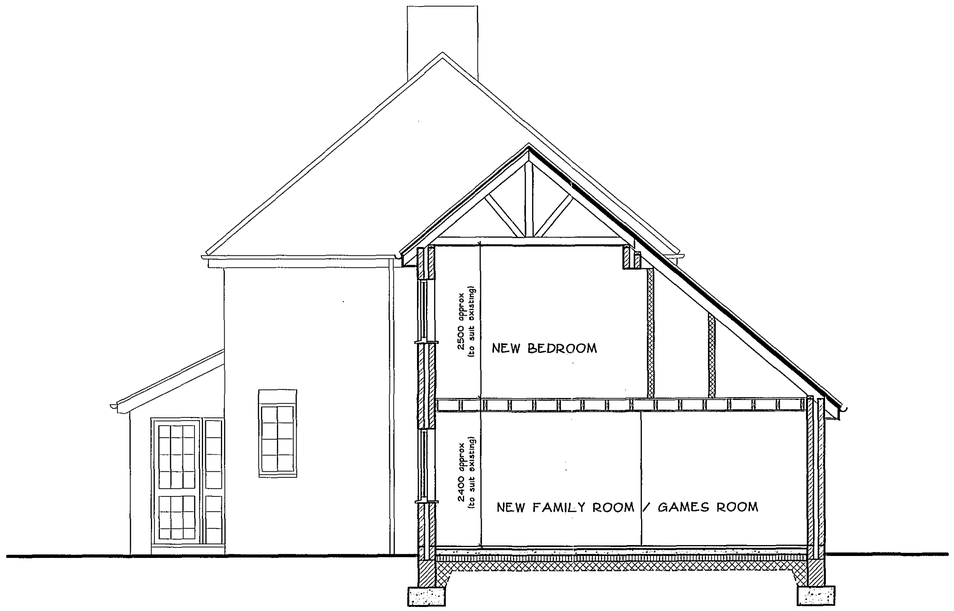

SECTION BB 1:50

GENERAL SPECIFICATION NOTES

EXISTING FOUNDATIONS
Existing foundations to Kitchen and Utility were checked and confirmed adequate under the Building Regulation application reference B22/0846/32 approved on 20 January 1933.

NEW FOUNDATIONS
Foundations to be mass concrete strip footings reinforced with one layer of A252 mesh incorporated into the bottom of the footings to span over any soft spots. Size: 600 x 300mm deep to external walls.
Underside to be founded at minimum 750mm below external ground level for minimum 1000mm if shrinkable subsoil is encountered. New foundations to be stepped as necessary to meet existing and movement joint to be formed between new and existing. Final depth and detail to be agreed on site with Local Authority Building Control Officer.

Concrete to be general grade of foundation mix - GEN 3 to BS5328.

GROUND FLOOR CONSTRUCTION
To comprise 50mm sand/cement screed on 100mm thick 1:20 graded mass concrete floor slab on vapour barrier on 100mm thick Jablite 'Jabfloor 100' flooring grade insulation on 1200 gauge polythene membrane with 150mm laps and turned up at all edges and lapped with wall dpc all on 25mm minimum thickness sand blinding on 150mm minimum thickness well rolled and consolidated hardcore base.

Foundation trenches to be backfilled with hardcore internally and consolidated in layers not exceeding 150mm thick.

NOTE: Vertical upstands of insulation to be provided to all edges of concrete slab in strict accordance with manufacturer's instructions.

EXTERNAL CAVITY WALL CONSTRUCTION
280mm external cavity wall construction to comprise: 102mm external skin in facing brickwork to match existing, 80mm cavity infilled as work proceeds with 'Dritherm' or similar insulation cavity bats, 100mm internal skin in 'Celcon' or similar insulating blocks with 13mm thick dense plaster finish internally. Overall wall construction to achieve combined 'U' value of 0.3w/m2k.

Walls below dpc level to be constructed in 230 thick foundation blocks.

New walls to be tied to existing by building in galvanised 'crocodile' ties in strict accordance with manufacturer's instructions and forming 15mm movement joint at junction by inserting 'Flexcell' or similar proprietary infill finished externally with mastic pointing to match colour of brickwork.

Leaves of cavity wall to be tied together with stainless steel wall ties at 750mm horizontal centres and 450mm vertical centres (300mm vertical centres where next to an opening).

Jambs and cills to be closed by inserting proprietary insulated cavity closers.

Cavities to be left open at top and wall insulation to be continuous with roof insulation (no gap between).

Bituminous based damp proof course to be built in 150mm minimum above outside ground level to external walls.

LINTELS
To openings in cavity walls, to be 'Keystone' type 'HD/K-70' or similar heavy duty insulated galvanised steel lintels with cavity tray over and 150mm minimum end bearing.

WINDOWS
All new windows and patio doors to be constructed from Upvc frames with a 'U-value' of 2.0W/m2K. Style and colour to match existing.

Glazing to be double glazed sealed units using 'Pilkington-K' glass with a minimum gap of 16mm between glass layers and having a 'K' value of 0.05.

To incorporate controllable trickle ventilators providing 8000mm2 background ventilation to habitable rooms.

All windows to have a combined openable area in each habitable room equalling a minimum of 1/20th of the floor area of that room.

Internal window boards to be to client's requirements.

DRAUGHT PROOFING
Draught stripping to be fitted to all openable elements of windows and external doors.

GLAZING IN CRITICAL LOCATIONS
Any glazing to windows and doors below 800mm above floor level and to doors and sidelights below 1500mm above floor level (ie in critical locations) to be laminated or toughened safety glass in accordance with BS6206.

DOORS
All internal and external doors to be to client's selected design.

MEANS OF ESCAPE
New and existing windows as shown to incorporate an unobstructed openable area of at least 0.33m2 and which is at least 450mm high and 450mm wide. The bottom of the openable area should not be more than 1100mm above the floor.

FIRST FLOOR CONSTRUCTION
To comprise: 22mm flooring grade chipboard on either 195 x 63mm SC3 grade softwood floor joists at 400mm centres fixed at each end into galvanised steel joist hangers bedded into new wall.

Solid strutting to be provided at 2000mm maximum centres.

Double joists and double strutting bolted together to be provided under stud partitions, baths and shower trays.

30 x 5mm cross-section galvanised mild steel anchor straps to be fixed at 2000mm maximum centres to ends of joists and across 3No joists where running parallel to external walls. Timber noggins to be provided under all straps as necessary and to all floor edges between joists.

100mm thick quilt sound insulation to be provided between joists.

ROOF CONSTRUCTION
To comprise: concrete interlocking roof tiles to match existing on 38 x 25mm treated softwood battens gauged to suit tiling on untearable sarking felt to BS747 : Part 2 : Type 1F on pre-made hipped trussed rafters at 600mm maximum centres.

Roof pitch to match existing.

All to be designed, braced and fixed in accordance with BS5268 : Part 3 : 1985.

Specialist manufacturer's design calculations to be submitted to Local Authority for approval prior to fixing on site.

Trusses to be fixed at eaves level with galvanised truss clips to 100 x 50mm softwood wallplate bedded in mortar.

Diagonal bracing to be provided to full length of roof in plan of rafters and ceiling ties to BS 5268 : Part 3 : 1985.

Timber runners to be provided at all truss node points for full length of roof.

New roof to be cut into existing by using reducing trusses/infill timbers as necessary.

Existing roof and tiles etc to be made good as necessary.

PICTHED ROOFS GENERALLY
Proprietary roof ventilation system to be installed in strict accordance with manufacturer's instructions and comprising continuous eaves ventilator below roof tiles (minimum 25mm continuous gap) and ridge ventilators to match tiles (minimum 5mm continuous gap).

External walls to be strapped to roof with 30 x 5mm cross-section galvanised mild steel anchor straps fixed to wallplates and blockwork in cavities at eaves level all at 2000mm maximum centres. Timber noggins to be provided under straps where necessary.

250mm thick quilt insulation to be laid in roof space in two layers - first layer between ceiling ties/joists and second layer at right angles over ceiling ties/joists. Roof insulation to be extended into top of wall cavity to ensure continuity of insulation but still maintaining 50mm minimum air gap above insulation.

FLASHINGS
Code 5 lead flashings / stepped flashings / soakers to be provided to all valleys and roof abutments.

Roof valleys to be formed in Code 5 lead in accordance with LDA guidelines or in rigid fibreglass.

MONO-PITCH ROOF CONSTRUCTION
To comprise roof tiles, battens and felt as main roof on 150 x 50mm SC3 grade softwood rafters at 400mm maximum centres fixed to 100 x 50mm softwood wallplate bedded in mortar.

Insulation to sloping ceiling to be in two layers comprising: 30mm thick 'Celotex' fixed between rafters and 45mm thick 'Celotex' fixed under rafters (or similar roof insulation system to achieve a U value of 0.2 W/K). 50mm minimum air gap to be maintained above insulation and ensuring continuity with wall insulation.

CEILINGS
Ceilings to be 12.5mm plasterboard fixed to underside of joists and ceiling ties.

Joint treatment and skim coat plaster or Artex finish to be in strict accordance with British Gypsum instructions.

Timber noggins to be provided to all unsupported joints in plasterboard.

MECHANICAL VENTILATION
To be provided to new En-Suites capable of extracting 30 litres per second litres per second.


ELECTRICAL INSTALLATION
To be carried out in strict accordance with with the latest edition of the IEE Regulations. Socket outlet and lighting positions all to client's requirements.

All electrical work is to meet the requirements of Part P (Electrical Safety) of the Building Regulations and should therefore be designed, installed, inspected and tested by a person competent to do so.

Prior to completion, the Building Control Officer should be satisfied that Part P has been complied with. This may require an appropriate BS7671 electrical certificate to be issued for the work by a person competent to do so.

ENERGY EFFICIENT LIGHTING
Internal lighting installation to be provided with energy efficient lighting so that every one in three lighting points can only take lamps having a luminous efficacy greater than 40 lumens per circuit-watt.

HEATING
Existing water fed radiator system to be extended to all new areas. Radiators to be fitted with thermostatic valves and appropriate pipework to be insulated as necessary to promote energy conservation.

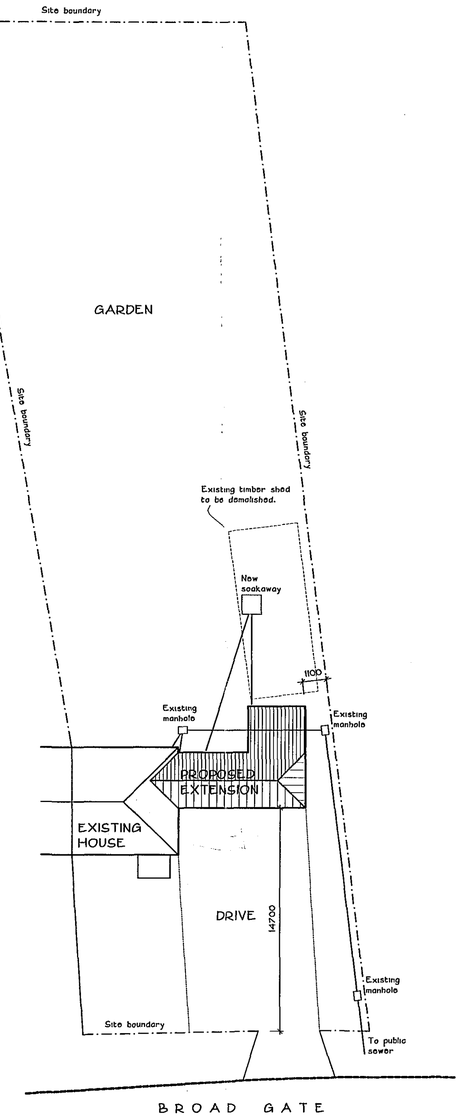

SITE PLAN 1:200

DRAINAGE SPECIFICATION NOTES

WASTE PIPEWORK
Sinks, shower trays, basins and baths to be fitted with 40mmø wastes with accessible 75mm deep sealed traps.

Rodding access to be provided at all changes of direction.

RAINWATER GOODS
Gutters and downpipes to be Upvc to match existing securely fixed at eaves and laid to falls complete with all required outlet positions, stopends, swan necks etc. To be installed in strict accordance with manufacturer's instructions.

UNDERGROUND DRAINAGE PIPES
New foul and surface water drains to be 110mmø Upvc to BS4660 laid to self-cleansing gradient bedded and surrounded in 150mm minimum thickness of 10mm pea gravel to maintain flexibility.

Pre-stressed concrete lintels to be inserted in walls where pipes pass through.

SOIL & VENTILATING PIPE
To be 100mmø Upvc terminating at minimum 900mm above head of nearest windows and fitted at top with ballon guard mesh.

NEW CONNECTION TO EXISTING MANHOLE
Existing manhole to be made good as necessary including all benching etc following connection of new drain.

SOAKAWAYS
Storm water pipes to drain into new soakaway constructed to CP501 minimum 5000mm from any building (6000mm in clay soil). To be 1250 x 1250 x 1250mm deep filled with rubble to within 450mm of ground level and overlaid with polythene sheet and backfilled to ground level with vegetable soil.

DETERMINED PLAN

NOTES

LIMITATIONS
This drawing is limited in the amount of information contained and does not purport to contain a full specification of the works. It is solely for the purpose of obtaining Building Regulation approval. The drawing must not be used as a contract document alone.

DIMENSIONS
Do not scale from this drawing.

All dimensions are to be checked on site by the builder who shall take responsibility for measurements for construction and ordering purposes from commencement of site works.

Whilst every effort is made to ensure accuracy in dimensioning, measurements should be carefully checked to ensure compatibility with existing structures and features.

SUPERVISION
The works will not be supervised by Richard J Diggle or any representative thereof. It is the clients or their appointed agents responsibility to control workmanship, substitution of materials, adherance to specification, variations to contract etc.

STANDARDS
All materials to be new unless otherwise stated and all components and materials etc. to be used, fitted and installed in strict accordance with manufacturers instructions and relevant Code of Practice.

Materials shall conform to the appropriate British Standard Specification or BBA Certificate or European Code equivalent.

Preservative treatment to BS 5268 : Part A is to be carried out to all timber prior to delivery to site.

DETAILS / FOUNDATIONS
All details shown on this drawing including foundations, are based upon typical site conditions including soil of *good bearing capacity*.

Site soil surveys are recommended in respect of foundations to establish specific site conditions before foundation work is undertaken.

If adverse ground conditions are encountered, then the advice of a qualified structural engineer should be sought.

HEALTH AND SAFETY
The Employer / Client shall ensure that the selected contractor is conversant with and adopts all measures necessary to achieve compliance with Health and Safety legislation for Building Sites and Work Places.

The Employer / Client is advised that should the works need to comply with the Construction Design and Management Regulations, and independant Planning Supervisor will be required.

SCOPE OF THE WORKS
The works comprise all that is shown on the drawings and details. Any work that may not be specifically shown, but may reasonably be inferred as necessary to carry out the works will be deemed to be included

SHDC
PLANNING & DEVELOPMENT
1 2 MAY 2006
Ref. 06/0846/32

Revisions

Richard J Diggle
Building Design Consultant
194 Broad Gate
Weston Hills
Spalding
Lincs
PE12 6DQ

Telephone/Fax: 01406 380952
Mobile: 07771 621902
E-mail: richard@diggle.biz

Client
MR D J HAYES

Project
HOUSE EXTENSION

THE CHESTNUTS
543 BROAD GATE
WESTON HILLS

Drawing
SCHEME DRAWING

SECTIONS
SITE PLAN

Scale: As shown
Date: April 2006

Drawing Number
502-03