

Surveyor's Report and Estimate

SURVEY PLAN

Remove Plaster 1M High 1M
Remove Plaster 1.500 High 1.500
High Floor or Ground Levels ~~xxx~~

APPROXIMATE SCALE:

1 cm = 1 metre

(Rear Elevation)
East Side

Horizontal D.P.C.

Vertical D.P.C.

Replastering Height (Metres) 1m



North side


9" walls

13 1/2" walls

new window

Replace existing door

South side

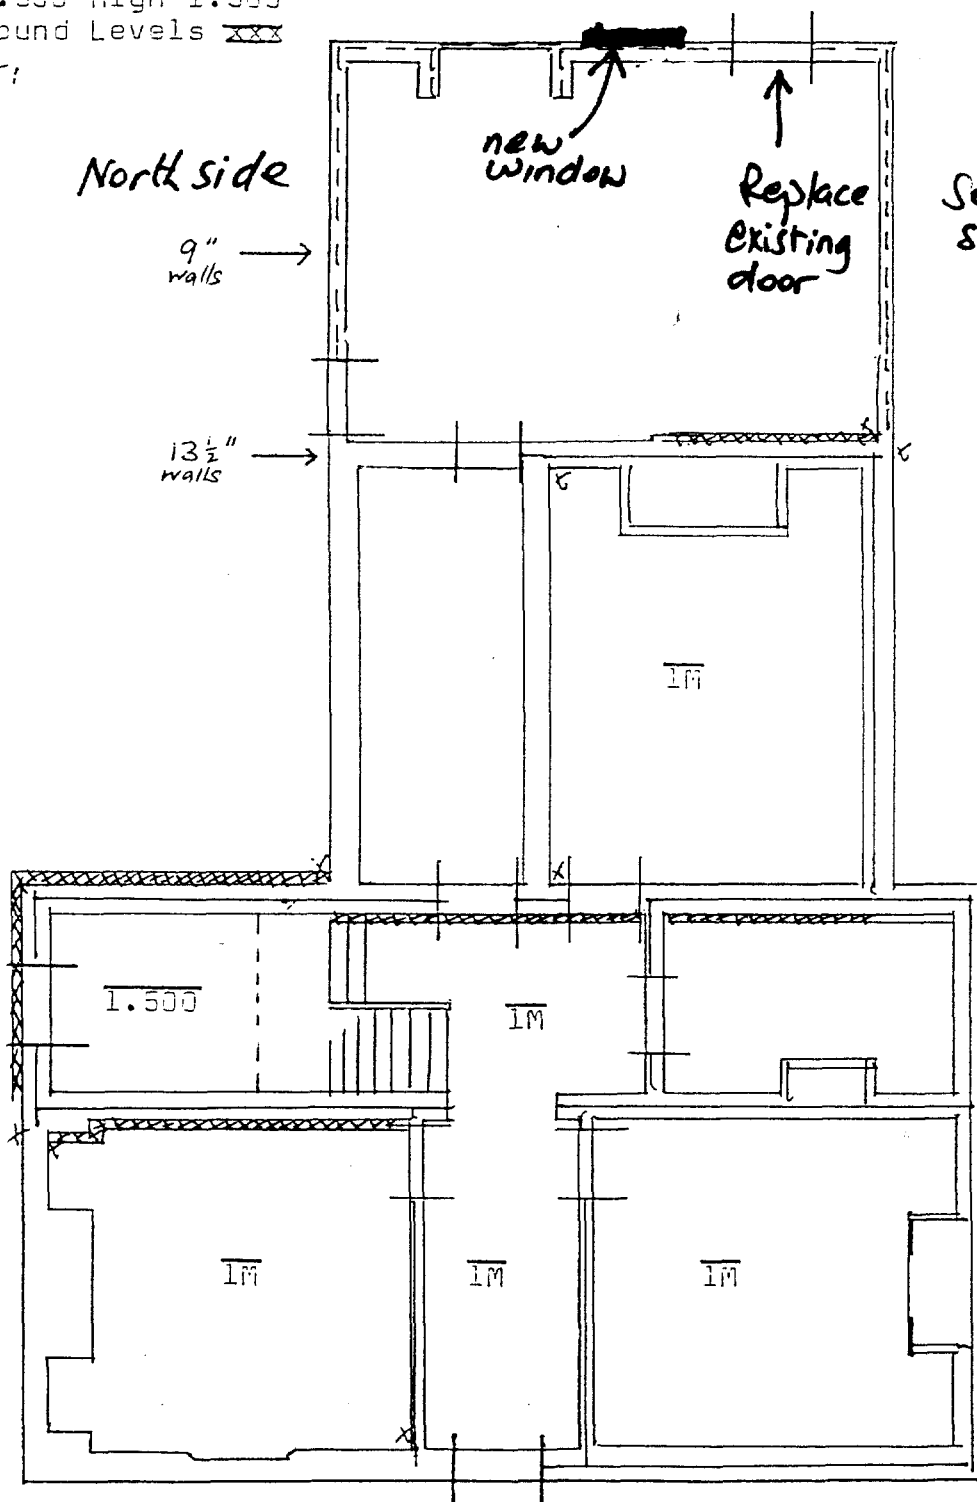

Site Address: Beech House,
567 Broadgate,
Weston Hills.
Spelding.



Continued



North
Side



South
Side



East
Side

Rear elevation of 567 Broadgate, Weston Hills

