


LUCKSBRIDGE NURS LTD


APP. # H01/C7C7/96

ELEVATIONS


END

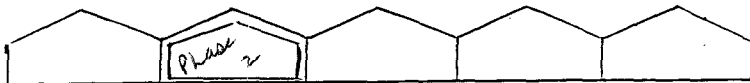

SIDE

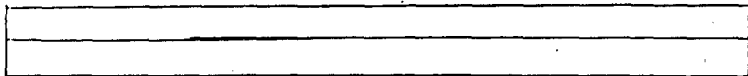

TOP

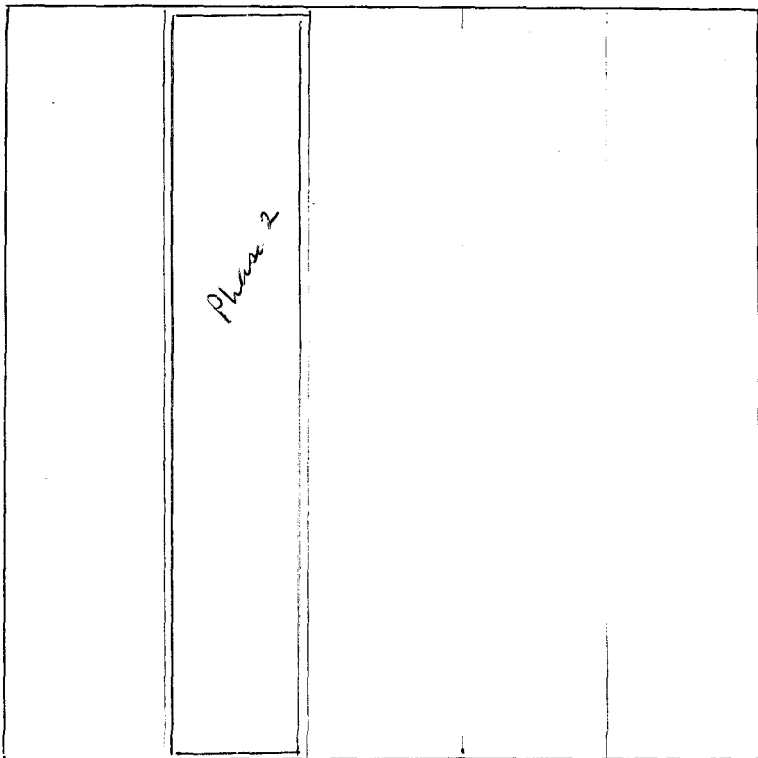

Scale 1 mm per foot.

DETERMINED
PLAN

708/96

1/8/96.