


Manhole Number	Cover Level	Connections	Pipe			Manhole Size	Types	
Coordinates	Depth To Soffit		Code	Inverts	Diams		Manhole	Cover
F1	3.142							
E. 529032.006	1.500					1200	8	D400
N. 325037.117			0	1.000	1.542	100		
F2	3.130		1	1.000	1.266	100		
E. 529031.727	1.764		0	1.001	1.266	100		
N. 325015.002			1	1.001	0.998	100		
F3	3.193		0	1.002	0.998	100		
E. 529025.971	2.095		1	1.002	0.704	100		
N. 324994.308			0	1.003	0.538	100		
F4	2.996		1	1.004	0.343	100		
E. 529032.845	2.192		0	1.004	0.343	100		
N. 324971.797			1	1.005	0.277	100		

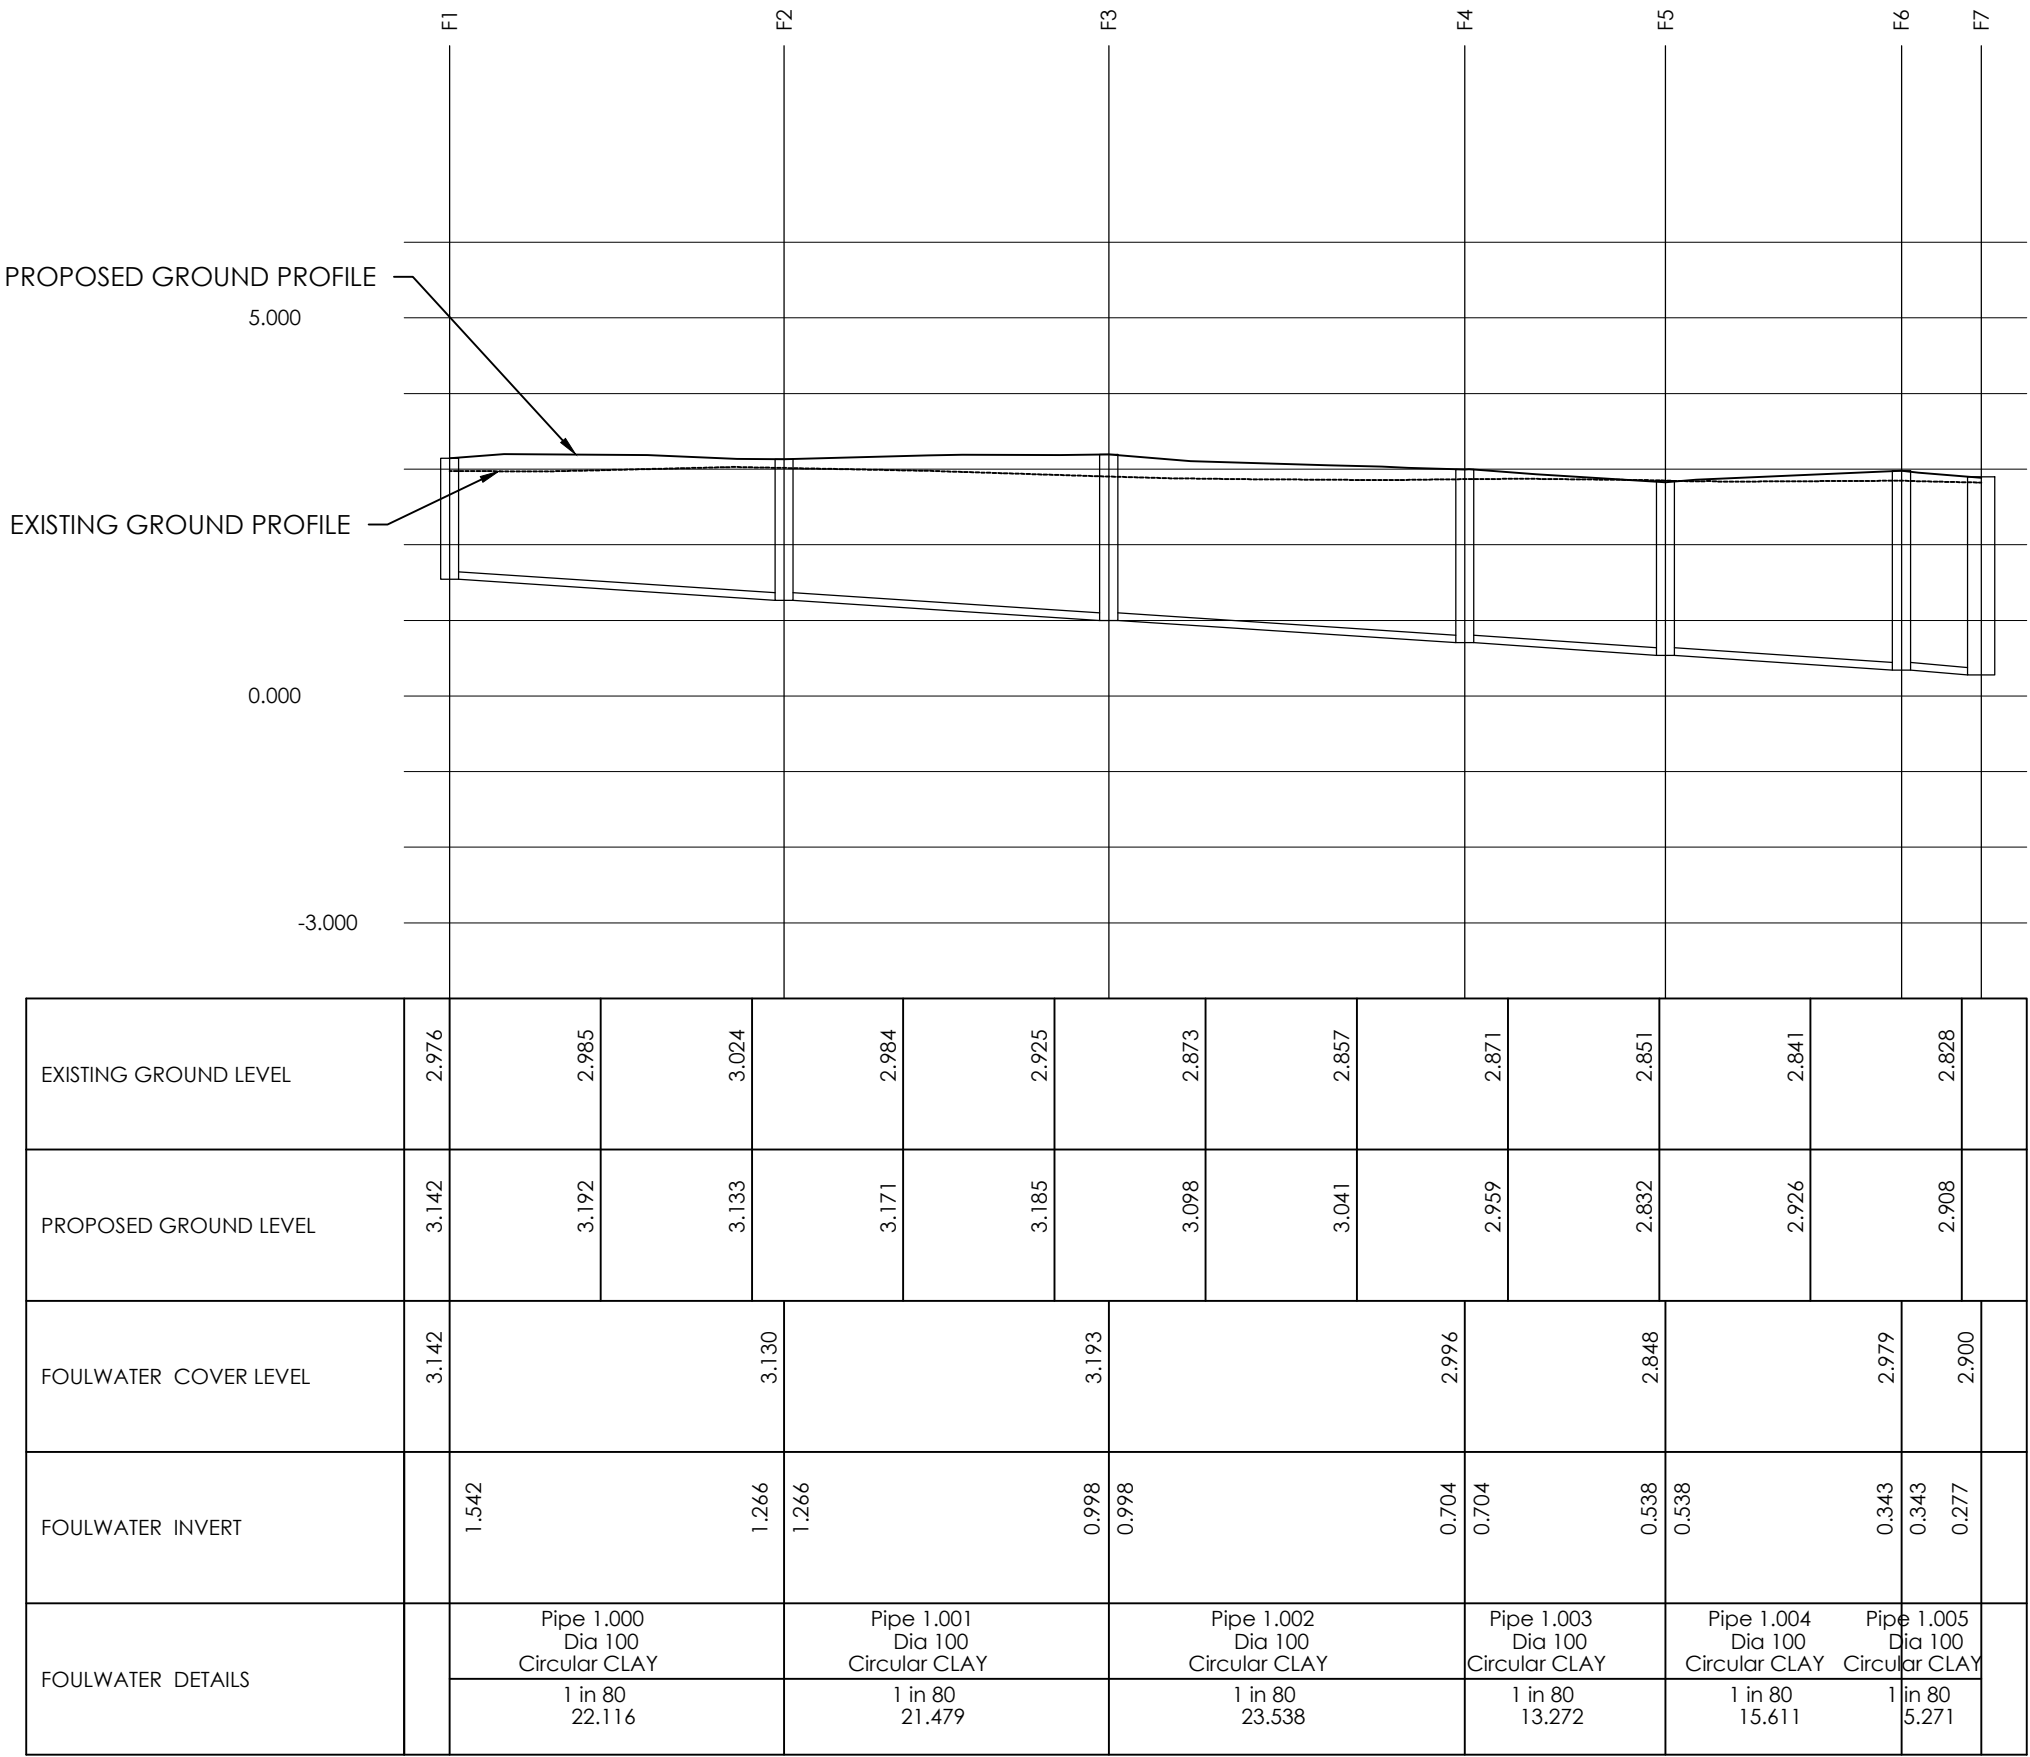

Create Consulting Engineers accept no responsibility for any unauthorised amendments to this drawing. Only figured dimensions are to be worked to. COPYRIGHT © RESERVED

A	18.06.19	MANHOLE INFORMATION AMENDED		WL	JPP
REV	DATE	AMENDMENT DETAILS		DRAWN	APPROVED

PROJECT
PINFOLD LANE, WESTON
LINCOLNSHIRE

DRAWING TITLE
LONG SECTIONS
AND MANHOLE SCHEDULES

CLIENT
BROADGATE HOMES LTD

DATE
31.05.19


SCALE(S)
H @ 1:500
V @ 1:100

JOB No
1636

DRAWING No
02/013

DRAWING STATUS
INFORMATION
DESIGNED JPP
DRAWN BC
CHECKED JPP
APPROVED JS

REVISION
A

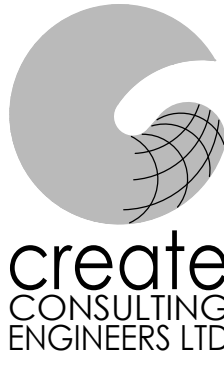

create
CONSULTING
ENGINEERS LTD

www.createconsultingengineers.co.uk