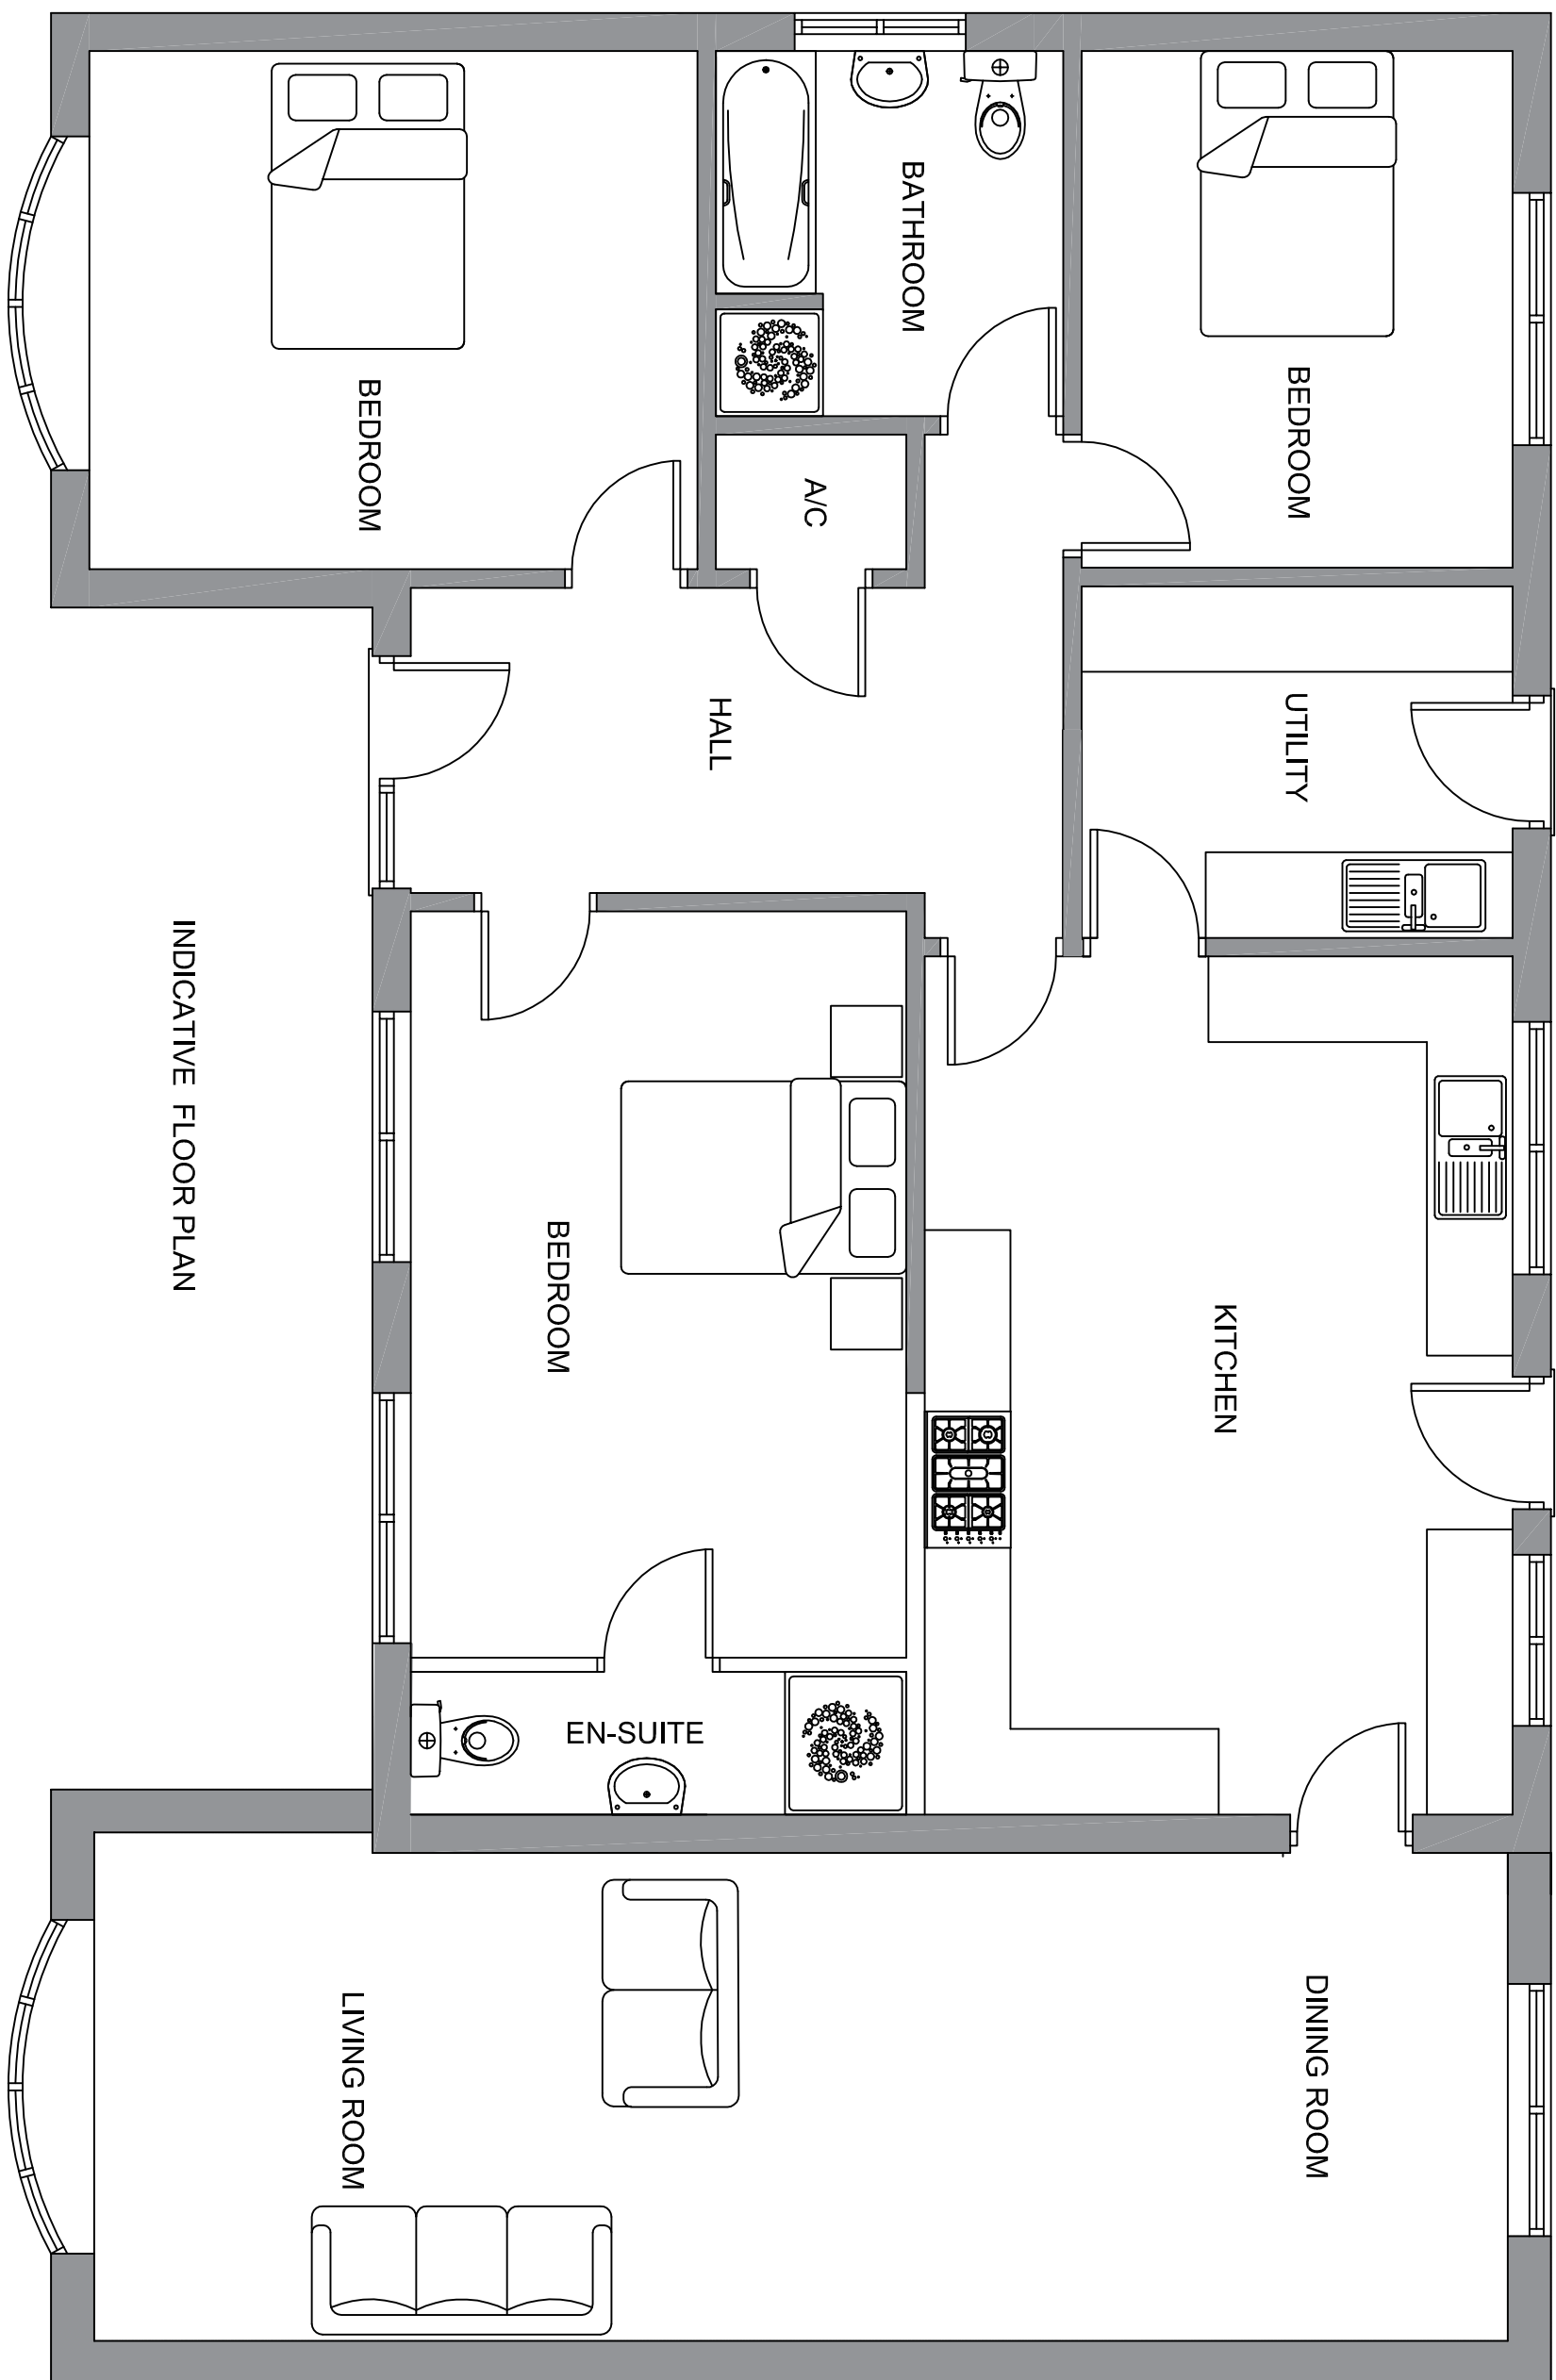
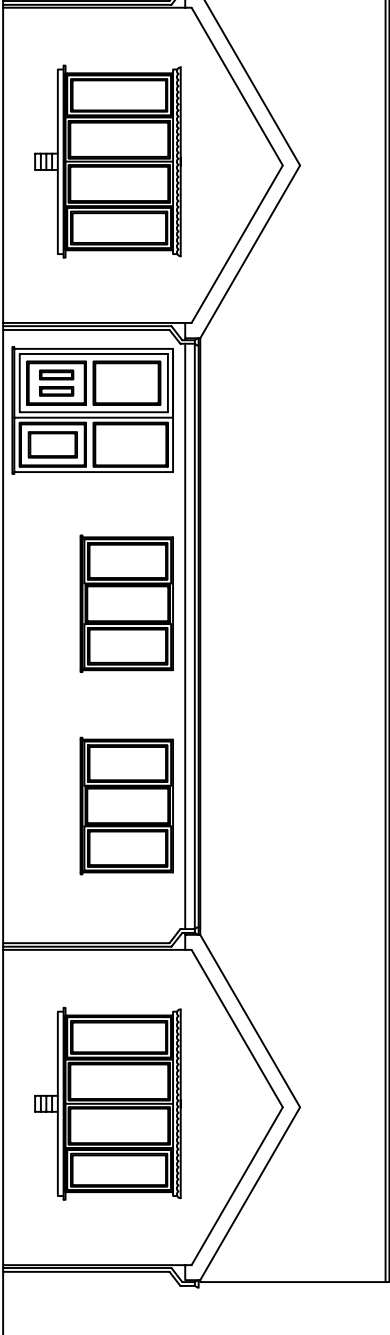
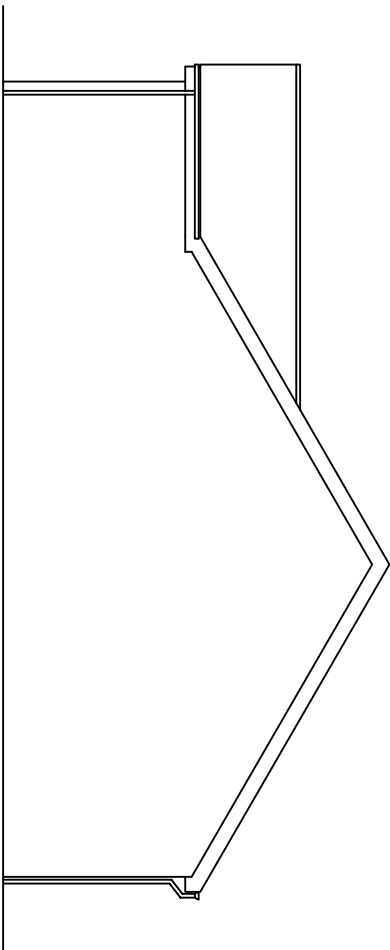
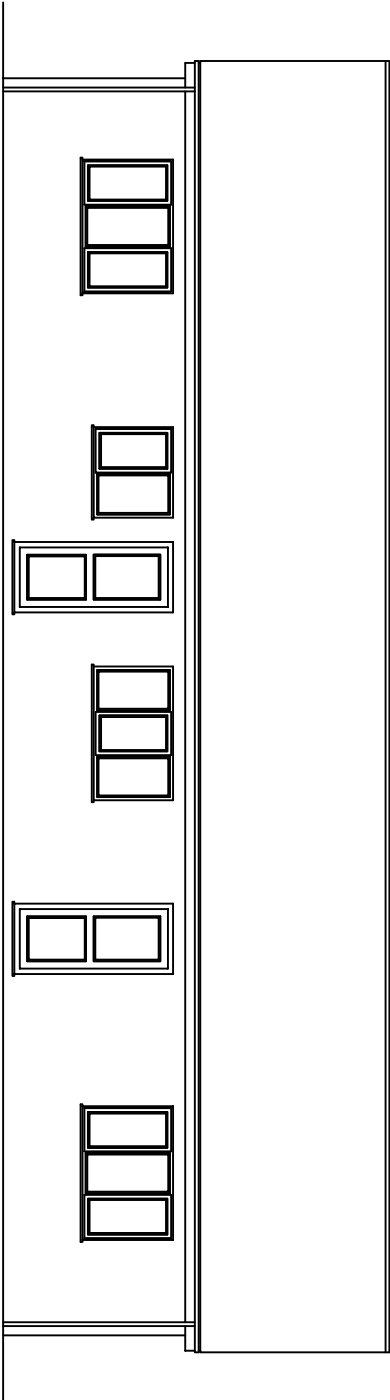
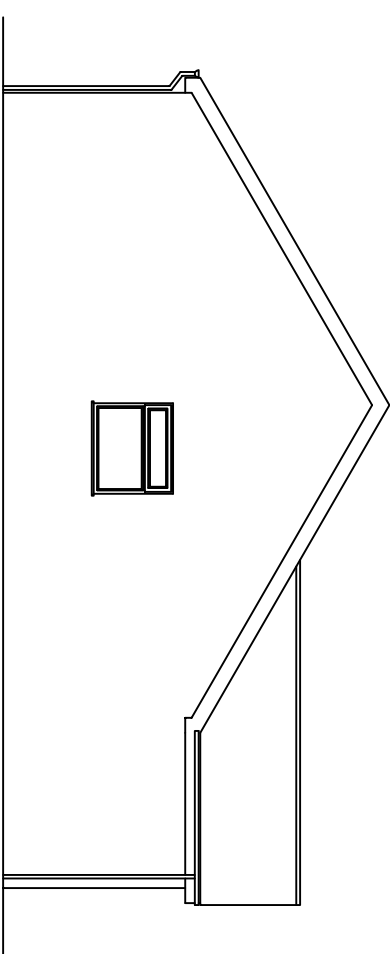
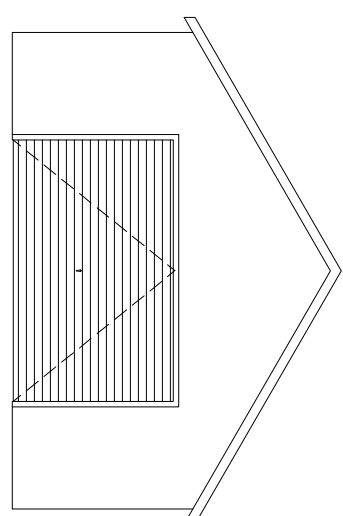
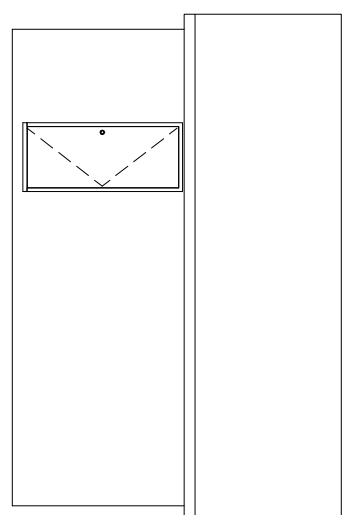
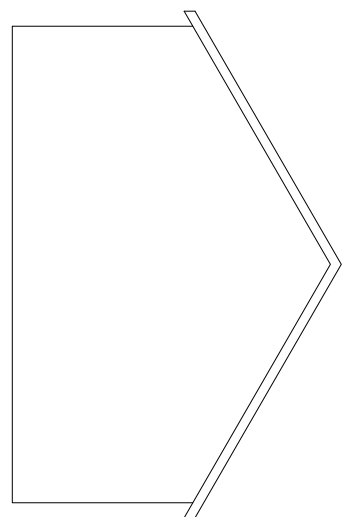
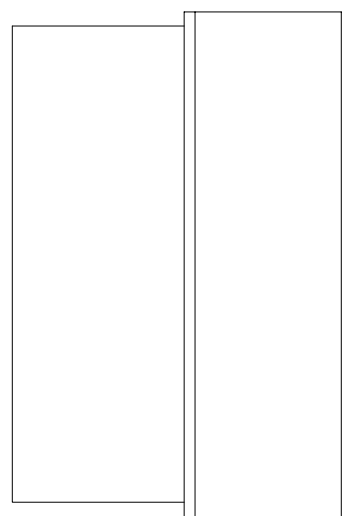
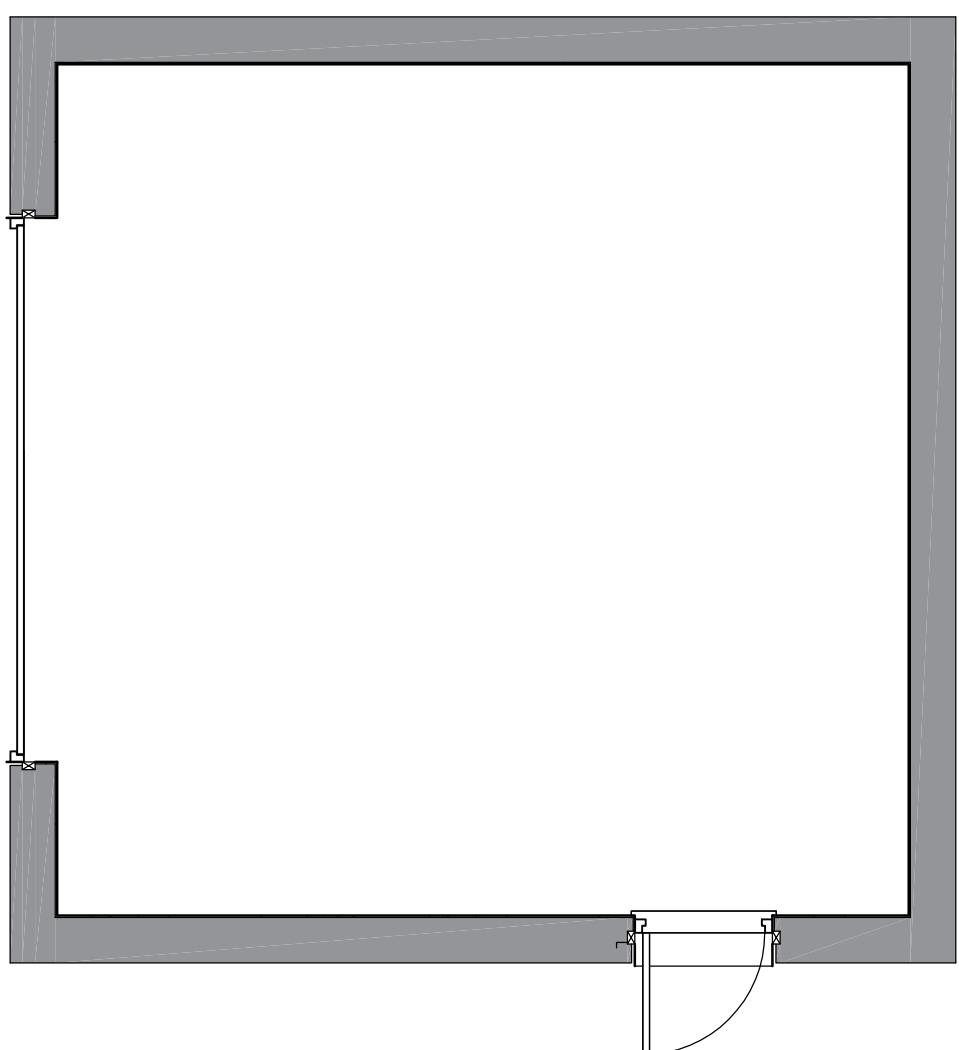


[illegible]

W2
ARCHITECTURAL
LIMITED

20 Koo-ga-ni Yod
Jung-gu, Seoul 150-870
Kookmin,
L1515 SAK
011-72-59-237

w2architectural@gmail.com

PROJECT
**Proposed Outline Planning Application
for a Three Bedroom Bungalow & Detached Garage**

CLIENT Rachel Poll
415 Broadgate, Weston Hills, Lincolnshire

DRAWING

Indicative Plans & Elevations

DRAWING NUMBER: A101	DATE: July 2017
DRAWN BY: RW	SCALE (@ A1):

[illegible]