


**DETERMINED
PLAN**

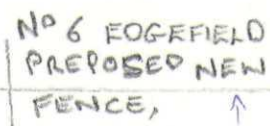

EXISTING
HEDGE.

HIGH
ROAD

FOOT PATH

GRASS

HIGHWAY
BOUNDARY

SHDC
Planning & Development
- 3 JUN 2004
738604
Rel

EXISTING
1 M FENCE

EXISTING
GATE

EXISTING
BRICK
BUILDING.

TELEGRAPH
POLE

LAMP
POST

FOOT PATH

GRASS

17.45m -

BOUNDARY TO
A EDGEFIELD

PREPARED
1.8M FENCE

EXISTING
1.8M FENCE

SOME EXISTING & SOME NEW PLANTING.
ALL EXISTING PLANTING IS WITHIN THE
RED BOUNDARY LINES.

EXISTING
FENCE
Nº 2 EDGEFIELD
1.8 M.