


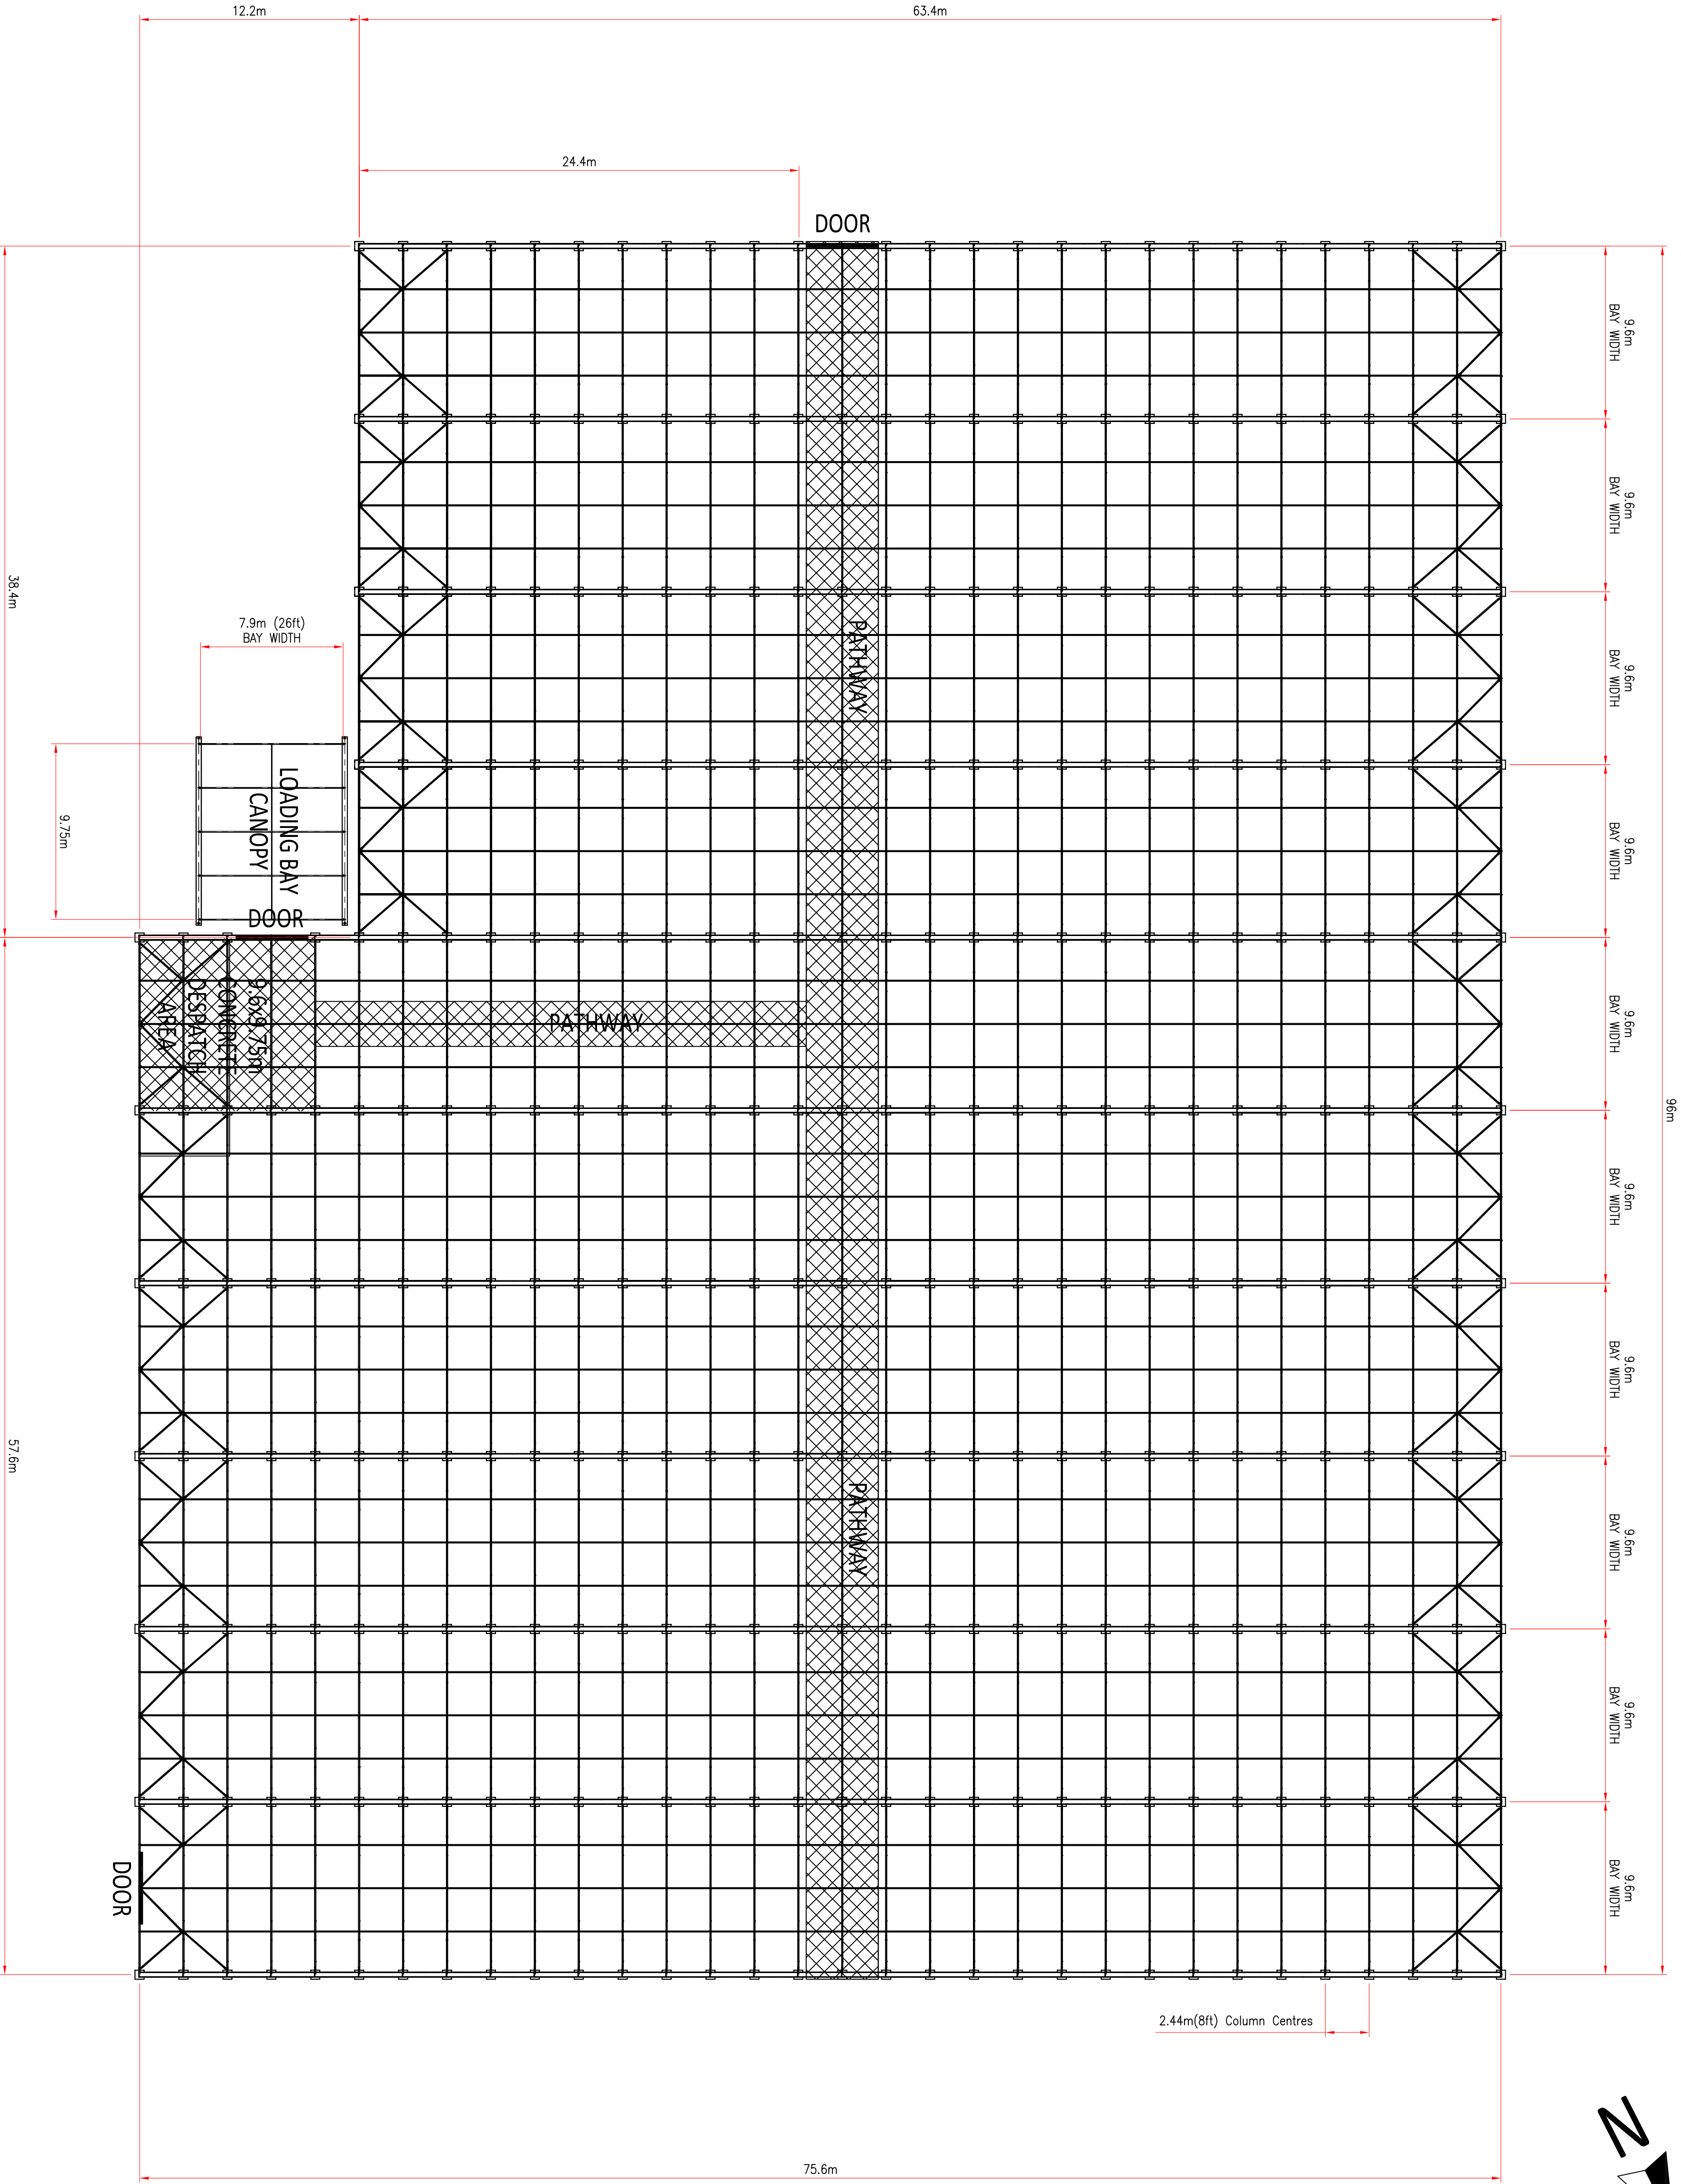

PLAN VIEW



NP STRUCTURES
Established 1969

MIL GREEN WATERSIDE ROAD, COLE, LANCASHIRE, M88 0JA
Tel: +44(0)1282 871720 Fax: +44(0)1282 871723
Email: info@npstructures.co.uk web: www.npstructures.co.uk

THIS DRAWING AND THE INFORMATION CONTAINED THEREIN IS THE PROPERTY OF NP STRUCTURES. IT IS TO BE USED ONLY FOR THE PROJECT AND SITE SPECIFICALLY IDENTIFIED HEREON. IT IS NOT TO BE REPRODUCED, COPIED, OR USED IN ANY MANNER WITHOUT THE PRIOR WRITTEN CONSENT OF NP STRUCTURES. THE CLIENT IS TO BE RESPONSIBLE FOR THE ACCURACY OF THE INFORMATION SUPPLIED BY THE CLIENT TO WHOM THE DRAWING IS SUPPLIED.

DO NOT SCALE	IF IN DOUBT ASK	THE DRAWING AND INFORMATION ARE NOT TO BE USED FOR ANY OTHER PROJECT WITHOUT THE PRIOR WRITTEN CONSENT OF NP STRUCTURES.
TC	CHECKED BY	SCALE & SIZE
CLIENT INFORMATION	DATE DRAWN	
KINDERGARDEN PLANS	21.08.20	
TEL: 01282 871720		
DRAWING: PROPOSED GREENHOUSE ELEVATIONS & PLANS		
IDENTIFICATION NUMBER	REV	
KINDERGARDEN-502	0	