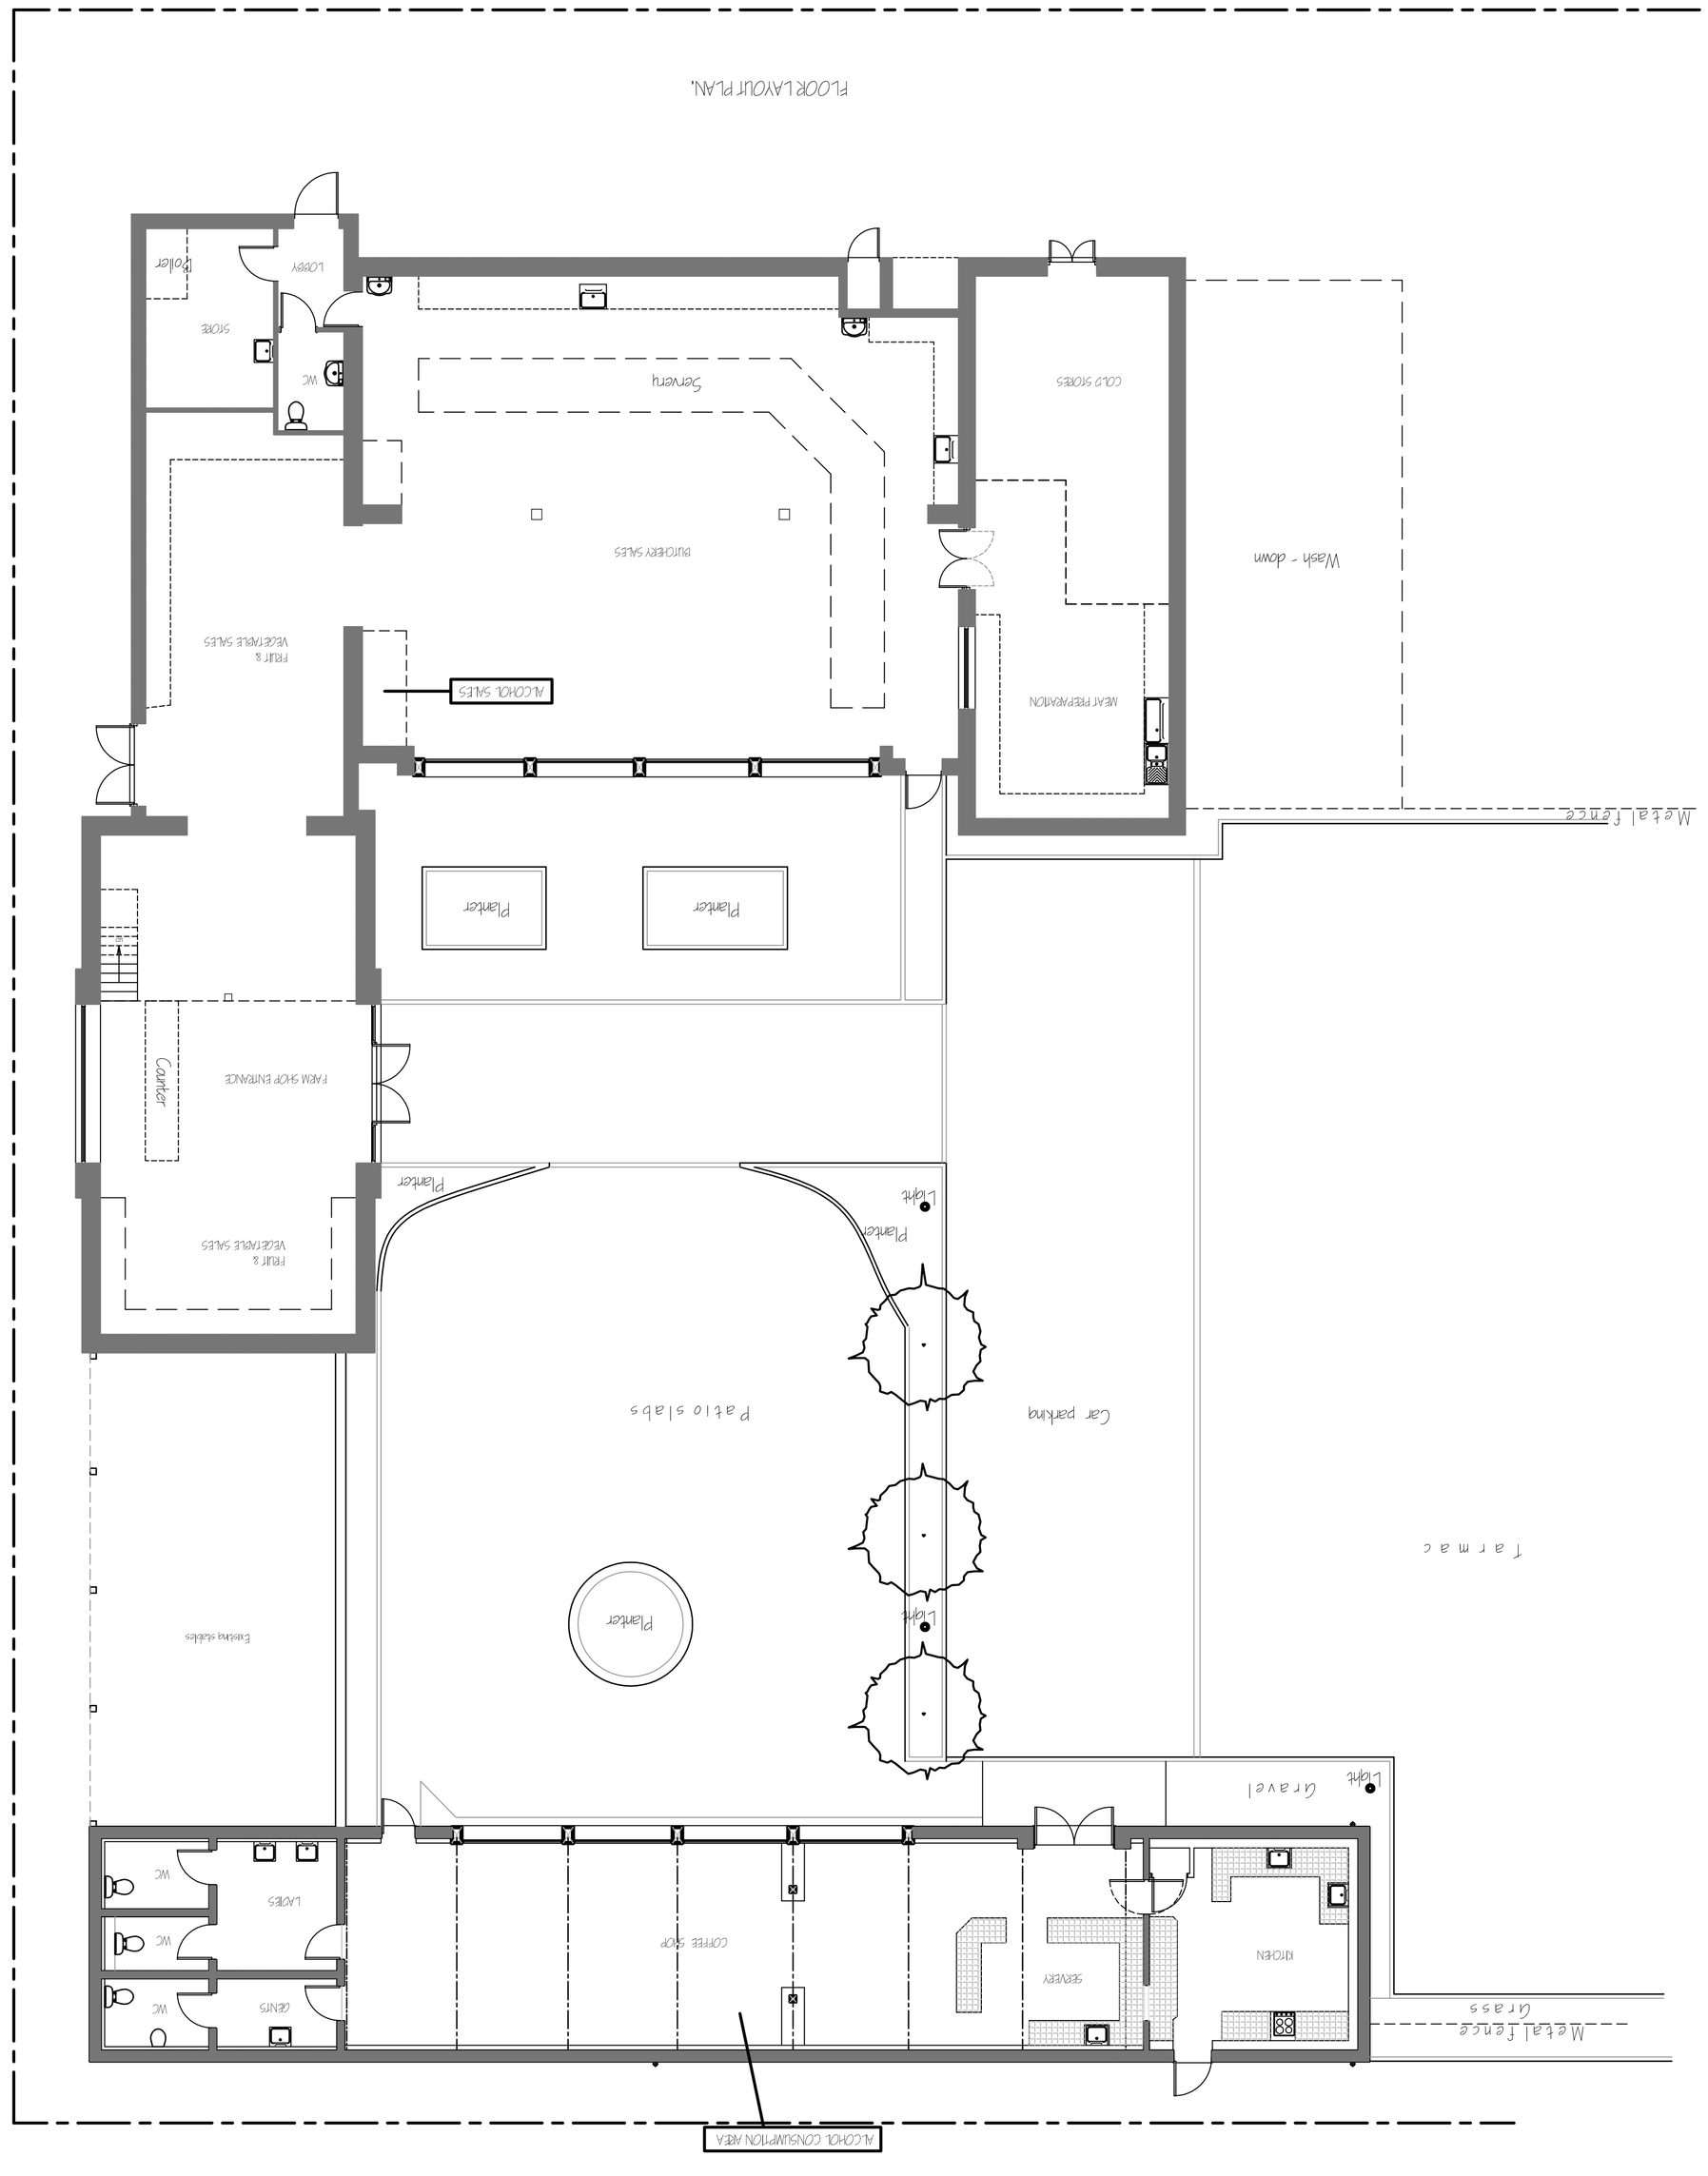

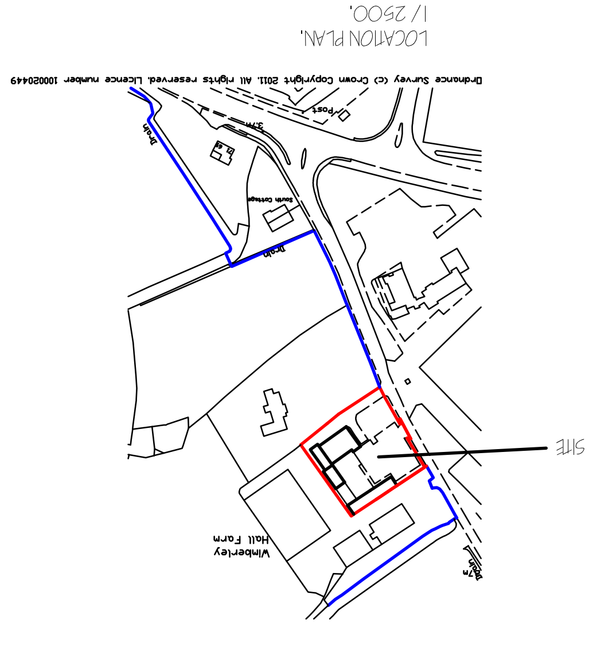

ref:	revision	date

G. R. MERCHANT LTD.
I.ENG AMICE FIWO

ARCHITECTURAL, STRUCTURAL AND LAND DRAINAGE CONSULTANTS

4 Wrights Mews
12A Park Road, Holbeach, Spalding, Lincs. PE12 7EE
Tel: 01406 490800
Fax: 01406 425744
E-Mail: gr.merchant@btconnect.com

Project
CHANGE OF USE - FARM SHOP TO RESIDENTIAL
WIMBERLEY HALL FARM.
STONEGATE, WESTON.
SPALDING, LINCS. PE12 6HR.

Client
C. DUSTANCE.

Drawing
FLOOR LAYOUT & LOCATION PLAN
- EXISTING.

Job Ref.	Drawing No.
2190-17.	01.
Date	**Drawn**
JUNE 2017.	GRM.

Scales
1/ 100. [unless otherwise stated]

DO NOT SCALE FROM THIS DRAWING

This drawing is copyright and may not be issued, traced, changed/altered or used for any other purpose other than that for which it is issued. The General Contractor is to check all dimensions on site and report any discrepancies to the Architect. All details shown on this drawing including foundations are based upon typical site conditions stated to the area. No responsibility can be accepted for abnormal conditions which may be discovered during construction unless reported to the Architect at that stage. Any amendments may be discovered. Site soil surveys are recommended in respect of foundation to establish specific site conditions before foundation work is undertaken. This drawing is limited in the extent of information contained and does not purport to contain a full specification of the works, it is solely for the purpose of obtaining Planning / Building Regulation approval. This drawing must not be used as a contract document since. The works will not be supervised or certified by us to comply with the Construction Design and Management Regulations or Health and Safety legislation for Building sites and trades (sizes). The Employer / Client is advised that should any works need to be carried out which are not specifically shown but may be reasonably inferred as necessary to carry out the works that may be required, the works shall comprise of or that is known on the drawing and details. Supervision of the works by the Contractor to comply with the Construction Design and Management Regulations or Independent Planning Consultants is to mean inspections carried out at the discretion of the Contractor and not to be relied upon by the Client as a guarantee that the works are being executed in accordance with the drawings, specifications and related documents. Dimensions to be checked on site by the Contractor before any work is put in hand. Figured dimensions are to be taken in preference to scaled dimensions. Any discrepancies are to be reported to the Architect before proceeding with the work. All dimensions are in millimetres unless stated otherwise. Materials and workmanship to be in accordance with British Standard specification or British Board of Agrément certificate where appropriate and to the satisfaction of the Local Authority Building Control Officer and in accordance with the Building Regulations and other statutory regulations and codes of practice. Materials to be new unless otherwise stated and all components and materials etc. to be used these are to be fixed, applied, used and installed strictly in accordance with the manufacturers instructions and recommendations. Any discrepancies found between the specification and these drawings are to be reported to the Architect before proceeding with the work. Do not scale from this drawing. Only figured dimensions are to be taken from this drawing. All dimensions are to be checked on site by the Contractor before any work is put in hand. Any discrepancies are to be reported to the Architect before proceeding with the work. All dimensions are in millimetres unless stated otherwise. All boundaries