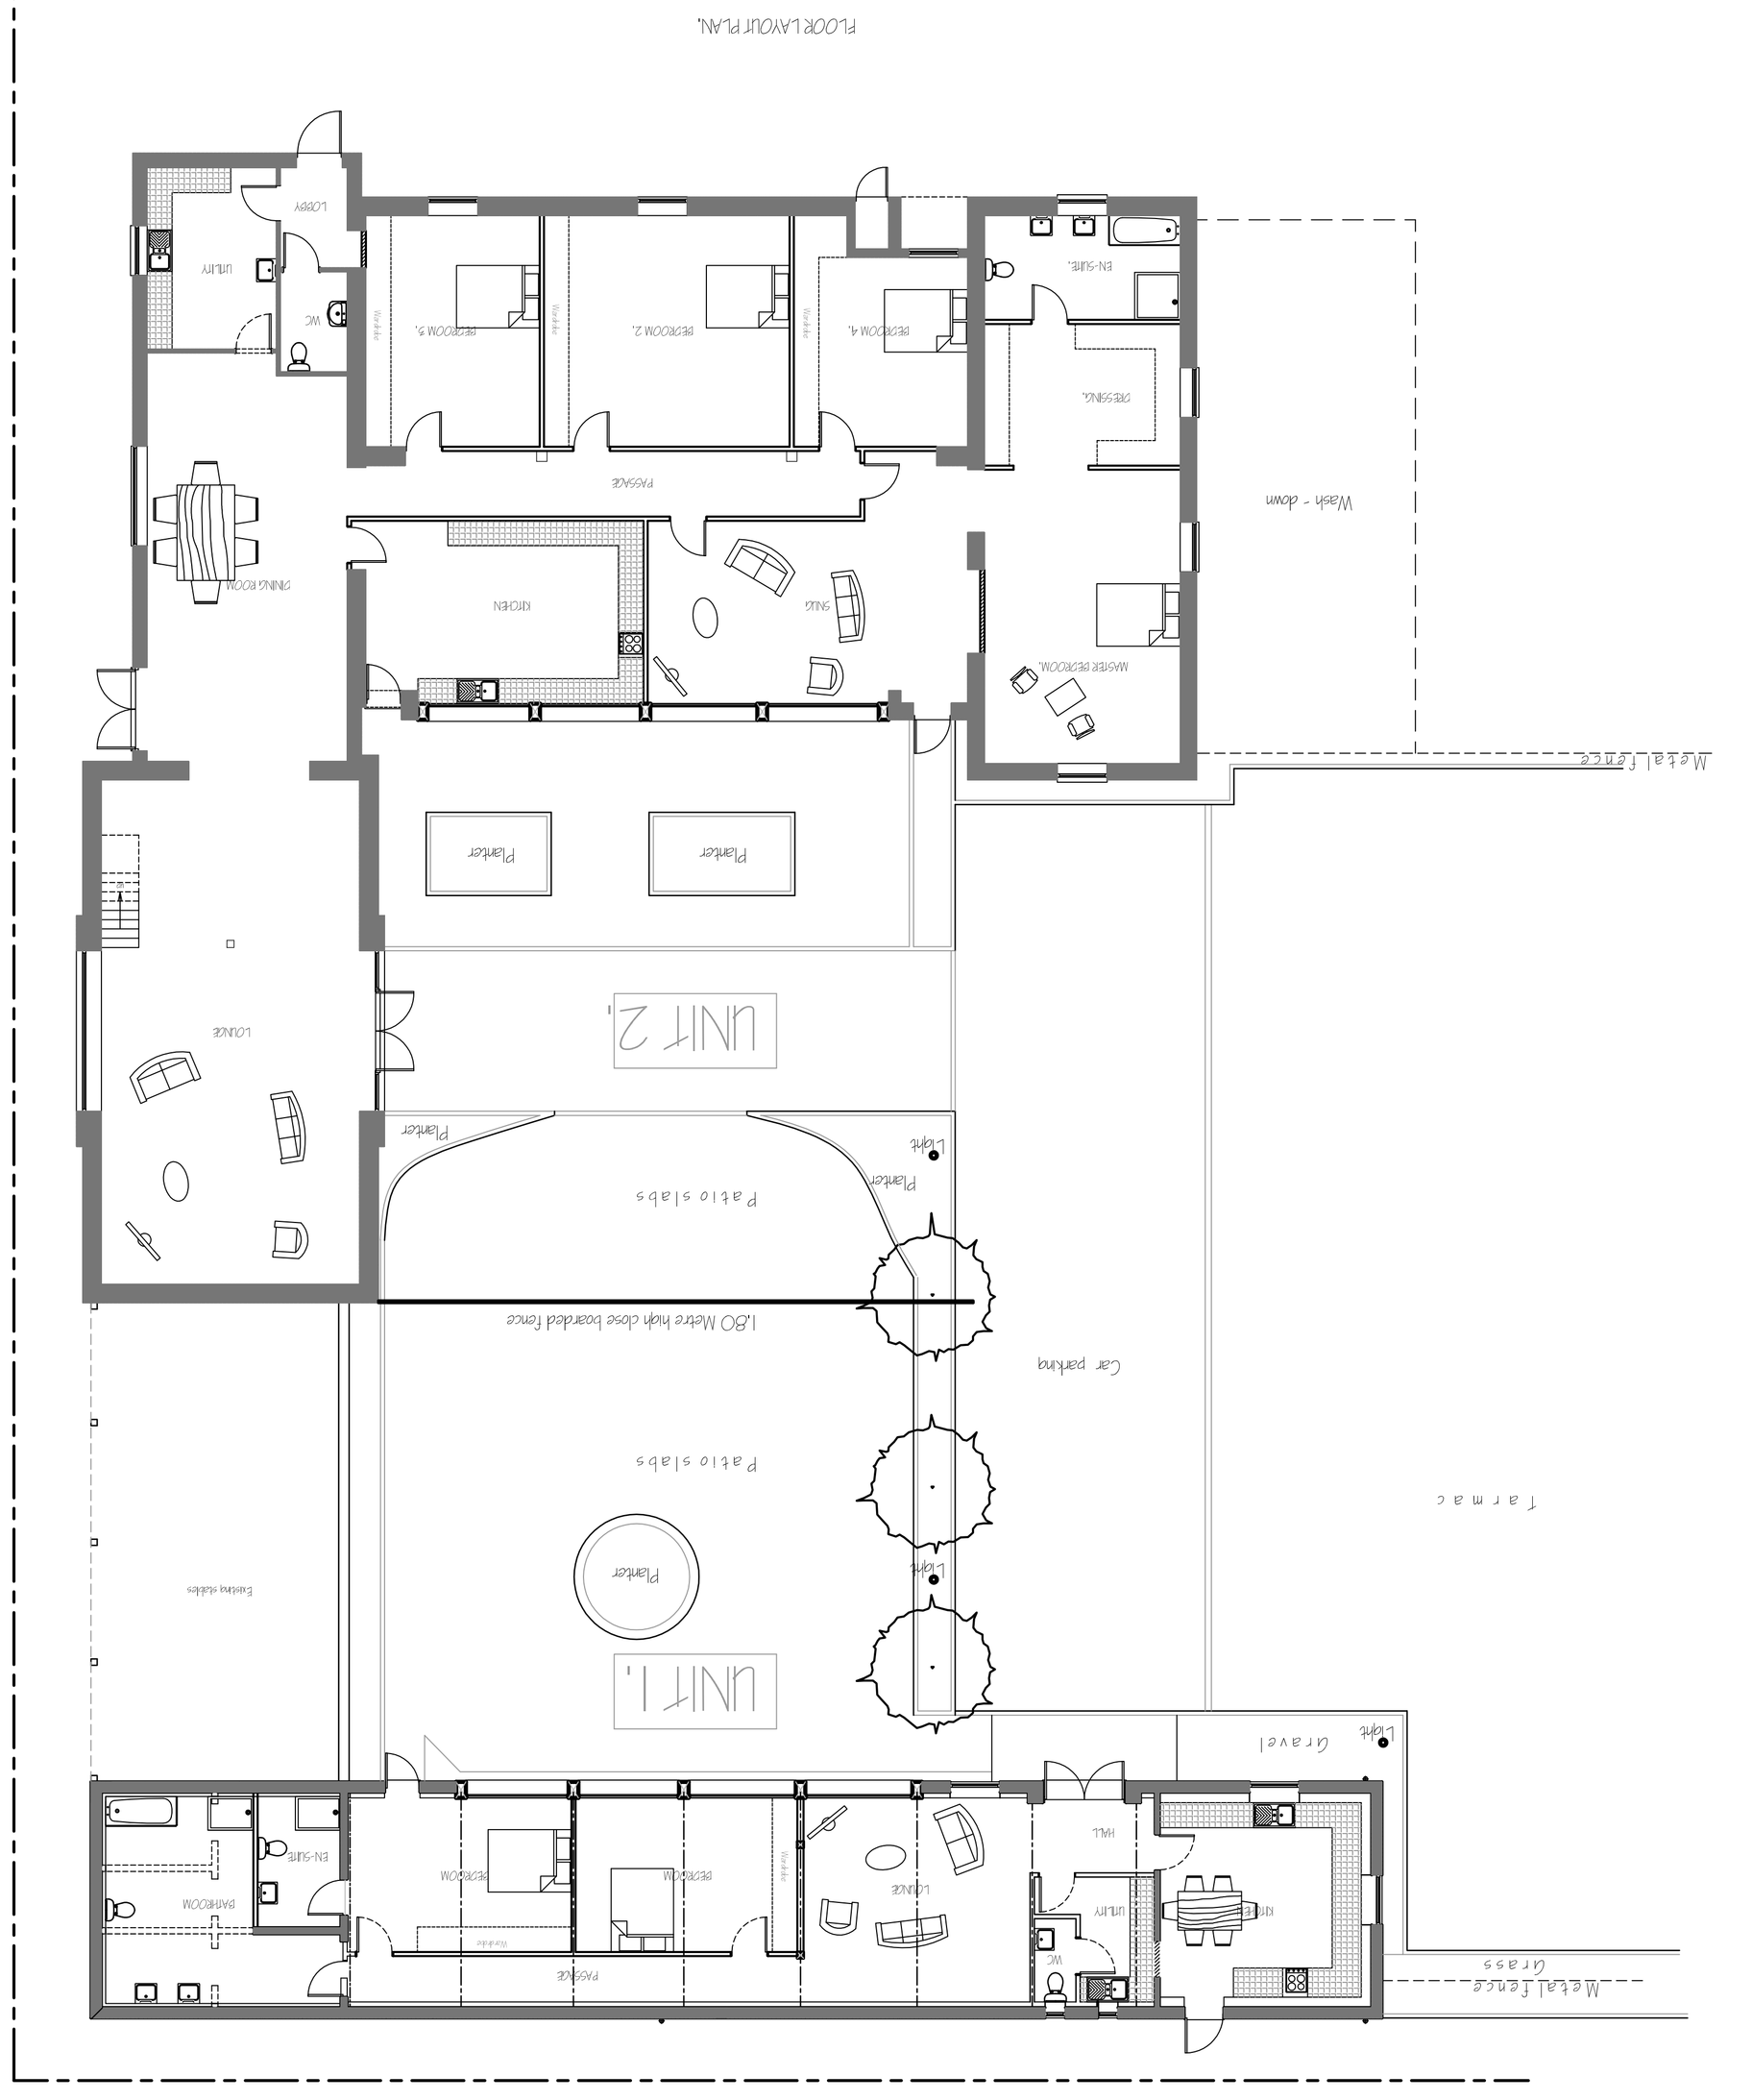

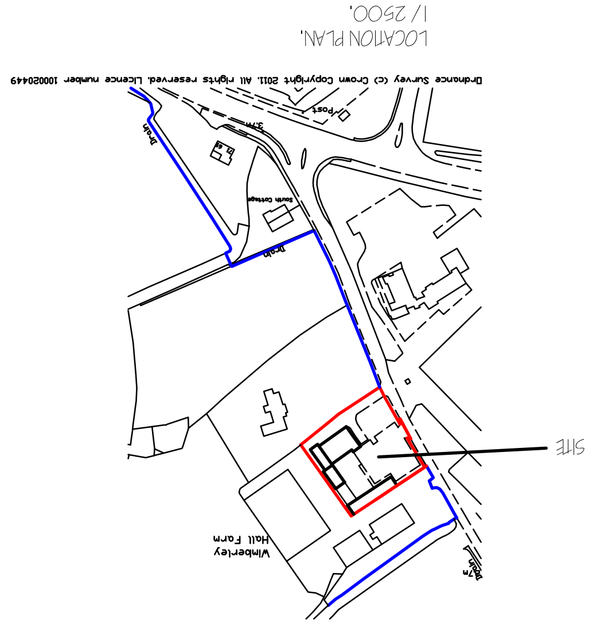

ref:	revision	date

G. R. MERCHANT LTD.
I.ENG AMICE FIWO

ARCHITECTURAL, STRUCTURAL AND LAND DRAINAGE CONSULTANTS

4 Wrights Mews
12A Park Road, Holbeach,
Spalding, Lincs. PE12 7EE
Tel: 01406 490800
Fax: 01406 425744
E-Mail: gr.merchant@btconnect.com

Project
CHANGE OF USE - FARM SHOP TO RESIDENTIAL
WIMBERLEY HALL FARM,
STONEGATE, WESTON,
SPALDING, LINCS. PE12 6HR.

Client
C. PUSTANCE.

Drawing
FLOOR LAYOUT & LOCATION PLAN
- PROPOSED.

Job Ref.	Drawing No.
3190-17.	02.

Date	Drawn
JUNE 2017.	GRM.

Scales
1/ 100. [Unless otherwise stated]

DO NOT SCALE FROM THIS DRAWING

This drawing is copyright and may not be traced, loaned, changed/used or used for any other purpose other than that for which it is issued. The General Contractor is to check all dimensions on site and report any discrepancies to the Architect. All details shown on this drawing including foundations are based upon typical site conditions related to the area. No responsibility can be accepted for alterations carried out to the approved drawing unless reported to the Architect for their comments. Dimensions which may be determined during construction unless reported to the Architect for their comments. Dimensions to be checked on site and any discrepancies to be reported. All dimensions are in millimetres unless stated otherwise. This drawing is limited in its extent to details specific site conditions (where foundation work is undertaken). This drawing is limited in its amount of information contained and does not purport to contain a full specification of the works. It is essary for the purpose of obtaining Planning / Building Regulation approval. This drawing must not be used as a contract document alone. The works will not be supervised or inspected on site by G.R. Merchant or any representative thereof, it is the client or their appointed agents responsibility to ensure adequate inspections are undertaken to appropriate British standard specification or Codes of Practice and that all relevant statutory requirements and consents are obtained and complied with. Before commencing any work on site the contractor is responsible for ensuring that adequate temporary support is provided to all parts of the existing structure that may be affected by the proposed works and that adequate precautions are taken to ensure the safety of the public, workmen and occupants of the building. The Employer / Client is advised that should any works need to be carried out to party walls, boundaries or adjoining properties, the Party Wall etc. Act 1996 must be complied with. Any dimensions given relating to existing buildings are taken from measurements on site and are approximate only. Existing walls, floors and roofs are assumed to be plumb, level and square unless noted otherwise. Any new work to be tied in with existing to be carefully executed to ensure a good standard of workmanship is achieved. Any discrepancies found between existing construction and the proposed design are to be reported to the Architect before proceeding with the work. Existing timbers are assumed to be in a sound condition and adequate for the purpose intended unless noted otherwise. Any timber in contact with masonry or embedded in walls is assumed to be adequately treated against fungal attack and beetle infestation unless noted otherwise. Existing drains are assumed to be in good condition and adequate for the proposed use unless noted otherwise. Existing drains to be reused are to be tested for performance and integrity and repaired where necessary. Any new drains are to be laid to a minimum fall of 1:40 unless noted otherwise. Drains passing through or under walls are to be protected by means of a concrete lintol with a minimum 150mm clearance above the pipe. Where drains pass under buildings they are to be surrounded in concrete. Existing drains to be reused are to be surveyed prior to commencement of any new work to ascertain their condition and capacity. Any defective drains are to be repaired or renewed as necessary. Rainwater pipes and gutters are assumed adequate unless noted otherwise. Any new rainwater pipes and gutters are to be fixed in accordance with the manufacturers instructions. Existing rainwater pipes and gutters are to be checked for adequacy and repaired where necessary