

Job Confirmation

Created By: janep
Last Saved By: janep
Printed By: janep

TRADELINK DIRECT LTD


Marwick Road

March

PE15 8PH

Tel No: 01354 657650

Fax No: 01354 657440

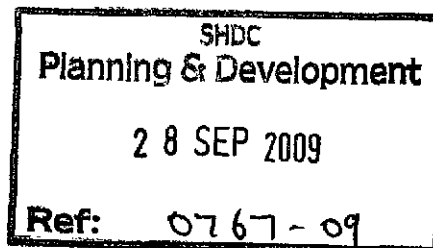

Customer Details

FENBANK BUILDERS

WELBOURNE LANE EAST

HOLBEACH

SPALDING

LINCS

PE12 8AB

TEL: 01406 424071


FAX: 01406 490871

Job No: 73239

Ref: WISEMANS REQUOTE

Date Printed: 21 September 2009 16:18

System	REHAU 70 SYSTEM 706
Group	White - Int Window
Outer Frame	52mm Outer Frame White
Casement Sash	Internal Sash White
Transom/Mullion	Small/Med/Large White
Cill	150mm Cill White
Reinforcement	Std Reinforced
Main Handles	White Locking Handles
Main Hinges	Standard Hinge
Main Lock	Espag Locking
Drainage	Concealed
Night Vent	White trickle vent 400mm
Bead	28mm Bead Bev Black Co-ex
Gasket	Corded E Black (Clearline)
Glass Type	4/20/4 Clear TUF Low E Vertical 18mm G/Bar White
Glass Type	4/20/4 Clear Low E Vertical 18mm G/Bar White

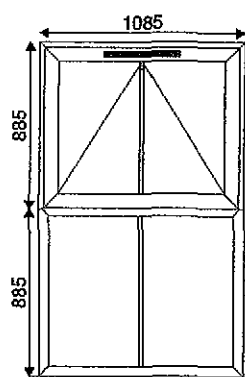

1 - 1085w x 1770h (Basic Frame Size)
1 - 1085w x 1800h, 30mm Cill
Viewed Outside

Window No: 1 of 18

Location: Kitchen

Extras:

- 1 - 1185mm: 150mm Cill White
- 1 - White trickle vent 400mm
- 1 - 0.666m²: Glass Supplier Energy Charge

- 1 - 0.837m²: Glass Supplier Energy Charge
- 1 - 0.960m²: 4/20/4 Clear Low E Vertical 18mm G/Bar White
- 1 - 0.960m²: 4/20/4 Clear TUF Low E Vertical 18mm G/Bar White

Furniture:


White Handle R/H
 24" Top Hung Friction
 Espag 800mm
 Espag Keep

Cill:

150mm Cill White (1185mm)

Qty	Size	Description
1	913x 730	4/20/4 Clear Low E Vertical 18mm G/Bar White
1	1011x 828	4/20/4 Clear TUF Low E Vertical 18mm G/Bar White

System	REHAU 70 SYSTEM 706
Group	White - Int Window
Outer Frame	52mm Outer Frame White
Casement Sash	Internal Sash White
Transom/Mullion	Small/Med/Large White
Cill	150mm Cill White
Reinforcement	Std Reinforced
Main Handles	White Locking Handles
Main Hinges	Standard Hinge
Main Lock	Espag Locking
Drainage	Concealed
Night Vent	White trickle vent 400mm
Bead	28mm Bead Bev Black Co-ex
Gasket	Corded E Black (Clearline)
Glass Type	4/20/4 Clear TUF Low E Vertical 18mm G/Bar White
Glass Type	4/20/4 Clear Low E Vertical 18mm G/Bar White

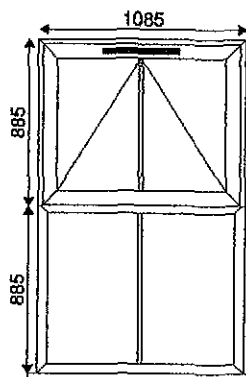

1 - 1085w x 1770h (Basic Frame Size)
 1 - 1085w x 1800h, 30mm Cill
 Viewed Outside

Window No: 2 of 18

Location: Study

Extras:

- 1 - 1185mm: 150mm Cill White
- 1 - White trickle vent 400mm
- 1 - 0.666m²: Glass Supplier Energy Charge
- 1 - 0.837m²: Glass Supplier Energy Charge
- 1 - 0.960m²: 4/20/4 Clear Low E Vertical 18mm G/Bar White
- 1 - 0.960m²: 4/20/4 Clear TUF Low E Vertical 18mm G/Bar White

Furniture:

White Handle R/H
 24" Top Hung Friction
 Espag 800mm
 Espag Keep


Cill:

150mm Cill White (1185mm)

Qty	Size	Description
-----	------	-------------

1	913x	730	4/20/4 Clear Low E Vertical 18mm G/Bar White
1	1011x	828	4/20/4 Clear TUF Low E Vertical 18mm G/Bar White

System	REHAU 70 SYSTEM 706
Group	White - Int Window
Outer Frame	52mm Outer Frame White
Casement Sash	Internal Sash White
Transom/Mullion	Small/Med/Large White
Cill	150mm Cill White
Reinforcement	Std Reinforced
Main Handles	White Locking Handles
Main Hinges	Standard Hinge
Main Lock	Espag Locking
Drainage	Concealed
Night Vent	White trickle vent 400mm
Bead	28mm Bead Bev Black Co-ex
Gasket	Corded E Black (Clearline)
Glass Type	4/20/4 Clear TUF Low E Vertical 18mm G/Bar White
Glass Type	4/20/4 Clear Low E Vertical 18mm G/Bar White

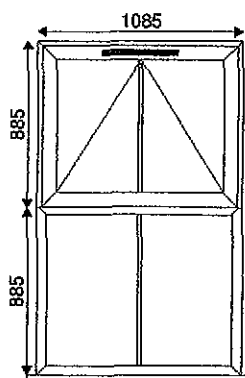

1 - 1085w x 1770h (Basic Frame Size)
 1 - 1085w x 1800h, 30mm Cill
 Viewed Outside

Window No: 3 of 18

Location: Lounge

Extras:

- 1 - 1185mm: 150mm Cill White
- 1 - White trickle vent 400mm
- 1 - 0.666m²: Glass Supplier Energy Charge
- 1 - 0.837m²: Glass Supplier Energy Charge
- 1 - 0.960m²: 4/20/4 Clear Low E Vertical 18mm G/Bar White
- 1 - 0.960m²: 4/20/4 Clear TUF Low E Vertical 18mm G/Bar White

Furniture:


White Handle R/H
 24" Top Hung Friction
 Espag 800mm
 Espag Keep

Cill:

150mm Cill White (1185mm)

Qty	Size	Description
1	913x 730	4/20/4 Clear Low E Vertical 18mm G/Bar White
1	1011x 828	4/20/4 Clear TUF Low E Vertical 18mm G/Bar White

System	REHAU 70 SYSTEM 706
Group	White - Int Window
Outer Frame	52mm Outer Frame White
Casement Sash	Internal Sash White
Transom/Mullion	Small/Med/Large White
Cill	150mm Cill White
Reinforcement	Std Reinforced
Main Handles	White Locking Handles
Main Hinges	Standard Hinge
Main Lock	Espag Locking
Drainage	Concealed
Night Vent	White trickle vent 400mm
Bead	28mm Bead Bev Black Co-ex
Gasket	Corded E Black (Clearline)
Glass Type	4/20/4 Clear Low E
Glass Type	4/20/4 Clear TUF Low E

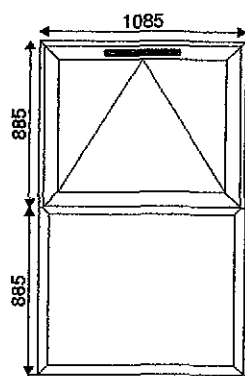

1 - 1085w x 1770h (Basic Frame Size)

1 - 1085w x 1800h, 30mm Cill

Viewed Outside

Window No: 4 of 18

Location: Lounge

Extras:

- 1 - 1185mm: 150mm Cill White
- 1 - White trickle vent 400mm
- 1 - 0.666m²: Glass Supplier Energy Charge
- 1 - 0.837m²: Glass Supplier Energy Charge
- 1 - 0.960m²: 4/20/4 Clear TUF Low E

Furniture:

White Handle R/H

24" Top Hung Friction

Espag 800mm


Espag Keep

Cill:

150mm Cill White (1185mm)

Qty	Size	Description
1	913x 730	4/20/4 Clear Low E
1	1011x 828	4/20/4 Clear TUF Low E

System	REHAU 70 SYSTEM 706
Group	White - French Door Open In
Outer Frame	72mm Outer Frame White
Door Sash	Door Z Sash White
Cill	150mm Cill White
Reinforcement	Full Reinforced
Door Handles	White Lever/Lever Handles(Two)
Door Hinges	White Nexus 2 Door Hinge
Door Lock	French Door Lock Std
Drainage	Concealed
Night Vent	White trickle vent 400mm
Bead	28mm Bead Bev Black Co-ex
Gasket	Corded E Black (Clearline)
Glass Type	4/20/4 Clear TUF Low E

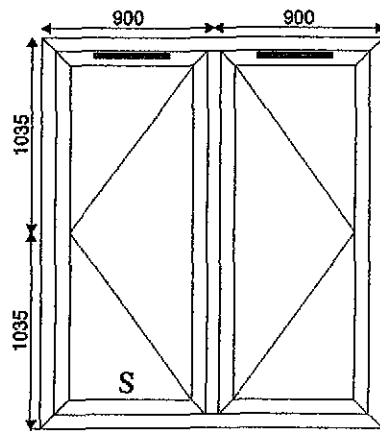

1 - 1800w x 2070h (Basic Frame Size)

1 - 1800w x 2100h, 30mm Cill

Viewed Outside

Window No: 5 of 18

Location: Lounge

Extras:

- 1 - 1900mm: 150mm Cill White
- 2 - White trickle vent 400mm
- 2 - 1.205m²: Glass Supplier Energy Charge
- 2 - White Lever / Lever handles(2)

Furniture:

White Lever / Lever handles(2)

Brass Keyalike Cyli K 45/50 PB


White Nexus 2 Hinge

Cill:

150mm Cill White (1900mm)

Qty	Size	Description
1	669x 1801	4/20/4 Clear TUF Low E
1	669x 1801	4/20/4 Clear TUF Low E

System	REHAU 70 SYSTEM 706
Group	White - Int Window
Outer Frame	52mm Outer Frame White
Casement Sash	Internal Sash White
Transom/Mullion	Small/Med/Large White
Cill	150mm Cill White
Reinforcement	Std Reinforced
Main Handles	White Locking Handles
Main Hinges	Standard Hinge
Main Lock	Espag Locking
Drainage	Concealed
Night Vent	White trickle vent 400mm
Bead	28mm Bead Bev Black Co-ex
Gasket	Corded E Black (Clearline)
Glass Type	4/20/4 Clear Low E

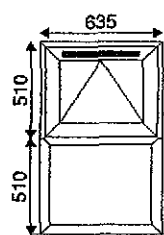

1 - 635w x 1020h (Basic Frame Size)

1 - 635w x 1050h, 30mm Cill

Viewed Outside

Window No: 6 of 18

Location: Toilet

Extras:

- 1 - 735mm: 150mm Cill White
- 1 - White trickle vent 400mm
- 1 - 0.164m²: Glass Supplier Energy Charge
- 1 - 0.254m²: Glass Supplier Energy Charge

Furniture:


White Handle R/H
 12" Top Hung Friction
 Espag 400mm
 Espag Keep

Cill:

150mm Cill White (735mm)

Qty	Size	Description
1	463x 355	4/20/4 Clear Low E
1	561x 453	4/20/4 Clear Low E

System	REHAU 70 SYSTEM 706
Group	White - Door Open In
Outer Frame	72mm Outer Frame White
Door Sash	Door Z Sash White
Transom/Mullion	Small/Med/Large White
Cill	150mm Cill White
Reinforcement	Full Reinforced
Door Handles	White Lever/Lever Handles
Door Hinges	White Nexus 2 Door Hinge
Door Lock	Resi Door Lock Std
Drainage	Concealed
Bead	28mm Bead Bev Black Co-ex
Gasket	Corded E Black (Clearline)
Glass Type	4/20/4 Clear TUF Low E
Glass Type	28mm Panel [Glzd] White Cherry Half Panel

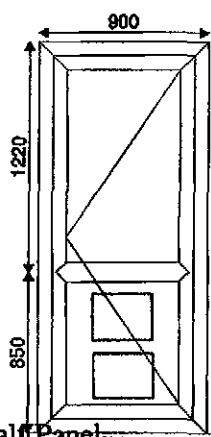

Window No: 7 of 18

Location: Utility

Extras:

- 1 - 1000mm: 150mm Cill White
- 1 - 0.661m²: Glass Supplier Energy Charge
- 1 - 0.765m²: 28mm Panel [Glzd] White Cherry Half Panel

Furniture:

White Lever/Lever Handle
 Brass Door Cylinder 45/50 PB
 White Nexus 2 Hinge
 Paddock Door Lock 980
 Full Length Keep Left Hand

Cill:


150mm Cill White (1000mm)

Qty	Size	Description
1	631x 1048	4/20/4 Clear TUF Low E

1 - 900w x 2070h (Basic Frame Size)
 1 - 900w x 2100h, 30mm Cill
 Viewed Outside

1 631x 678 28mm Panel [Glzd] White Cherry Half Panel

System	REHAU 70 SYSTEM 706
Group	White - Int Window
Outer Frame	52mm Outer Frame White
Casement Sash	Internal Sash White
Transom/Mullion	Small/Med/Large White
Cill	150mm Cill White
Reinforcement	Std Reinforced
Main Handles	White Locking Handles
Main Hinges	Standard Hinge
Main Lock	Espag Locking
Drainage	Concealed
Night Vent	White trickle vent 400mm
Frame Extender	PVC Door Coupler 8mm - White
Bead	28mm Bead Bev Black Co-ex
Gasket	Corded E Black (Clearline)
Glass Type	4/20/4 Clear TUF Low E

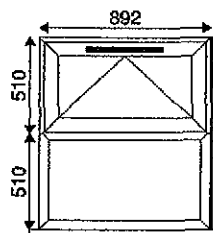

1 - 892w x 1020h (Basic Frame Size)

1 - 900w x 1050h, 30mm Cill

Viewed Outside

Window No: 8 of 18

Location: Utility

Extras:

- 1 - 1020mm: PVC Door Coupler 8mm - White
- 1 - 1000mm: 150mm Cill White
- 1 - White trickle vent 400mm
- 1 - 0.256m²: Glass Supplier Energy Charge
- 1 - 0.371m²: Glass Supplier Energy Charge
- 1 - 0.455m²: 4/20/4 Clear TUF Low E
- 1 - 0.455m²: 4/20/4 Clear TUF Low E

Furniture:

White Handle R/H

12" Top Hung Friction

Espag 600mm


Espag Keep

Cill:

150mm Cill White (1000mm)

Qty	Size	Description
1	720x 355	4/20/4 Clear TUF Low E
1	818x 453	4/20/4 Clear TUF Low E

System	REHAU 70 SYSTEM 706
Group	White - Int Window
Outer Frame	52mm Outer Frame White
Casement Sash	Internal Sash White
Transom/Mullion	Small/Med/Large White
Cill	150mm Cill White
Reinforcement	Std Reinforced
Main Handles	White Locking Handles
Main Hinges	Standard Hinge
Main Lock	Espag Locking
Drainage	Concealed
Night Vent	White trickle vent 400mm
Bead	28mm Bead Bev Black Co-ex
Gasket	Corded E Black (Clearline)
Glass Type	4/20/4 Clear Low E

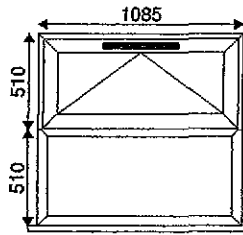

1 - 1085w x 1020h (Basic Frame Size)
1 - 1085w x 1050h, 30mm Cill
Viewed Outside

Window No: 9 of 18
Location: KITCHEN SIDE
Extras:


- 1 - 1185mm: 150mm Cill White
- 1 - White trickle vent 400mm
- 1 - 0.324m²: Glass Supplier Energy Charge
- 1 - 0.458m²: Glass Supplier Energy Charge

Furniture:
White Handle R/H
12" Top Hung Friction
Espag 800mm
Espag Keep

Cill:
150mm Cill White (1185mm)

Qty	Size	Description
1	913x 355	4/20/4 Clear Low E
1	1011x 453	4/20/4 Clear Low E

System REHAU 70 SYSTEM 706
Group White - Int Window
Outer Frame 52mm Outer Frame White
Casement Sash Internal Sash White
Transom/Mullion Small/Med/Large White
Cill 150mm Cill White
Reinforcement Std Reinforced
Main Handles White Locking Handles
Main Hinges Standard Hinge
Main Lock Espag Locking
Drainage Concealed
Night Vent White trickle vent 400mm
Bead 28mm Bead Bev Black Co-ex
Gasket Corded E Black (Clearline)
Glass Type 4/20/4 Clear Low E Vertical 18mm G/B/Bar White

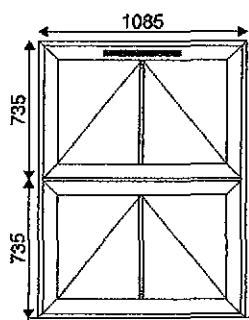

1 - 1085w x 1470h (Basic Frame Size)

1 - 1085w x 1500h, 30mm Cill

Viewed Outside

Window No: 10 of 18

Location: BED 1

Extras:

- 1 - 1185mm: 150mm Cill White
- 1 - White trickle vent 400mm
- 2 - 0.530m²: Glass Supplier Energy Charge
- 1 - 0.797m²: 4/20/4 Clear Low E Vertical 18mm G/Bar White
- 1 - 0.797m²: 4/20/4 Clear Low E Vertical 18mm G/Bar White

Furniture:


White Handle R/H
 20" Top Hung Friction
 Espag 800mm
 Espag Keep

Cill:

150mm Cill White (1185mm)

Qty	Size	Description
1	913x 580	4/20/4 Clear Low E Vertical 18mm G/Bar White
1	913x 580	4/20/4 Clear Low E Vertical 18mm G/Bar White

System	REHAU 70 SYSTEM 706
Group	White - Int Window
Outer Frame	52mm Outer Frame White
Casement Sash	Internal Sash White
Transom/Mullion	Small/Med/Large White
Cill	150mm Cill White
Reinforcement	Std Reinforced
Main Handles	White Locking Handles
Main Hinges	Standard Hinge
Main Lock	Espag Locking
Drainage	Concealed
Night Vent	White trickle vent 400mm
Bead	28mm Bead Bev Black Co-ex
Gasket	Corded E Black (Clearline)
Glass Type	4/20/4 Obscure Low E Artic (Annealed)

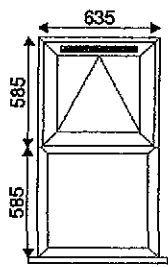

1 - 635w x 1170h (Basic Frame Size)
1 - 635w x 1200h, 30mm Cill
Viewed Outside

Window No: 11 of 18
Location: En Suite
Extras:


- 1 - 735mm: 150mm Cill White
- 1 - White trickle vent 400mm
- 1 - 0.199m²: Glass Supplier Energy Charge
- 1 - 0.296m²: Glass Supplier Energy Charge
- 1 - 0.371m²: 4/20/4 Obscure Low E Artic (Annealed)
- 1 - 0.371m²: 4/20/4 Obscure Low E Artic (Annealed)

Furniture:
White Handle R/H
16" Top Hung Friction
Espag 400mm
Espag Keep

Cill:
150mm Cill White (735mm)

Qty	Size	Description
1	463x 430	4/20/4 Obscure Low E Artic (Annealed)
1	561x 528	4/20/4 Obscure Low E Artic (Annealed)

System REHAU 70 SYSTEM 706
Group White - Int Window
Outer Frame 52mm Outer Frame White
Casement Sash Internal Sash White
Transom/Mullion Small/Med/Large White
Cill 150mm Cill White
Reinforcement Std Reinforced
Main Handles White Locking Handles
Main Hinges Standard Hinge
Main Lock Espag Locking
Drainage Concealed
Night Vent White trickle vent 400mm
Bead 28mm Bead Bev Black Co-ex
Gasket Corded E Black (Clearline)
Glass Type 4/20/4 Clear Low E Vertical 18mm G/Bar White

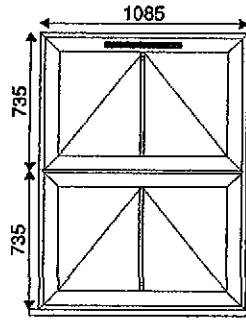

1 - 1085w x 1470h (Basic Frame Size)

1 - 1085w x 1500h, 30mm Cill

View White Outside

Window No: 12 of 18

Location: BED 2

Extras:

- 1 - 1185mm: 150mm Cill White
- 1 - White trickle vent 400mm
- 2 - 0.530m²: Glass Supplier Energy Charge
- 1 - 0.797m²: 4/20/4 Clear Low E Vertical 18mm G/Bar White
- 1 - 0.797m²: 4/20/4 Clear Low E Vertical 18mm G/Bar White

Furniture:


White Handle R/H
 20" Top Hung Friction
 Espag 800mm
 Espag Keep

Cill:

150mm Cill White (1185mm)

Qty	Size	Description
1	913x 580	4/20/4 Clear Low E Vertical 18mm G/Bar White
1	913x 580	4/20/4 Clear Low E Vertical 18mm G/Bar White

System	REHAU /U SYSTEM /00
Group	White - Int Window
Outer Frame	52mm Outer Frame White
Casement Sash	Internal Sash White
Transom/Mullion	Small/Med/Large White
Cill	150mm Cill White
Reinforcement	Std Reinforced
Main Handles	White Locking Handles
Main Hinges	Standard Hinge
Main Lock	Espag Locking
Drainage	Concealed
Night Vent	White trickle vent 400mm
Bead	28mm Bead Bev Black Co-ex
Gasket	Corded E Black (Clearline)
Glass Type	4/20/4 Clear Low E

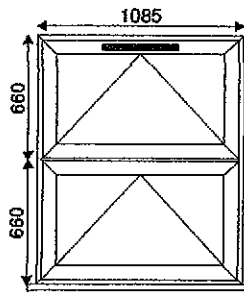

1 - 1085w x 1320h (Basic Frame Size)
1 - 1085w x 1350h, 30mm Cill
Viewed Outside

Window No: 13 of 18

Location: BED'3

Extras:

- 1 - 1185mm: 150mm Cill White
- 1 - White trickle vent 400mm
- 2 - 0.461m²: Glass Supplier Energy Charge

Furniture:


- White Handle R/H
- 16" Top Hung Friction
- Espag 800mm
- Espag Keep

Cill:

150mm Cill White (1185mm)

Qty	Size	Description
1	913x 505	4/20/4 Clear Low E
1	913x 505	4/20/4 Clear Low E

System	REHAU 70 SYSTEM 706
Group	White - Int Window
Outer Frame	52mm Outer Frame White
Casement Sash	Internal Sash White
Transom/Mullion	Small/Med/Large White
Cill	150mm Cill White
Reinforcement	Std Reinforced
Main Handles	White Locking Handles
Main Hinges	Standard Hinge
Main Lock	Espag Locking
Drainage	Concealed
Night Vent	White trickle vent 400mm
Bead	28mm Bead Bev Black Co-ex
Gasket	Corded E Black (Clearline)
Glass Type	4/20/4 Clear Low E

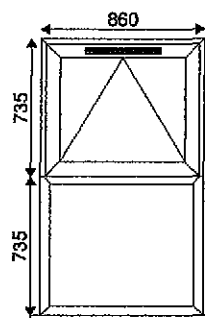

1 - 860w x 1470h (Basic Frame Size)
 1 - 860w x 1500h, 30mm Cill
 Viewed Outside

Window No: 14 of 18

Location: STAIRS

Extras:

- 1 - 960mm: 150mm Cill White
- 1 - White trickle vent 400mm
- 1 - 0.399m²: Glass Supplier Energy Charge
- 1 - 0.533m²: Glass Supplier Energy Charge

Furniture:


White Handle R/H
 20" Top Hung Friction
 Espag 600mm
 Espag Keep

Cill:

150mm Cill White (960mm)

Qty	Size	Description
1	688x 580	4/20/4 Clear Low E
1	786x 678	4/20/4 Clear Low E

System	REHAU 70 SYSTEM 706
Group	White - Int Window
Outer Frame	52mm Outer Frame White
Casement Sash	Internal Sash White
Transom/Mullion	Small/Med/Large White
Cill	150mm Cill White
Reinforcement	Std Reinforced
Main Handles	White Locking Handles
Main Hinges	Standard Hinge
Main Lock	Espag Locking
Drainage	Concealed
Night Vent	White trickle vent 400mm
Bead	28mm Bead Bev Black Co-ex
Gasket	Corded E Black (Clearline)
Glass Type	4/20/4 Obscure Low E Artic (Annealed)

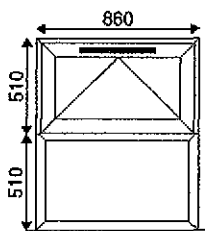

1 - 860w x 1020h (Basic Frame Size)
 1 - 860w x 1050h, 30mm Cill
 Viewed Outside

Window No: 15 of 18**Location: Bathroom****Extras:**

- 1 - 960mm: 150mm Cill White
- 1 - White trickle vent 400mm
- 1 - 0.244m²: Glass Supplier Energy Charge
- 1 - 0.356m²: Glass Supplier Energy Charge
- 1 - 0.439m²: 4/20/4 Obscure Low E Artic (Annealed)
- 1 - 0.439m²: 4/20/4 Obscure Low E Artic (Annealed)

Furniture:


White Handle R/H
 12" Top Hung Friction
 Espag 600mm
 Espag Keep

Cill:

150mm Cill White (960mm)

Qty	Size	Description
1	688x 355	4/20/4 Obscure Low E Artic (Annealed)
1	786x 453	4/20/4 Obscure Low E Artic (Annealed)

System	REHAU 70 SYSTEM 706
Group	White - Door Open In
Outer Frame	72mm Outer Frame White
Door Sash	Door Z Sash White
Transom/Mullion	Small/Med/Large White
Cill	150mm Cill White
Low Threshold	15mm Low Threshold Gold
Reinforcement	Full Reinforced
Door Handles	White Lever/Lever Handles
Door Hinges	White Nexus 2 Door Hinge
Door Lock	Resi Door Lock Std
Drainage	Concealed
Letter Plate	White Ltrr Plate Std (Fitted)
Bead	28mm Bead Bev Black Co-ex
Gasket	Corded E Black (Clearline)
Glass Type	4/20/4 Obscure TUF Low E Artic (Tough)
Glass Type	28mm Panel [Glzd] White Cherry Half Panel

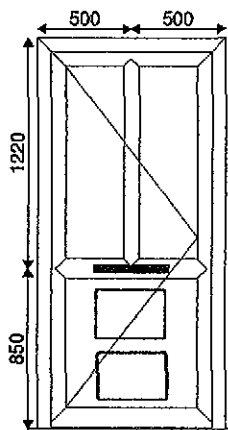

1000w x 2070h (Basic Frame Size)

1000w x 2100h, 30mm Cill

Viewed Outside

Window No: 16 of 18**Location: HALL****Extras:**

- 1 - 1100mm: 150mm Cill White
- 1 - 896mm: 15mm Low Threshold Gold
- 1 - 896mm: Low Ali Threshold Adaptor Gold
- 1 - White Ltrr Plate Std (Fitted)
- 2 - 0.355m²: Glass Supplier Energy Charge
- 1 - 0.610m²: 4/20/4 Obscure TUF Low E Artic (Tough)
- 1 - 0.610m²: 4/20/4 Obscure TUF Low E Artic (Tough)
- 1 - 0.850m²: 28mm Panel [Glzd] White Cherry Half Panel

Furniture:


White Lever/Lever Handle
 Brass Door Cylinder 45/50 PB
 White Nexus 2 Hinge
 Paddock Door Lock 980
 Full Length Keep Right Hand

Cill:

150mm Cill White (1100mm)

Qty	Size	Description
1	339x 1048	4/20/4 Obscure TUF Low E Artic (Tough)
1	339x 1048	4/20/4 Obscure TUF Low E Artic (Tough)
1	731x 714	28mm Panel [Glzd] White Cherry Half Panel

System	REHAU 70 SYSTEM 706
Group	White - Int Window
Outer Frame	52mm Outer Frame White
Casement Sash	Internal Sash White
Transom/Mullion	Small/Med/Large White
Cill	150mm Cill White
Reinforcement	Std Reinforced
Main Handles	White Locking Handles
Main Hinges	Standard Hinge
Main Lock	Espag Locking
Drainage	Concealed
Night Vent	White trickle vent 400mm
Bead	28mm Bead Bev Black Co-ex
Gasket	Corded E Black (Clearline)
Glass Type	4/20/4 Clear Low E

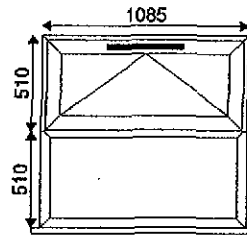

1 - 1085w x 1020h (Basic Frame Size)

1 - 1085w x 1050h, 30mm Cill

Viewed Outside

Window No: 17 of 18

Location: GARAGE

Extras:

- 1 - 1185mm: 150mm Cill White
- 1 - White trickle vent 400mm
- 1 - 0.324m²: Glass Supplier Energy Charge
- 1 - 0.458m²: Glass Supplier Energy Charge

Furniture:


White Handle R/H
 12" Top Hung Friction
 Espag 800mm
 Espag Keep

Cill:

150mm Cill White (1185mm)

Qty	Size	Description
1	913x 355	4/20/4 Clear Low E
1	1011x 453	4/20/4 Clear Low E

System REHAU 70 SYSTEM 706
Group White - Door Open In
Outer Frame 72mm Outer Frame White
Door Sash Door Z Sash White
Transom/Mullion Small/Med/Large White
Cill 150mm Cill White
Reinforcement Full Reinforced
Door Handles White Lever/Lever Handles
Door Hinges White Nexus 2 Door Hinge
Door Lock Resi Door Lock Std
Drainage Concealed
Bead 28mm Bead Bev Black Co-ex
Gasket Corded E Black (Clearline)
Glass Type 4/20/4 Clear TUF Low E
Glass Type 28mm Panel [Glzd] White Cherry Half Panel

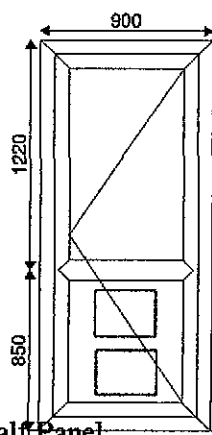

1 - 900w x 2070h (Basic Frame Size)

1 - 900w x 2100h, 30mm Cill

Viewed Outside

Window No: 18 of 18

Location: Garage Door

Extras:

- 1 - 1000mm: 150mm Cill White
- 1 - 0.661m²: Glass Supplier Energy Charge
- 1 - 0.765m²: 28mm Panel [Glzd] White Cherry Half Panel

Furniture:

White Lever/Lever Handle
 Brass Door Cylinder 45/50 PB
 White Nexus 2 Hinge
 Paddock Door Lock 980
 Full Length Keep Left Hand

Cill:

150mm Cill White (1000mm)


Qty	Size	Description
1	631x 1048	4/20/4 Clear TUF Low E
1	631x 678	28mm Panel [Glzd] White Cherry Half Panel

*** SPECIFICATION CHANGE *** The minimum Transom Drop is now 375mm, anything under this cannot be manufactured. The change is due to our continued effort to improve our product at all times.

REHAU S706 WINDOW AND DOOR SYSTEM

CASEMENT SILL DETAIL - INTERNALLY BEADED


Scale: 1:1

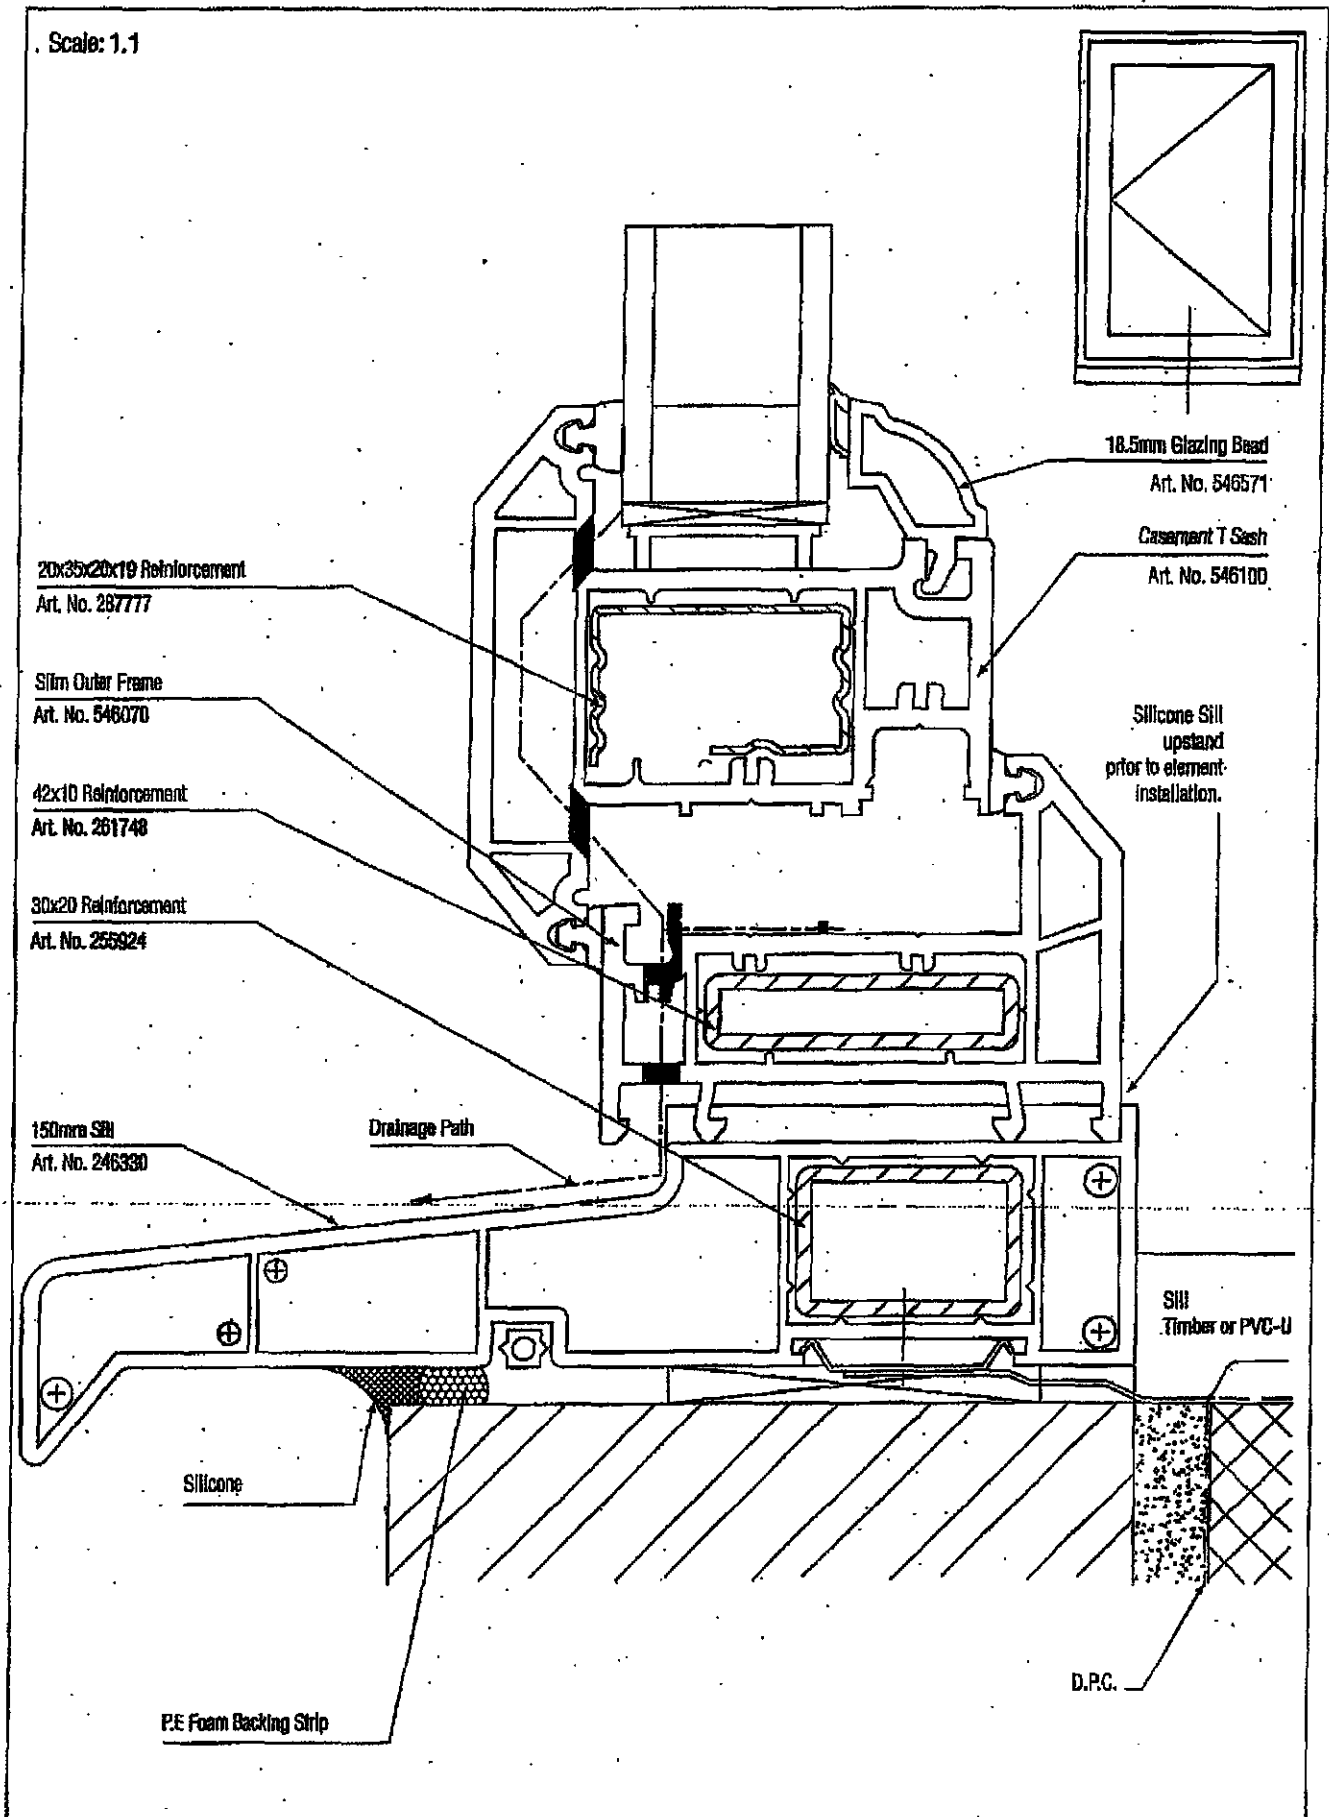

REHAU S706 WINDOW AND DOOR SYSTEM

CASEMENT JAMB DETAIL - INTERNALLY BEADED

4

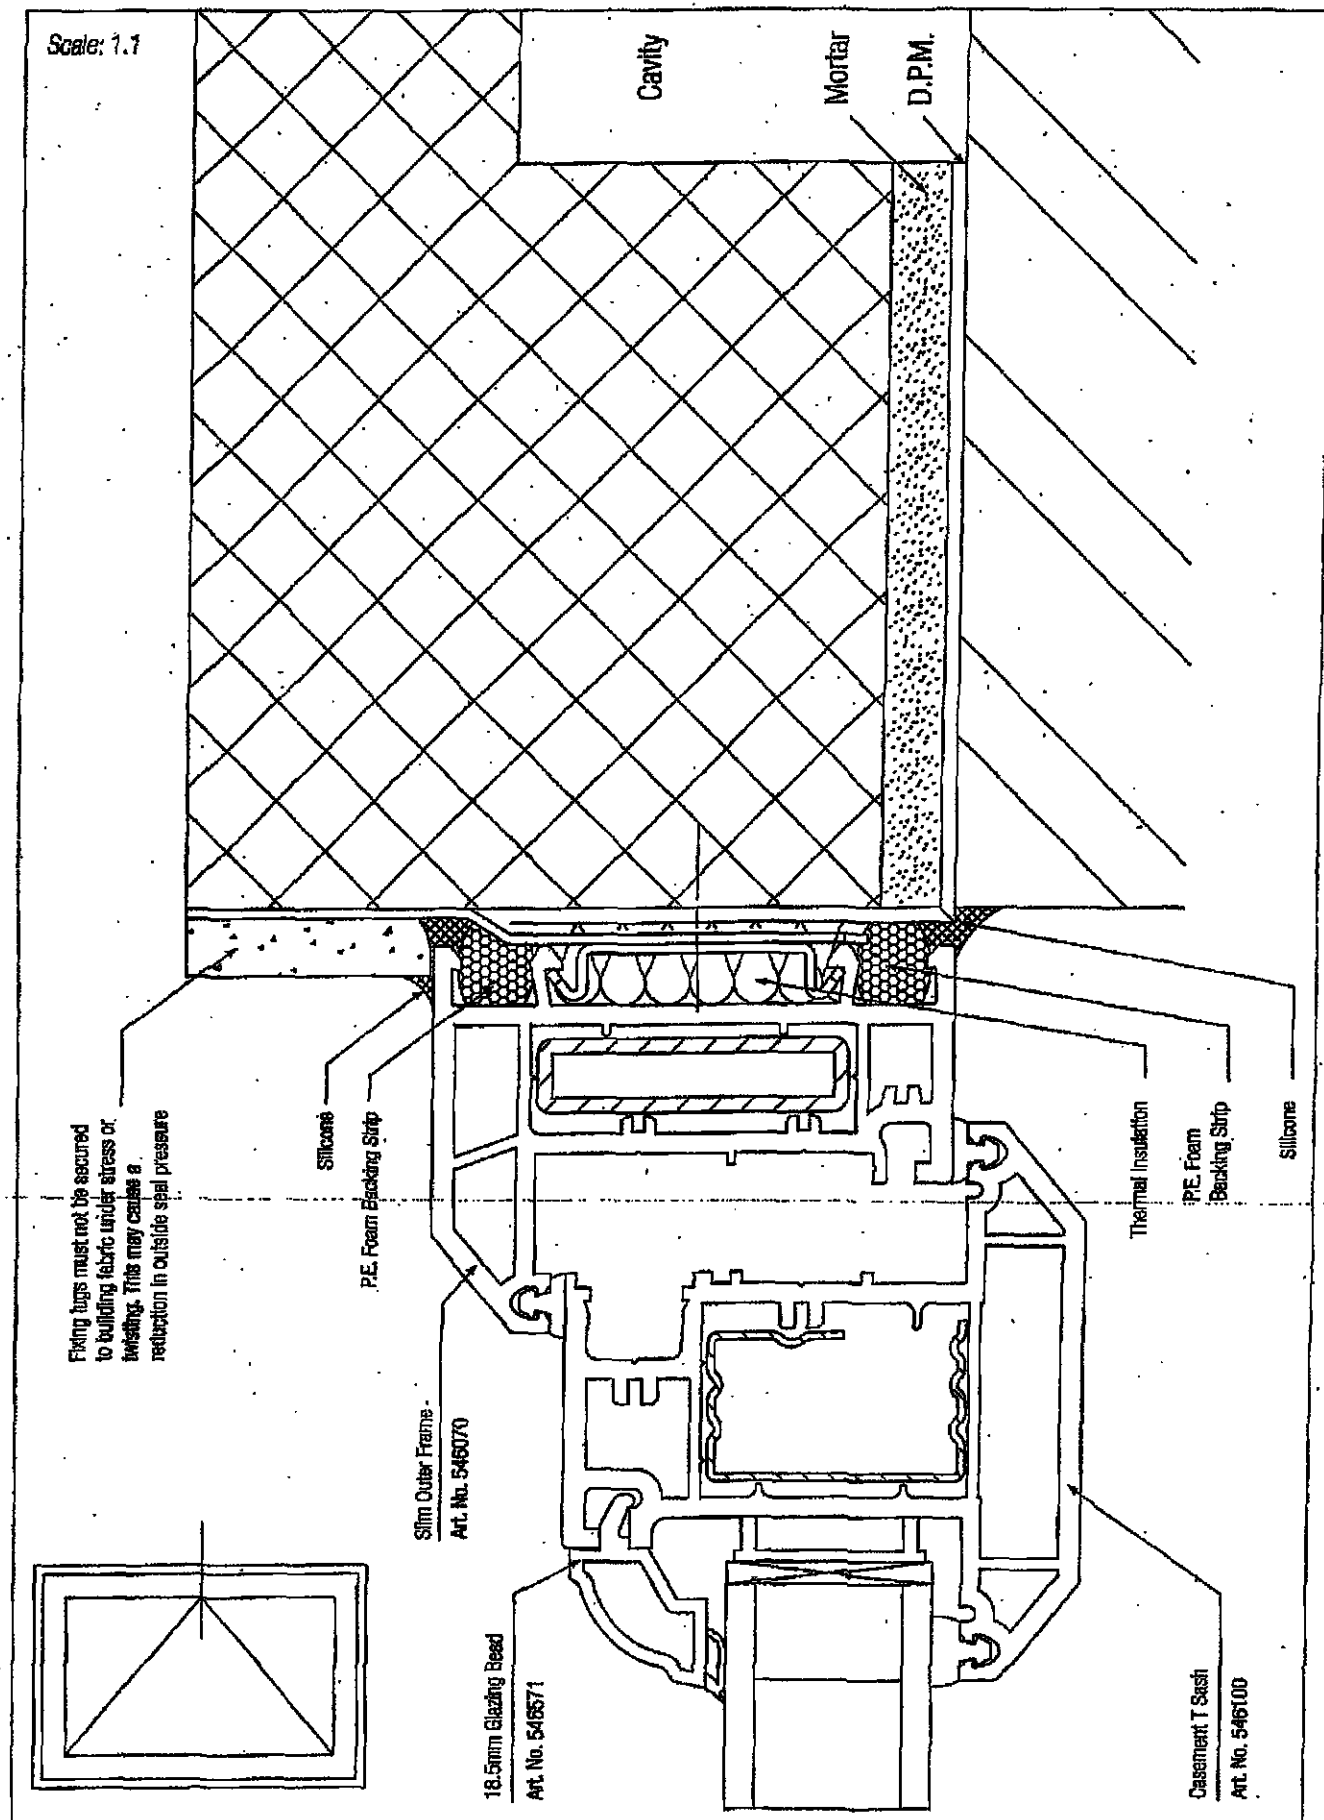


REHAU S706 WINDOW AND DOOR SYSTEM

6

CASEMENT DETAIL - INTERNALLY BEADED

Scale: 1:1

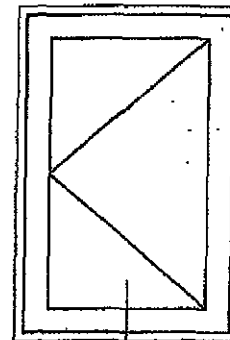

20x35x20x18 Reinforcement
Art. No. 287777

18.5mm Glazing Bead
Art. No. 546571


Casement T Sash
Art. No. 546100

Slim Outer Frame
Art. No. 546070

42x10 Reinforcement
Art. No. 281748

Optional Face Drainage

Concealed Drainage Path

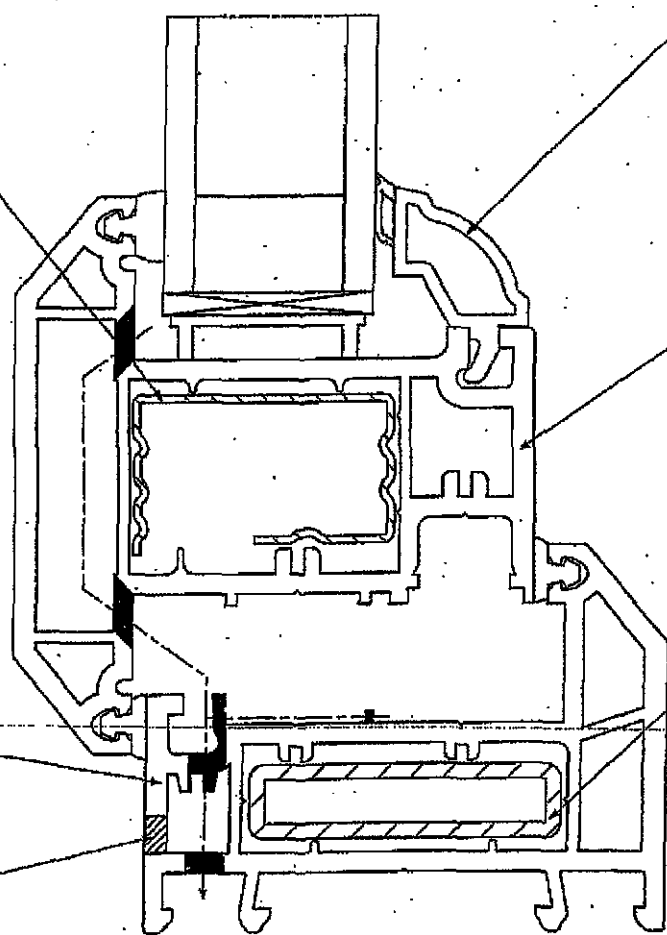


REHAU S706 WINDOW AND DOOR SYSTEM

8

CASEMENT TRANSOM DETAIL - INTERNALLY BEADED

Scale: 1:1

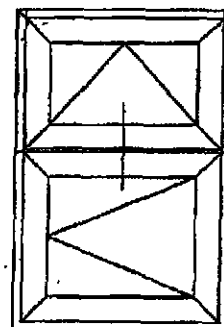

20x35x20x19 Reinforcement

Art. No. 287777

18.5mm Glazing Bead

Art. No. 546571

Drainage Slots

Casement T Sash

Art. No. 546100

69mm T Transom

Art. No. 546080

42x10 Reinforcement

Art. No. 261748

20x35x20x19 Reinforcement

Art. No. 287777

Casement T Sash

Art. No. 546100

18.5mm Glazing Bead

Art. No. 546571




Pressure equalisation slots to be milled to either side of the sashes so that water is directed down both vertical members towards drainage holes in the lower frame.

REHAU S706 WINDOW AND DOOR SYSTEM

30

RESIDENTIAL DOOR, VERTICAL SECTION - INWARD OPENING

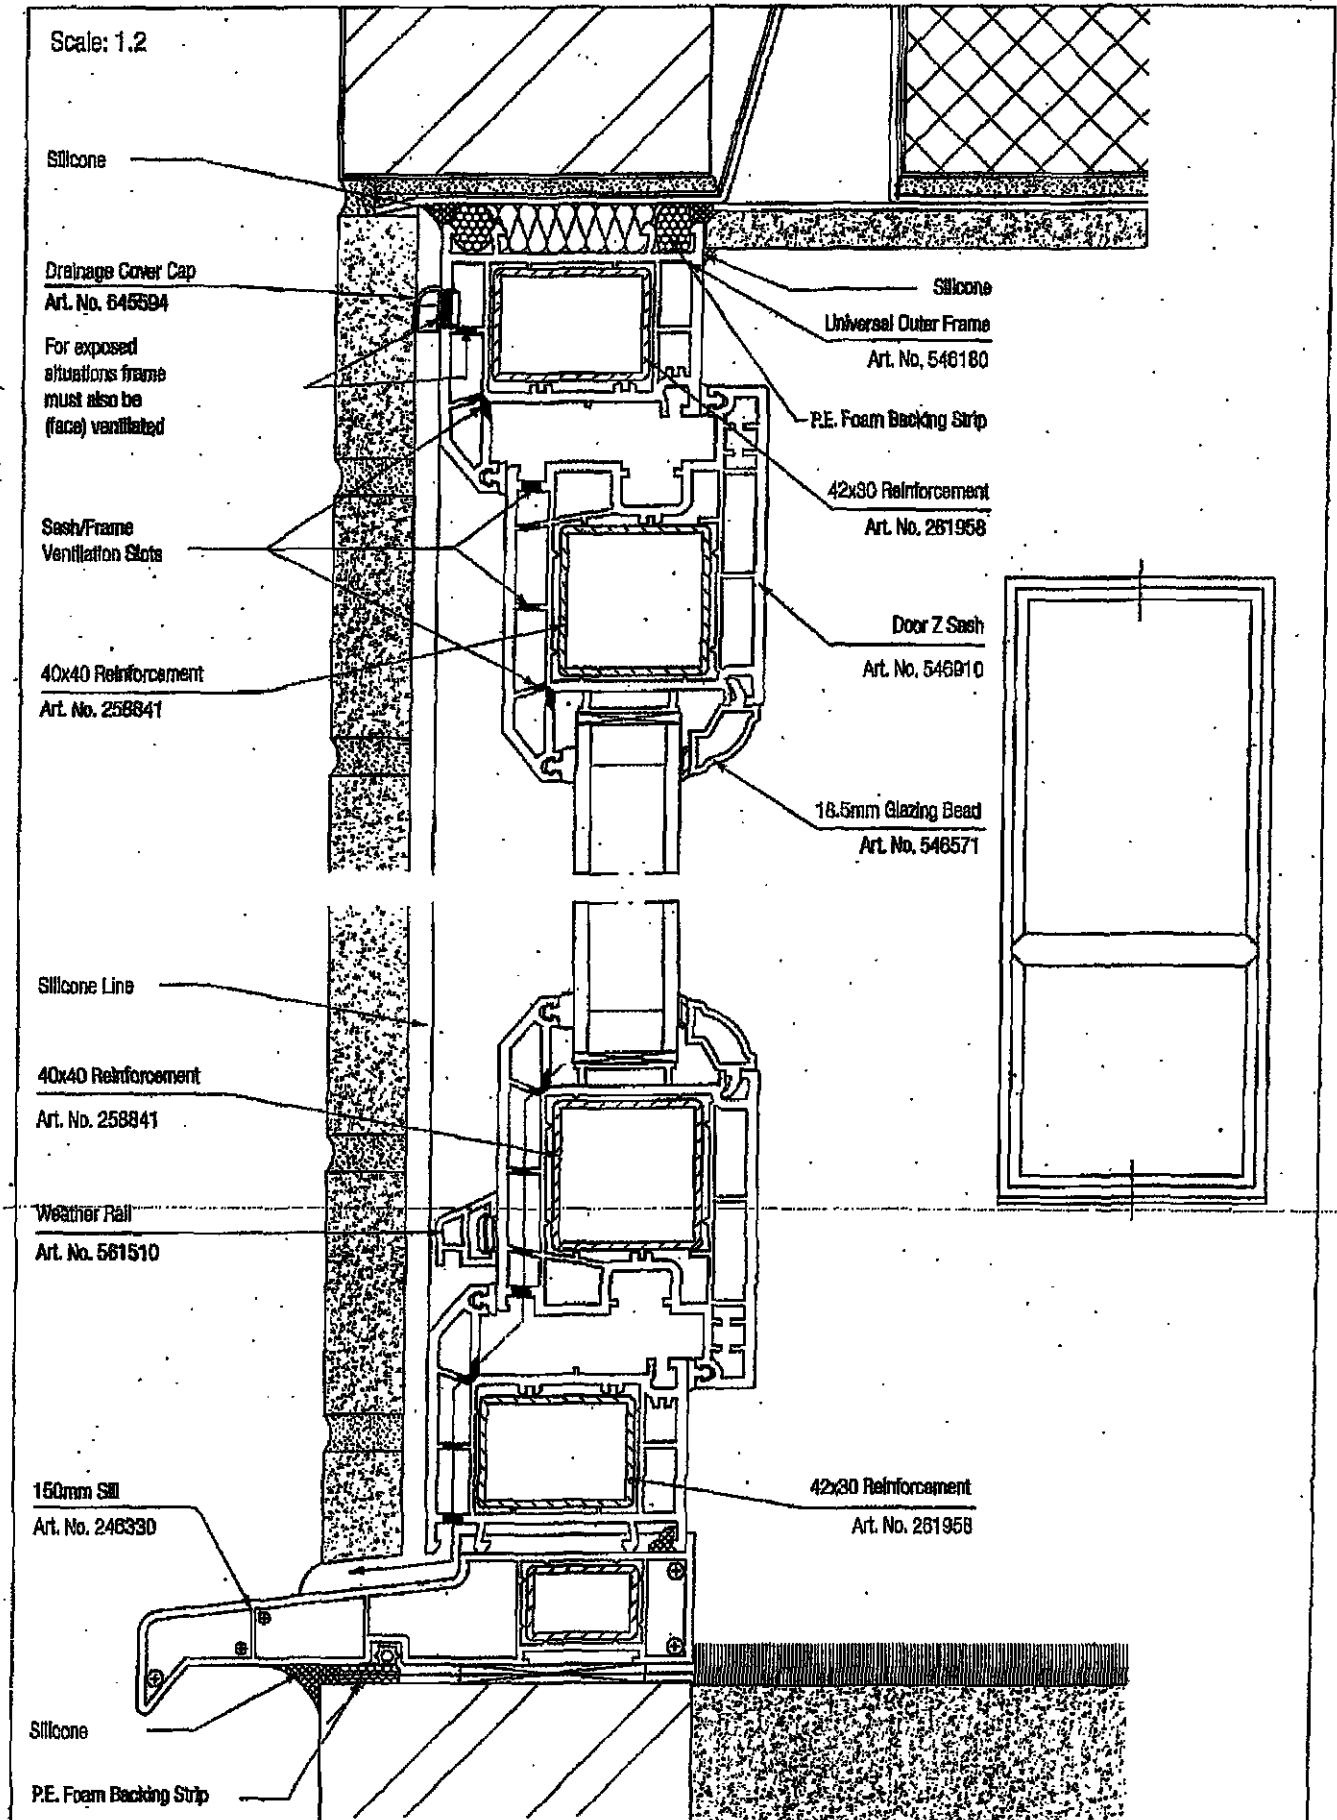


REHAU S706 WINDOW AND DOOR SYSTEM

FRENCH DOOR, INWARD OPENING - DUMMY MULLION DETAIL

38

Scale: 1:1

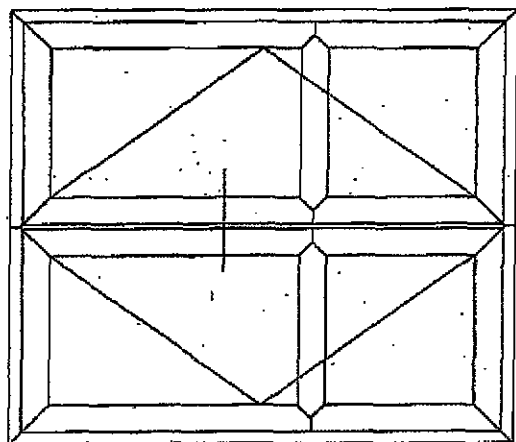

Z Door Sash
Art. No. 546810

18.5mm Glazing Bead
Art. No. 546571

68mm T Transom/Mullion
Art. No. 546080

Z Door Sash
Art. No. 546810

18.5mm Glazing Bead
Art. No. 546571

40x40 Reinforcement
Art. No. 258841

42x10 Reinforcement
Art. No. 261748

40x40 Reinforcement
Art. No. 258841

French Door Spacer
Art. No. 200367

