


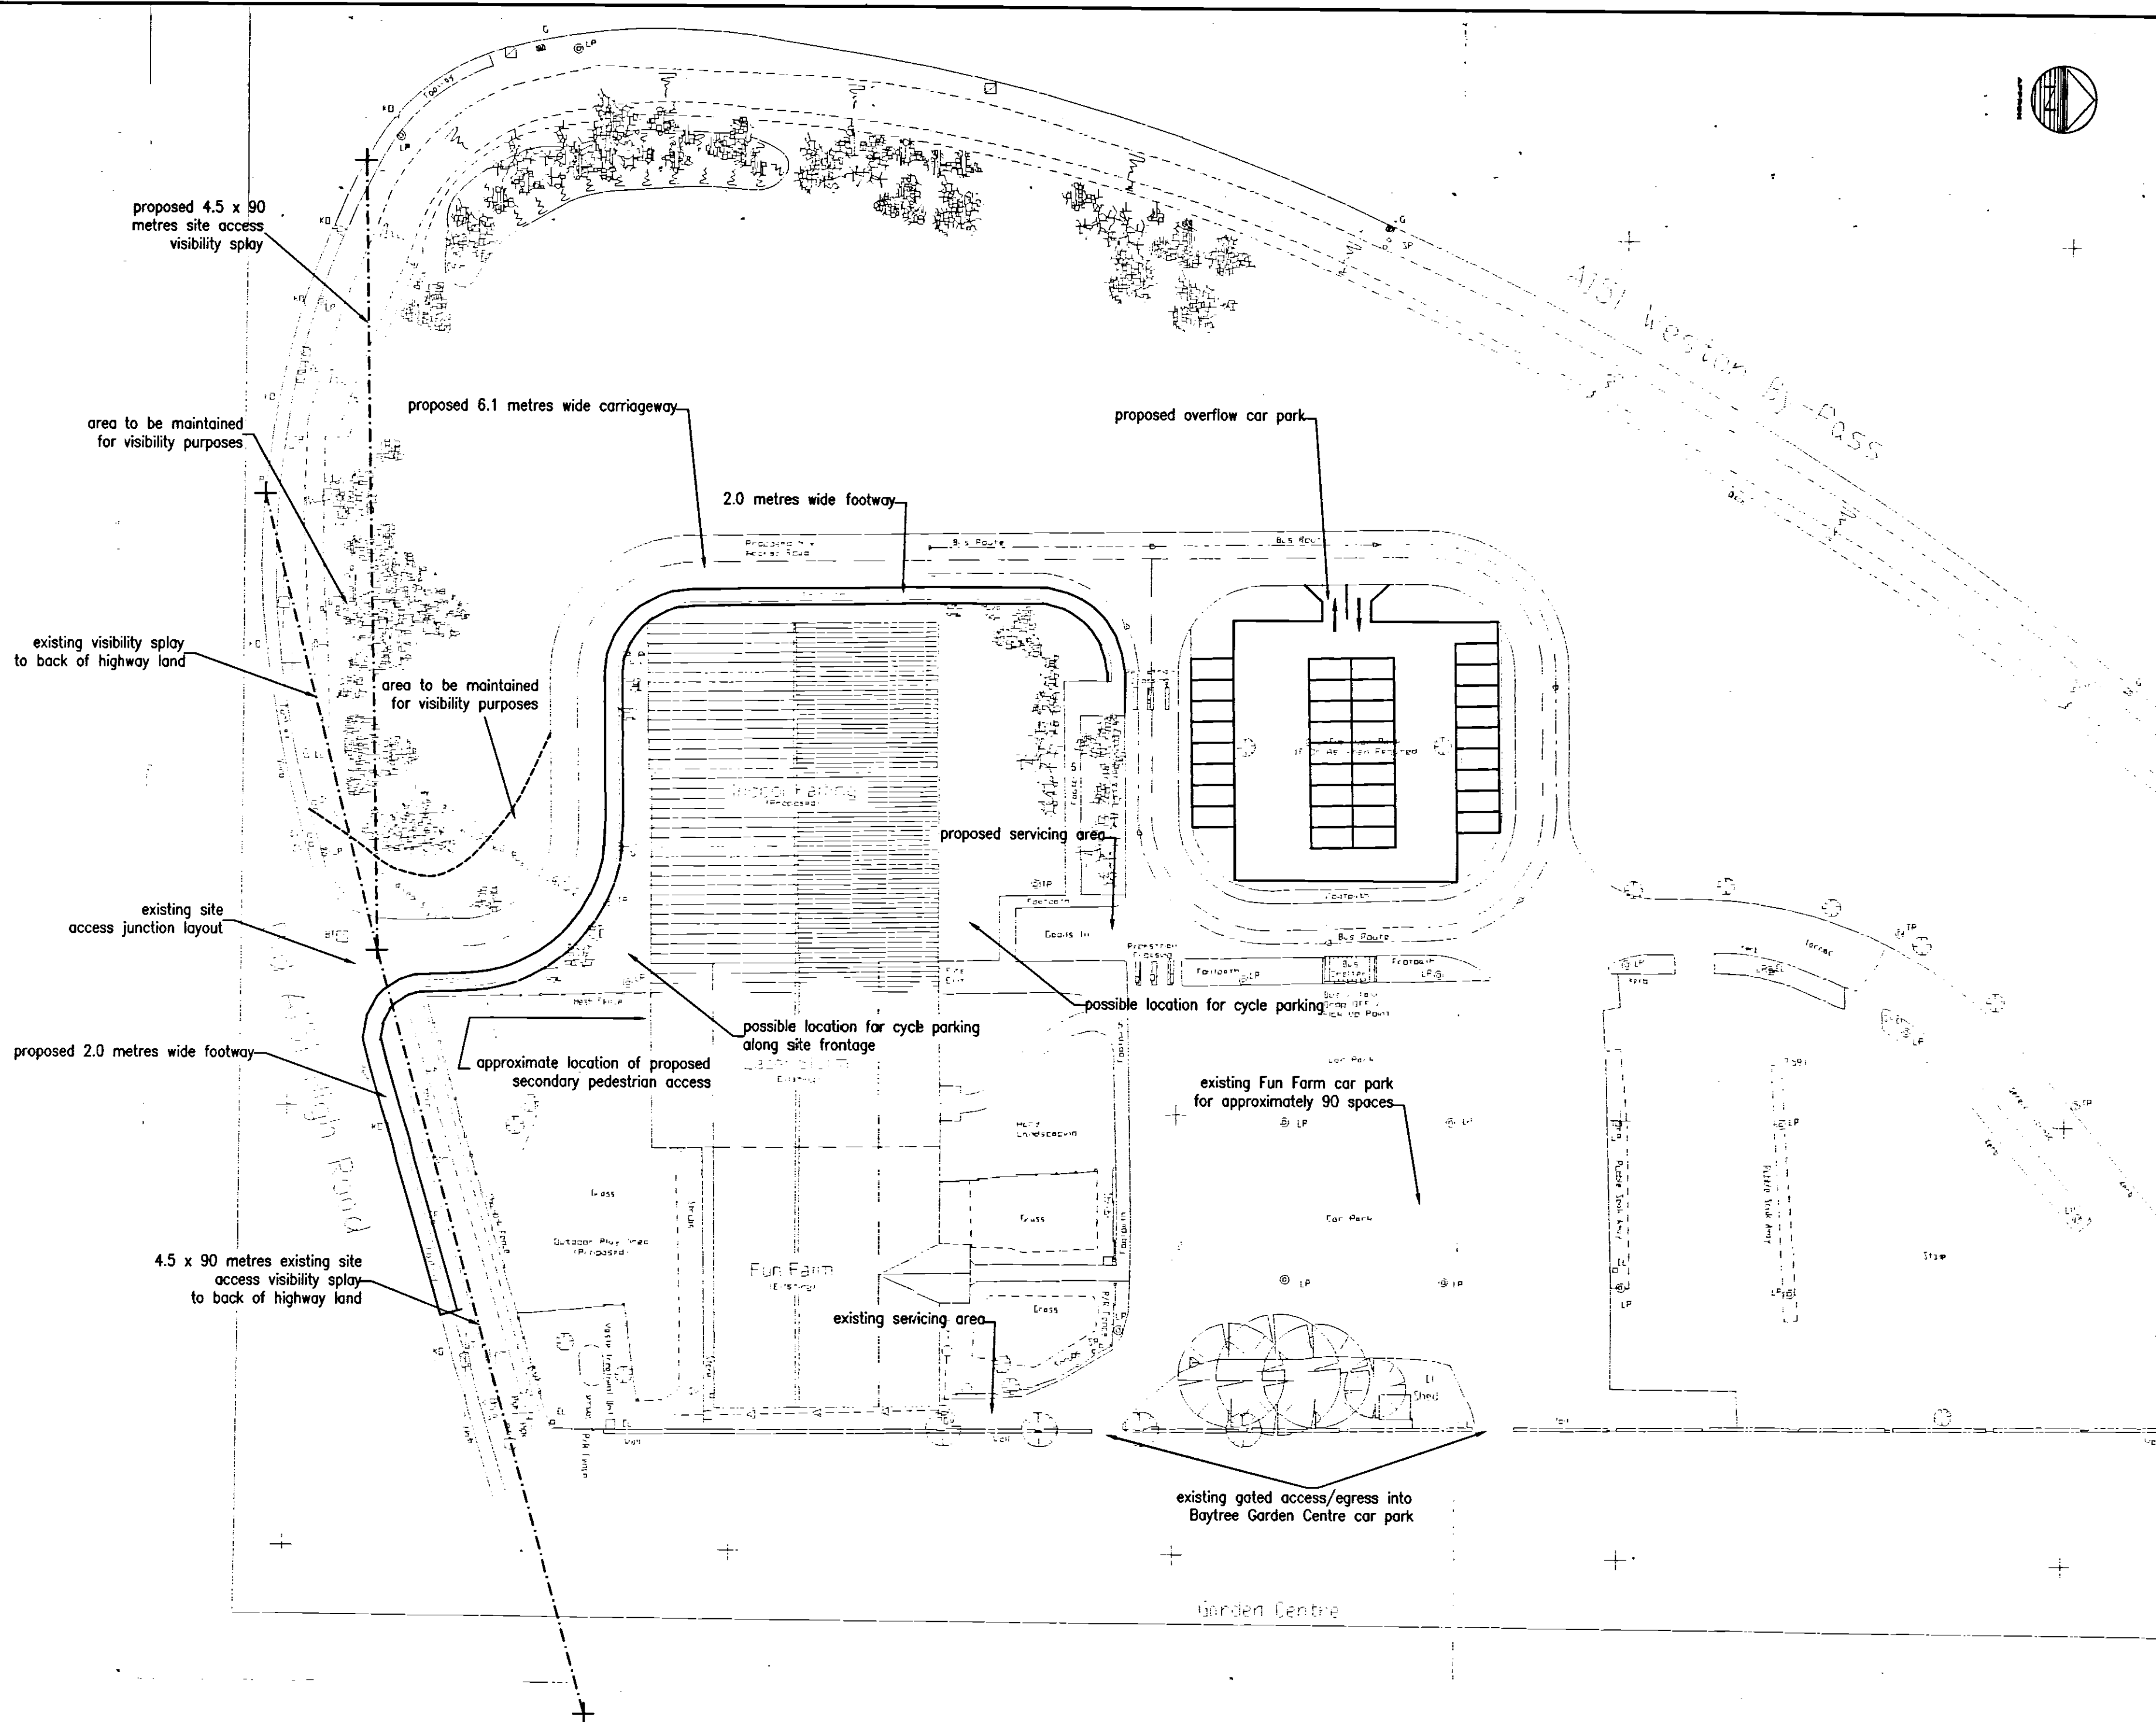

NOTES

1. DO NOT SCALE THIS DRAWING. ALL DIMENSIONS MUST BE CHECKED/ VERIFIED ON SITE. IF IN DOUBT ASK.
2. THIS DRAWING IS TO BE READ IN CONJUNCTION WITH ALL RELEVANT ARCHITECTS, ENGINEERS AND SPECIALISTS' DRAWINGS AND SPECIFICATIONS.
3. ALL DIMENSIONS IN MILLIMETRES UNLESS NOTED OTHERWISE. ALL LEVELS IN METRES UNLESS NOTED OTHERWISE.
4. ANY DISCREPANCIES NOTED ON SITE ARE TO BE REPORTED TO THE ENGINEER IMMEDIATELY.

NB: BASE MAPPING IS A 'SCAN2CAD' VERSION OF THE ORIGINAL SITE MASTERPLAN REF 3134-01

Rev	Date	Description	Drawn	Check
1	06.07.04	PRELIMINARY DESIGN	SH	MB

AMENDMENTS

environmental

water

transportation

civil

structural

highways

infrastructure

bwb
consulting

3-4 Kayses Walk
Nottingham NG1 1PY
T: 0115 924 1100

Client: THE SLATOR BROS

Project Title: THE FUN FARM

Drawing Title: PROPOSED SITE ACCESS AND INTERNAL HIGHWAY LAYOUT

Scale	Date	Drawn	Authorised
1:500	19.07.04	SH	CJB

Drawing Status: PRELIMINARY

Drawing No.	Revision
FJT/1181/01	P1