


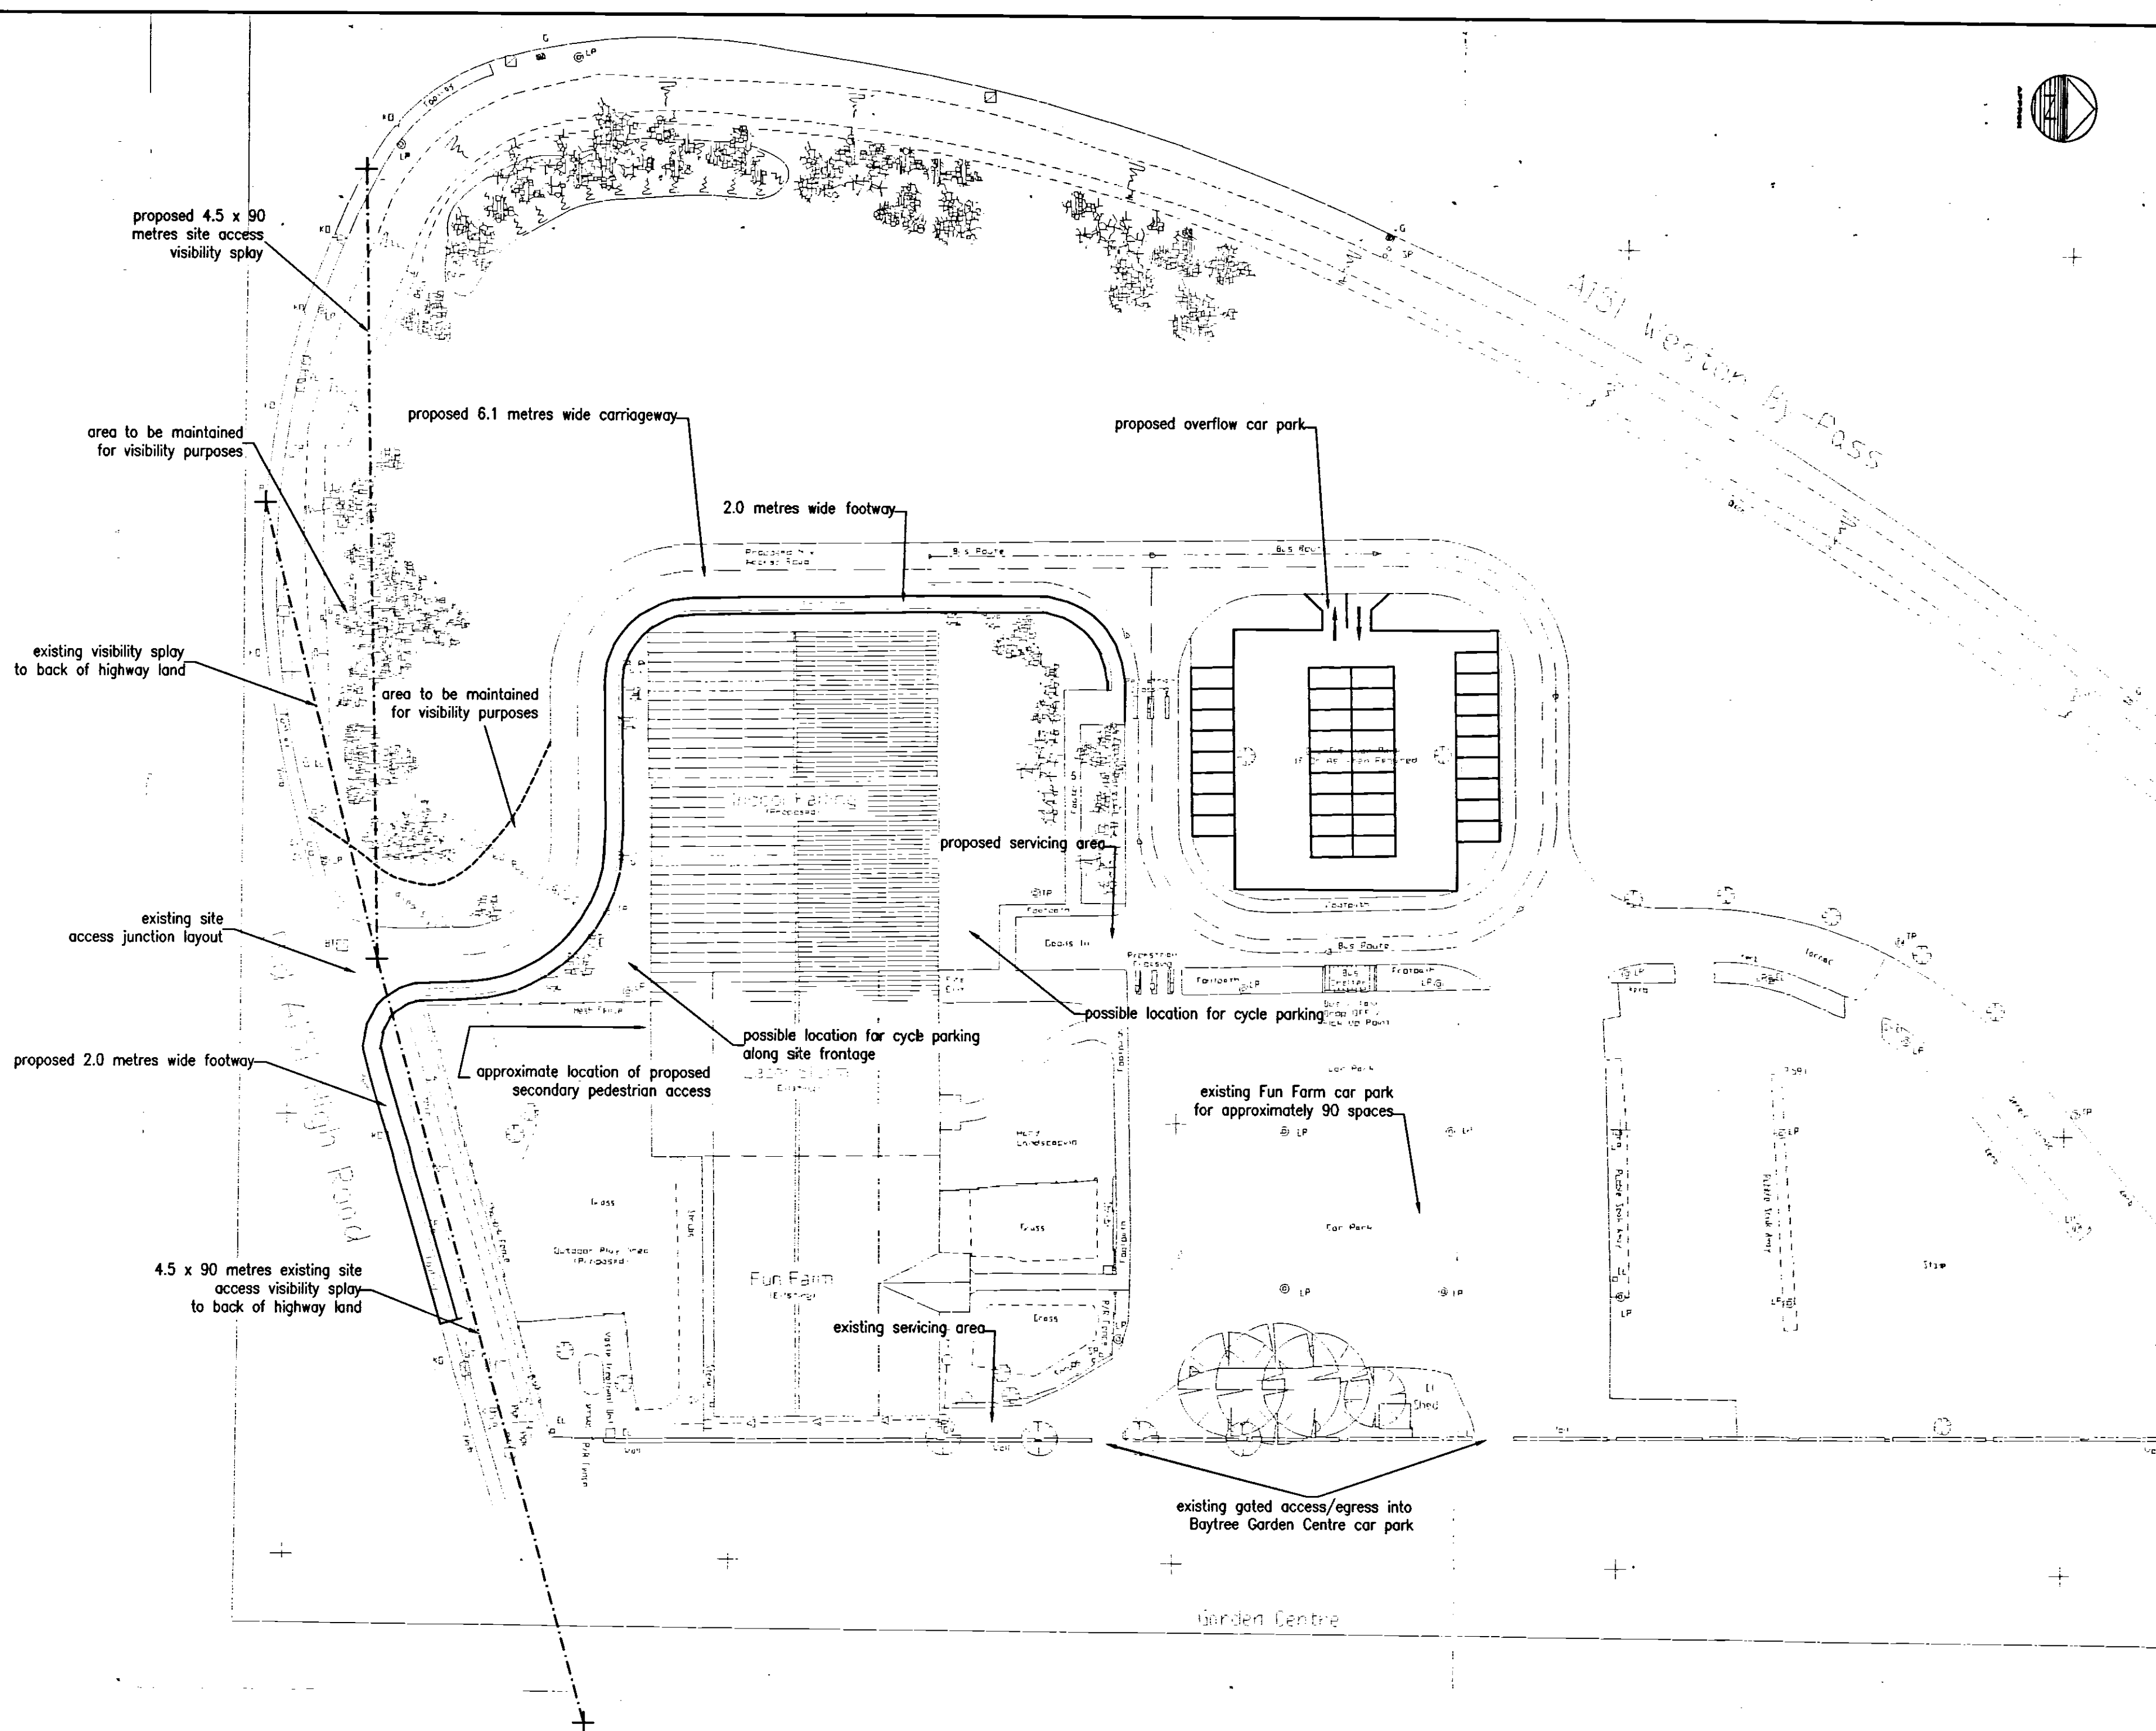

NOTES

1. DO NOT SCALE THIS DRAWING. ALL DIMENSIONS MUST BE CHECKED/ VERIFIED ON SITE. IF IN DOUBT ASK.
2. THIS DRAWING IS TO BE READ IN CONJUNCTION WITH ALL RELEVANT ARCHITECTS, ENGINEERS AND SPECIALISTS' DRAWINGS AND SPECIFICATIONS.
3. ALL DIMENSIONS IN MILLIMETRES UNLESS NOTED OTHERWISE. ALL LEVELS IN METRES UNLESS NOTED OTHERWISE.
4. ANY DISCREPANCIES NOTED ON SITE ARE TO BE REPORTED TO THE ENGINEER IMMEDIATELY.

NB: BASE MAPPING IS A 'SCAN2CAD' VERSION OF THE ORIGINAL SITE MASTERPLAN REF 3134-01

Rev	Date	Description	Drawn	Auth
1	06.07.04	PRELIMINARY DESIGN	SH	CB

AMENDMENTS

■ environmental	■ water	■ transportation	■ civil	■ structural	■ highways	■ infrastructure
-----------------	---------	------------------	---------	--------------	------------	------------------

bwb
consulting

3-4 Kayses Walk
Nottingham NG1 1PY
T: 0115 924 1100

Client: **THE SLATOR BROS**

Project Title: **THE FUN FARM**

Drawing Title: **PROPOSED SITE ACCESS AND INTERNAL HIGHWAY LAYOUT**

Scale	Date	Drawn	Authorised
1:500	19.07.04	SH	CB

Drawing Status: **PRELIMINARY**

Drawing No:	Revision:
FJT/1181/01	P1