


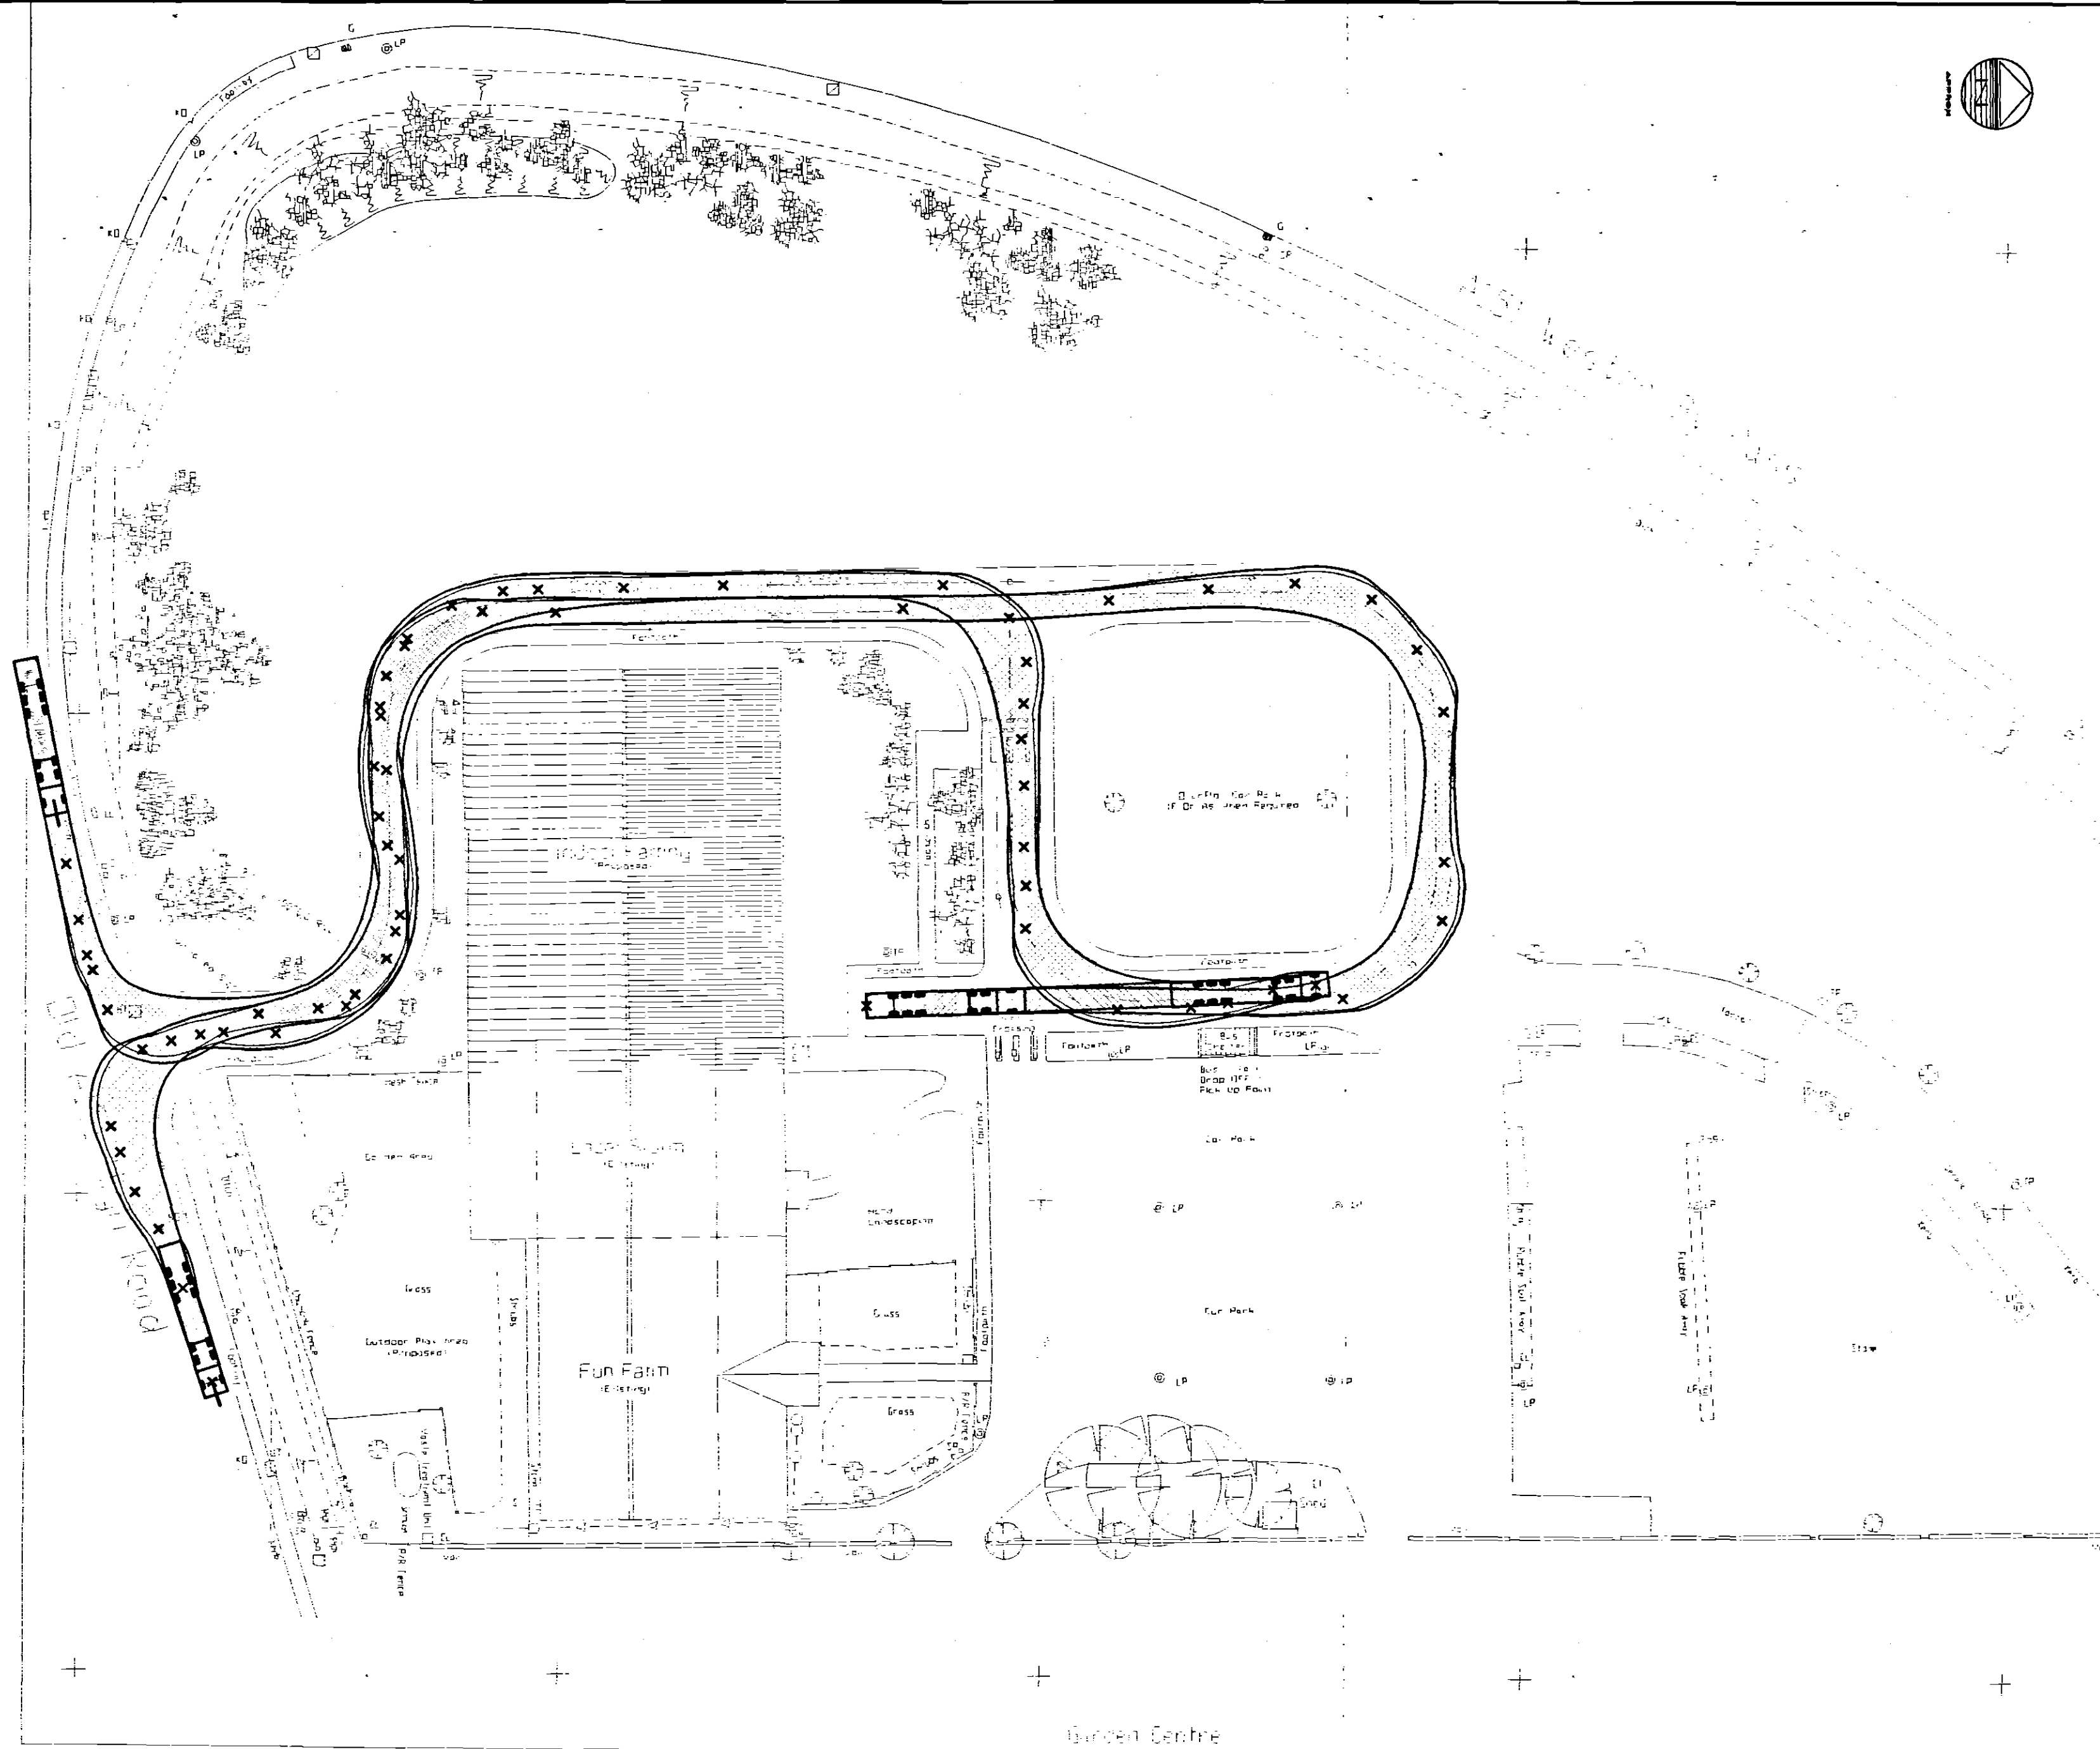

NOTES

1. DO NOT SCALE THIS DRAWING. ALL DIMENSIONS MUST BE CHECKED/ VERIFIED ON SITE. IF IN DOUBT ASK.
2. THIS DRAWING IS TO BE READ IN CONJUNCTION WITH ALL RELEVANT ARCHITECTS, ENGINEERS AND SPECIALISTS DRAWINGS AND SPECIFICATIONS.
3. ALL DIMENSIONS IN MILLIMETRES UNLESS NOTED OTHERWISE. ALL LEVELS IN METRES UNLESS NOTED OTHERWISE.
4. ANY DISCREPANCIES NOTED ON SITE ARE TO BE REPORTED TO THE ENGINEER IMMEDIATELY.

NB: BASE MAPPING IS A 'SCAN2CAD' VERSION OF THE ORIGINAL SITE MASTERPLAN REF 3134-001

Rev	Date	Description	By	Check
1	19.07.04	PRELIMINARY DESIGN	LP	CB

AMENDMENTS

bwb
consulting

environmental
water
transportation
civil
structural
highways
infrastructure

Birmingham • Derby • Glasgow
Leeds • Leicester • Nottingham

3rd Floor, 100
Nottingham NG1 1PY
T: 0115 924 1100

Client:

THE SLATOR BROS

Project Title:

THE FUN FARM

Drawing Title:
**16.5 METRES ARTICULATED
LORRY SWEEP PATH ANALYSIS
OF SITE ACCESS AND
INTERNAL LAYOUT**

Scale	Date	Drawn	Authorised
1:500	19.07.04	SH	CB

Drawing Status:
PRELIMINARY

Drawing No:	Revision
FJT/1181/02	P1