


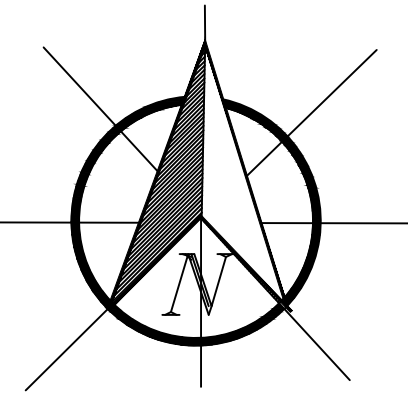

External Materials	
	Clay Red Facing Brickwork
	Clay Buff Facing Brickwork
	Reconstituted Stone
	Ivory Render
	Sandtoft Calderdale Slate Grey
	Sandtoft Calderdale Terracotta

Road Surfaces & Boundary Treatments	
	1.2m Vertical Metal Fence
	1.8m Close Boarded Fence
	1.8m Timber Panelled Fence
	Block Paving
	Tarmac

Ecology	
	Bat Boxes (15ft or higher - South, East, West facing)
	Bird Boxes 26mm (15ft or higher - North, East, West facing)
	Bird Boxes 32mm (15ft or higher - North, East, West facing)
	Bird Boxes (15ft or higher - North, East, West facing below guttering)
	BCP

Rev.	Date	Description

ORIGINAL SIZE 1000MM - THIS PRINT MAY BE REDUCED

NOTE: ALL DIMENSIONS, MATERIALS AND WORKMANSHIP IN ACCORDANCE WITH NHBC STANDARDS AND BUILDING REGULATIONS.
DO NOT SCALE FROM THIS DRAWING. ALL DIMENSIONS TO BE VERIFIED WITH THE TECHNICAL OFFICE.

ALLISON
Homes

Endeavour House
7 Enterprise Way
Spalding, Lincolnshire, PE11 3YR
Tel: 01775 711513
Email: enquiries@allison-homes.co.uk

Project			
WESTON, LAND OFF SMALL DROVE			
Drawing Title			
MATERIAL & ECOLOGY PLAN			
Scale	Date	Drawn	Approved
1:500 @ A1	08.12.16	DL	
Drawing No			Rev.
SITE/L---/01			-