


DO NOT SCALE THIS DRAWING. THE CONTRACTOR IS DEEMED TO HAVE CHECKED ALL DIMENSIONS ON SITE AND REPORT ANY DISCREPANCIES TO OGLESBY & LIMB LTD.
THE CONTENTS OF THIS DRAWING ARE COVERED BY COPYRIGHT AND REMAIN THE PROPERTY OF OGLESBY & LIMB LTD. WRITTEN APPROVAL MUST BE OBTAINED FROM OGLESBY & LIMB LTD PRIOR TO DUPLICATION OR REPRODUCTION OF THIS DRAWING OR ITS CONTENTS.
ANY DIMENSIONS NOT SHOWN ARE TO BE CHECKED AND AGREED WITH OGLESBY & LIMB LTD.

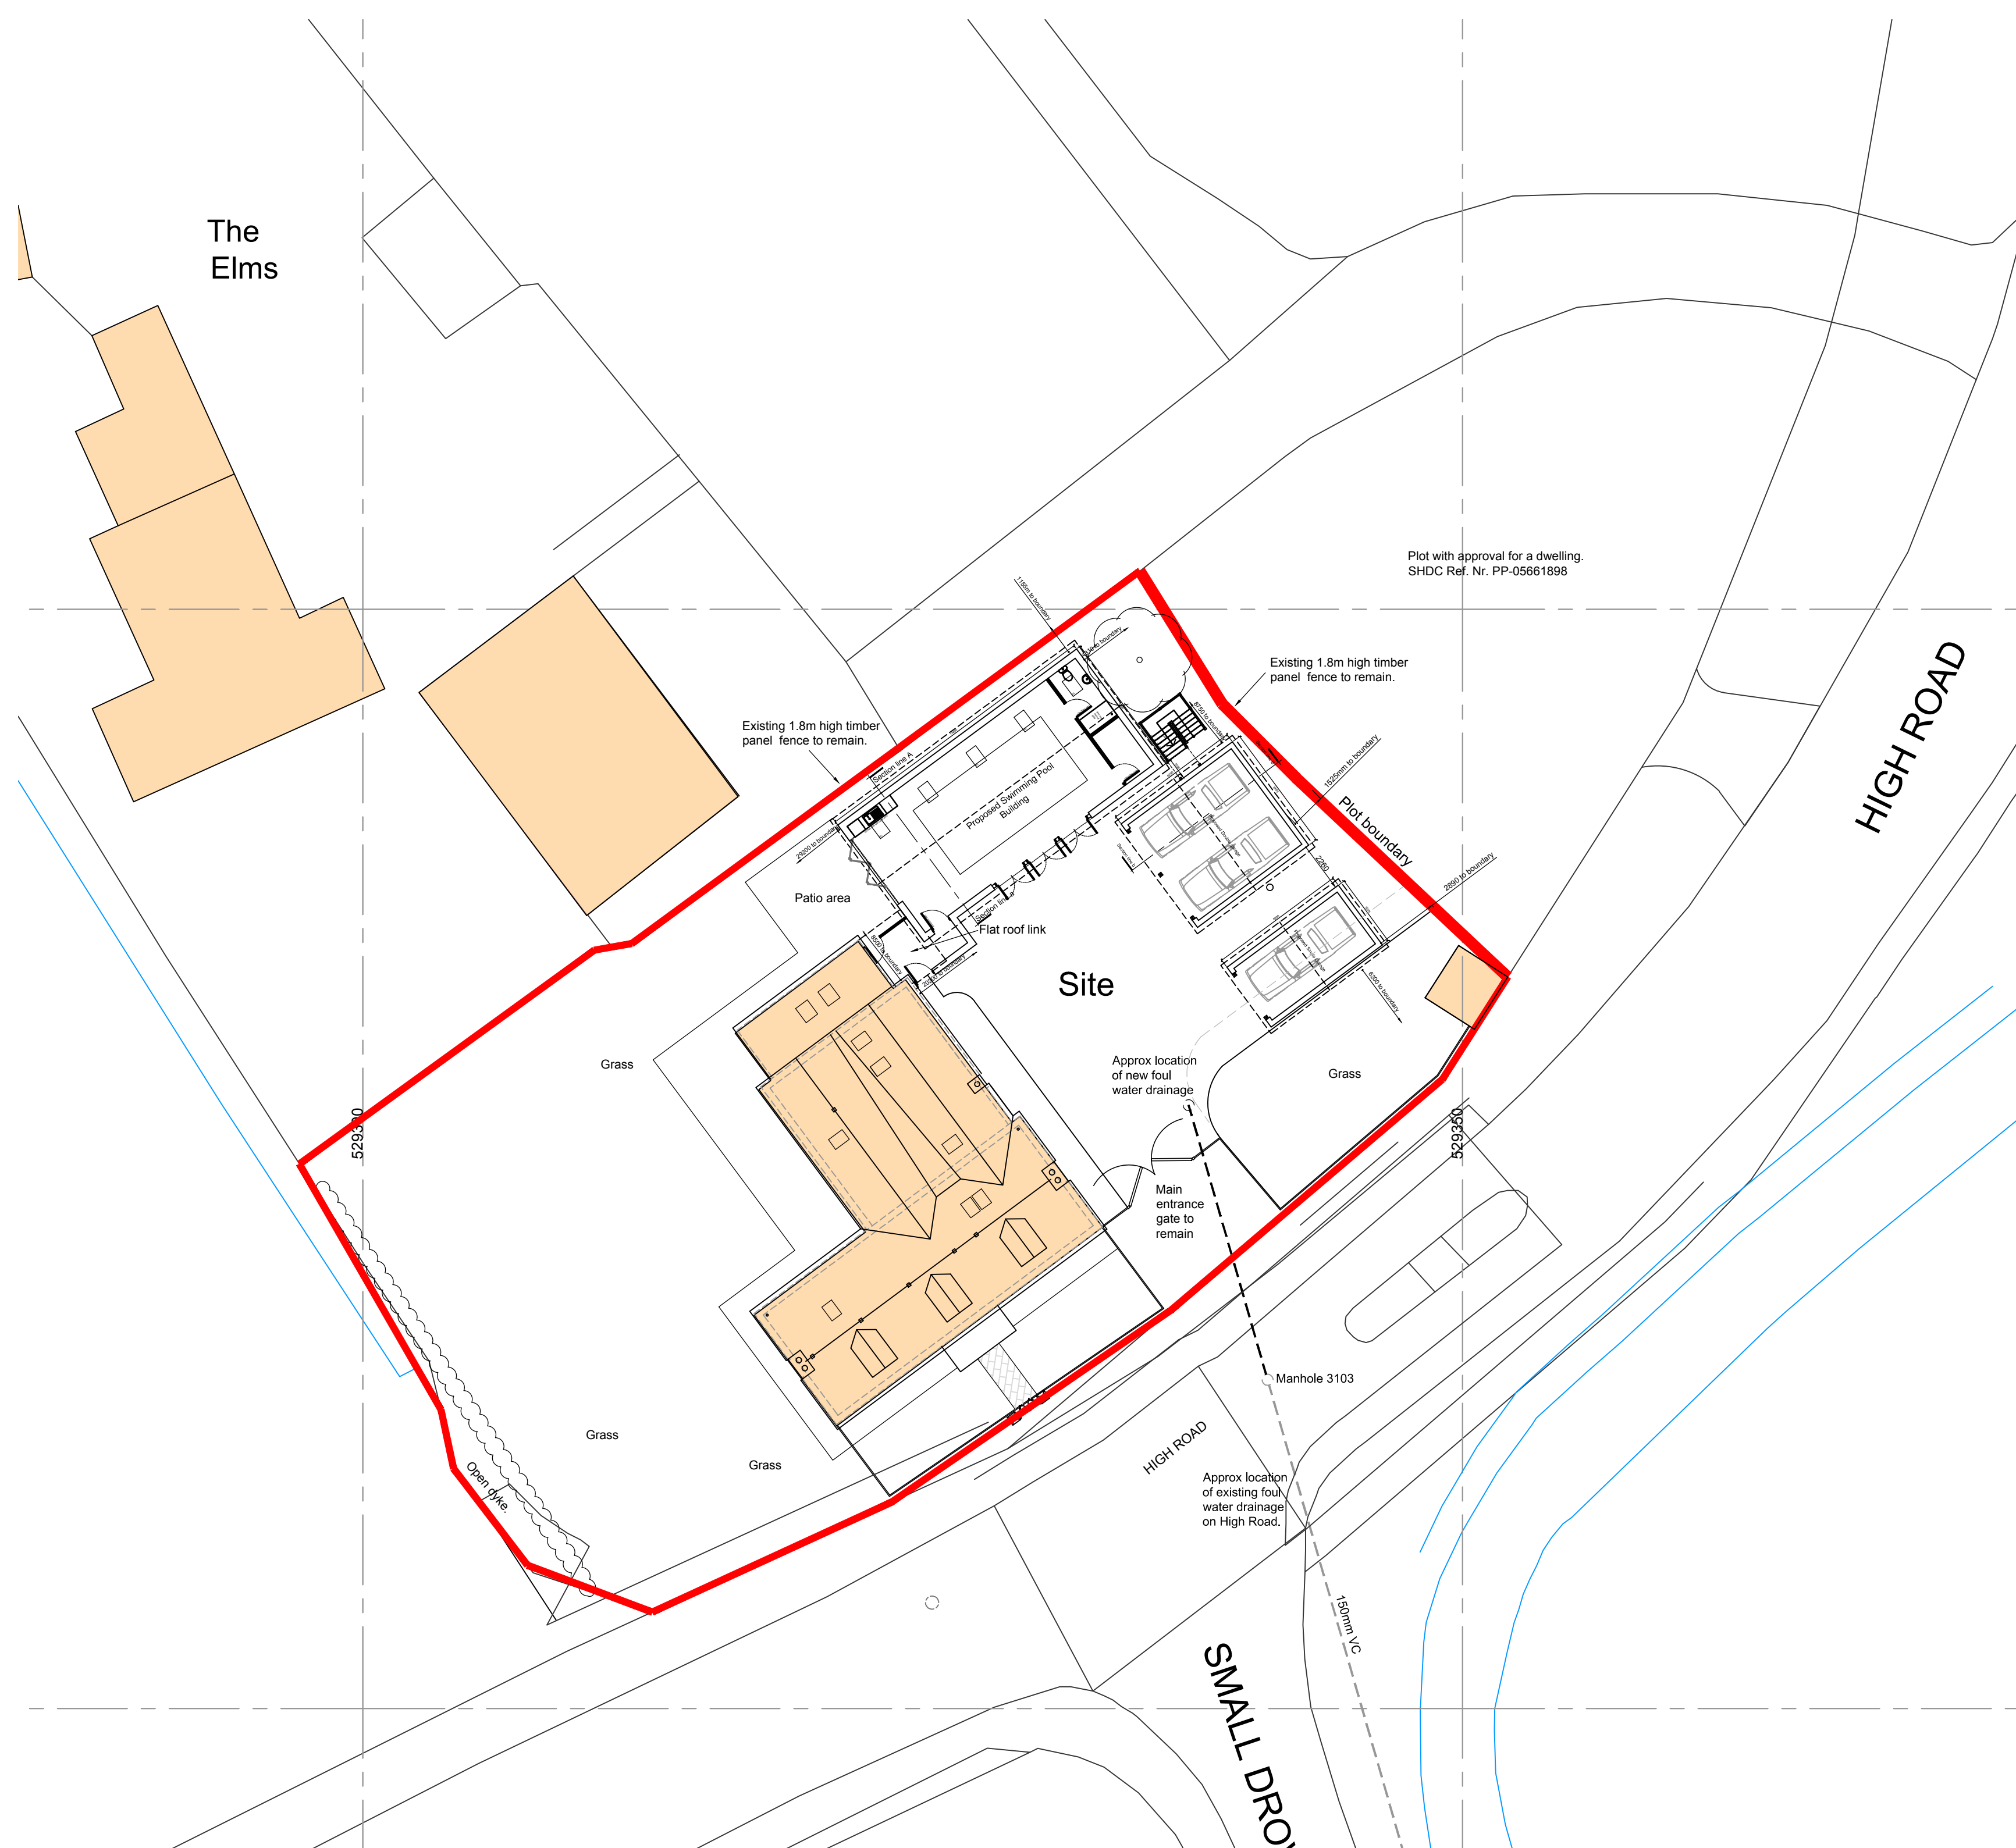

Detailed Site Block Plan as proposed
Scale 1:200



-	xx.xx.xx	-	Is
Ref.	Date	Description	Initial

Oglesby & Limb Ltd

Chartered Architect

Suite 1, Market Chambers
12 Market Place, Spalding, Lincs
PE11 1SL

Tel: 01775 761196

e-mail: design@o-l-ltd.co.uk



Client:
Mr P & Mrs H Coleman

Project:

**Proposed Swimming pool and
Garage/car port at
87 High Road
Weston
Spalding
PE12 6RA**

Drawing Title:

Detailed site block plan as proposed

PLANNING APPLICATION ISSUE

Date:	June 2018	Scale:	as shown
Drawn by:	CAD	Checked by:	AJO

Drawing Number:	Rev:
A1307 - 11	-