


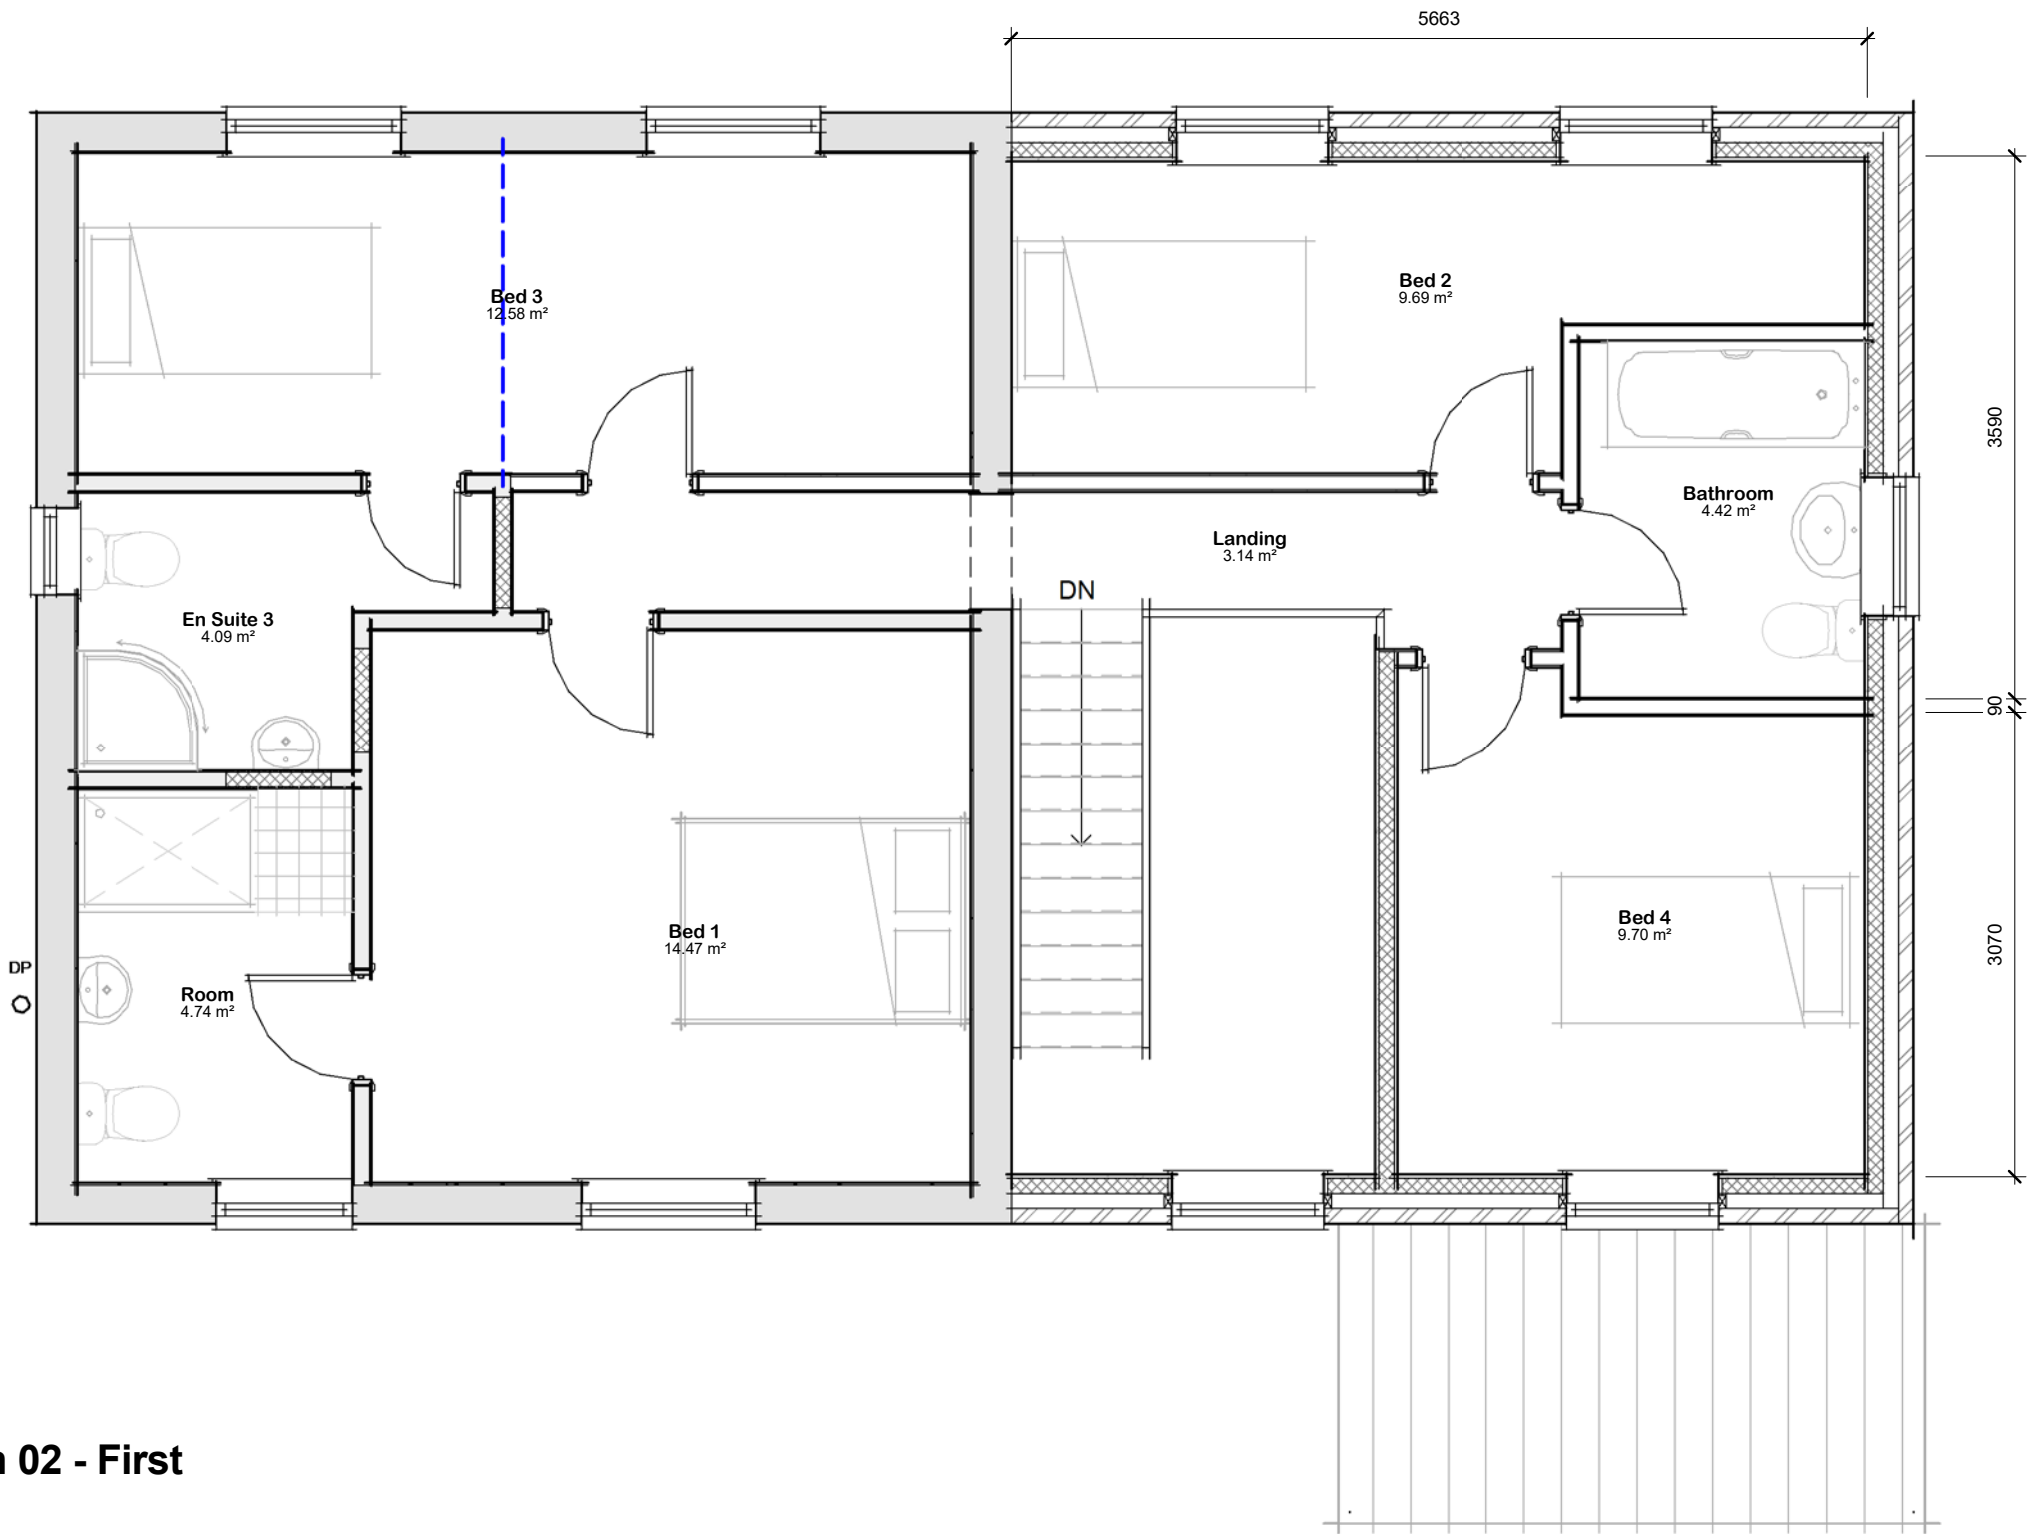

Schedule 09 - First Floor Rooms		
Name	Area	Perimeter
Bathroom	4.40 m²	8.5 m
Bed 1	14.45 m²	15.2 m
Bed 2	9.70 m²	15.4 m
Bed 3	12.60 m²	16.1 m
Bed 4	9.70 m²	12.9 m
En Suite 3	4.10 m²	9.2 m
Landing	3.15 m²	9.4 m
Room	4.75 m²	8.8 m
Grand total: 8	62.80 m²	95.5 m

Plan 02 - First
1 : 50