

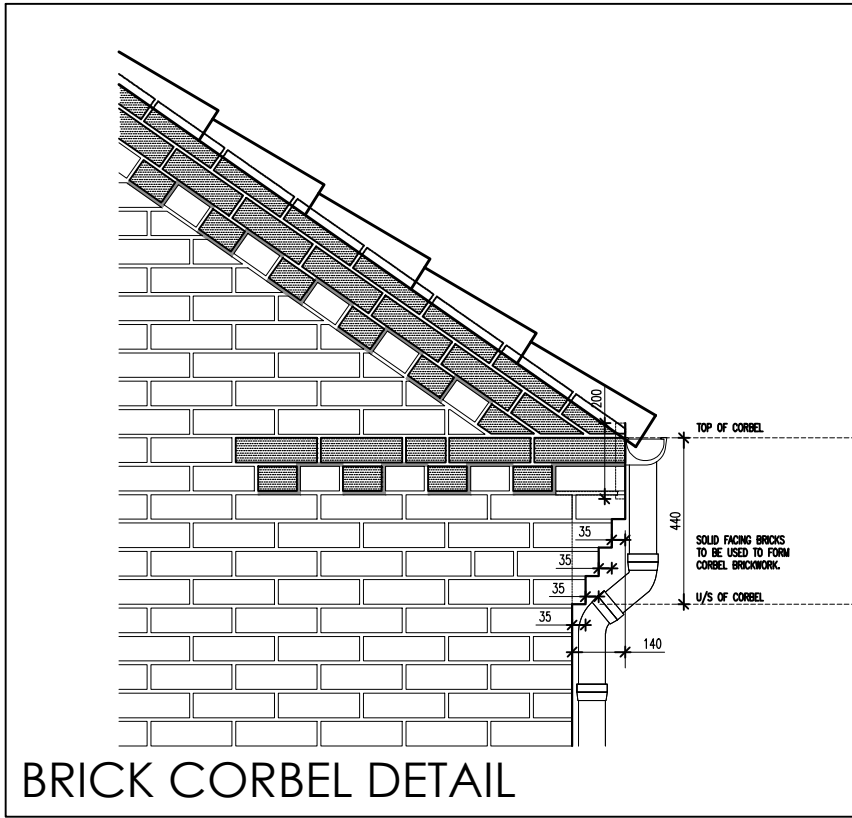
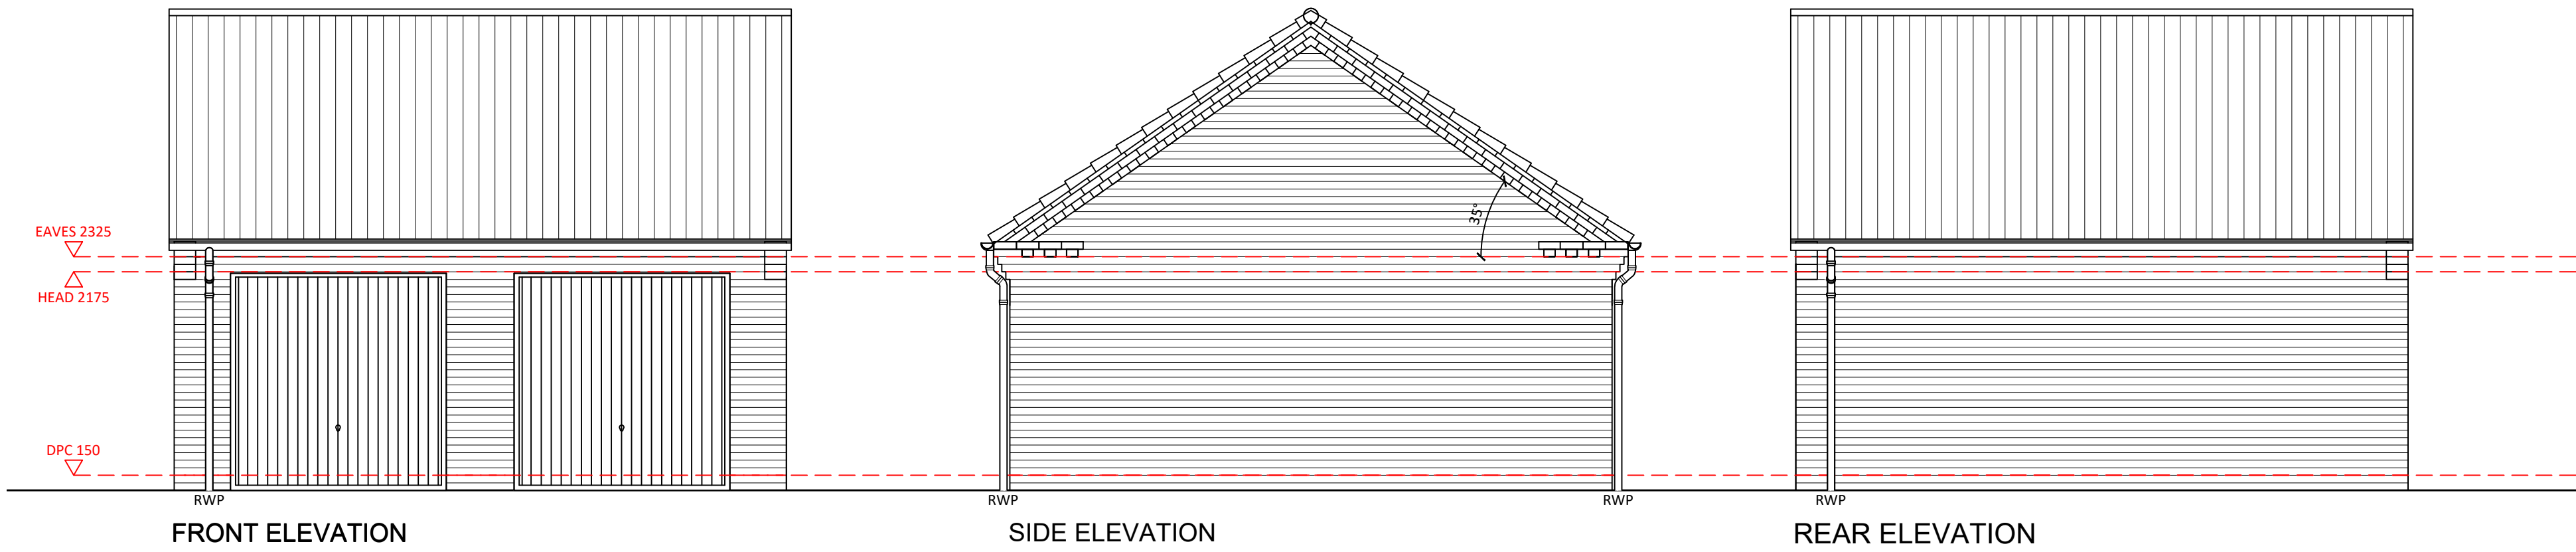
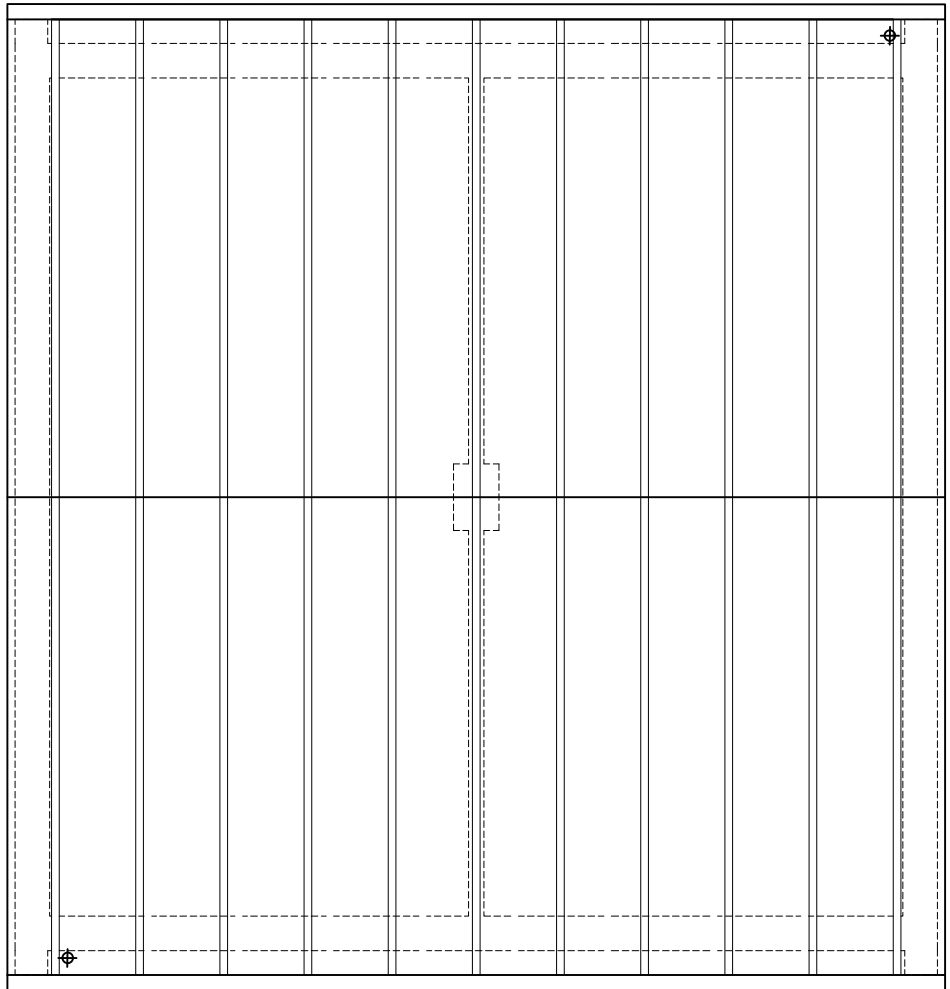


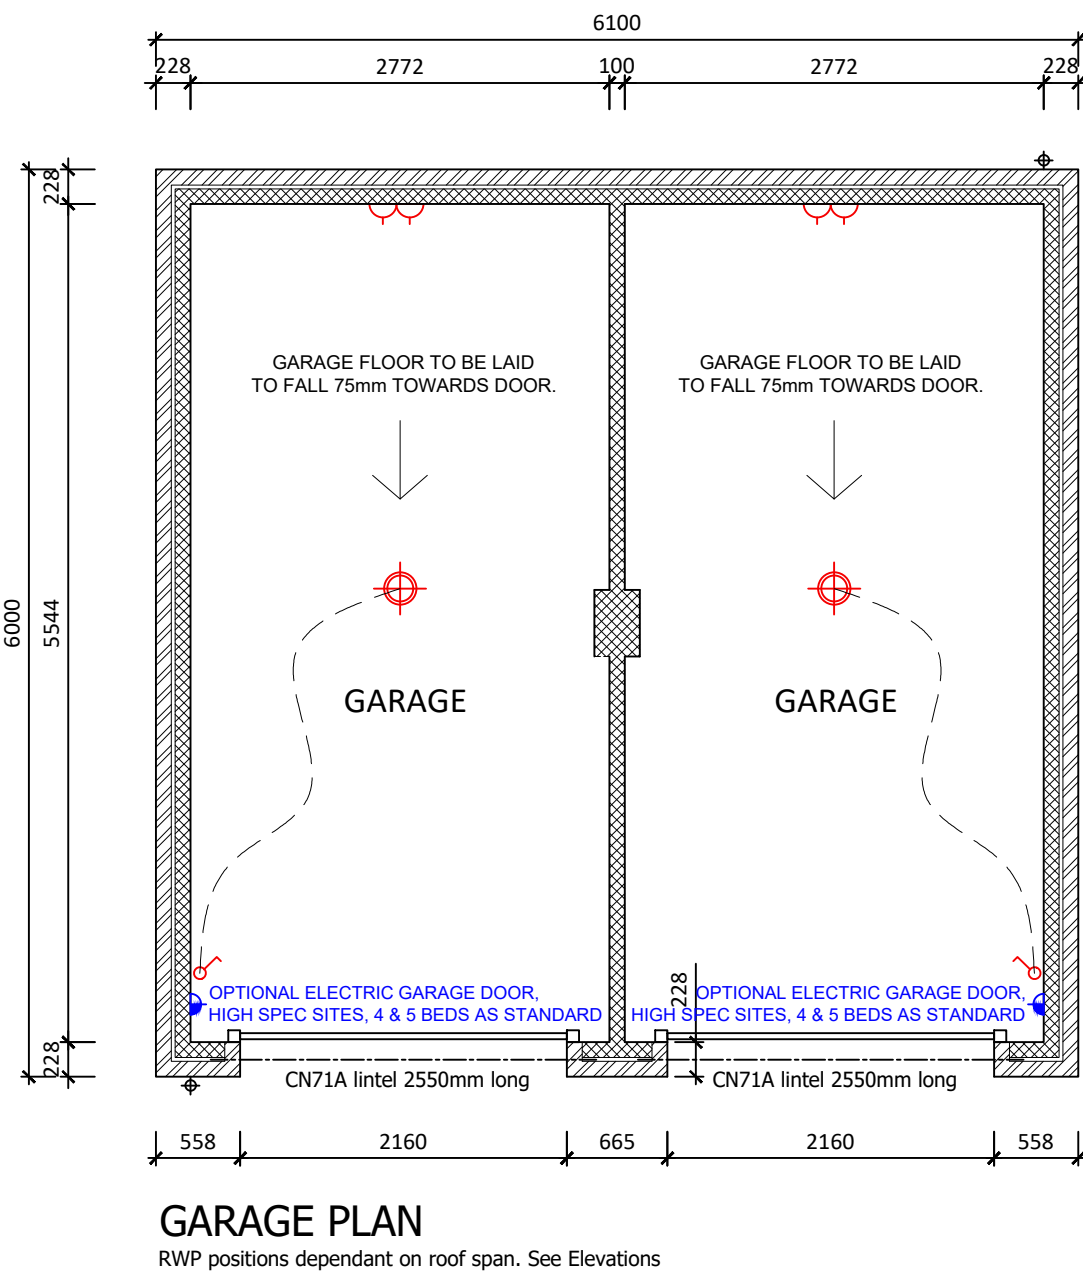

WALL LEGEND

EXTERNAL CAVITY

	102.5mm FACING BRICKWORK
	26mm CAVITY
	100mm DUROX SUPABLOCK

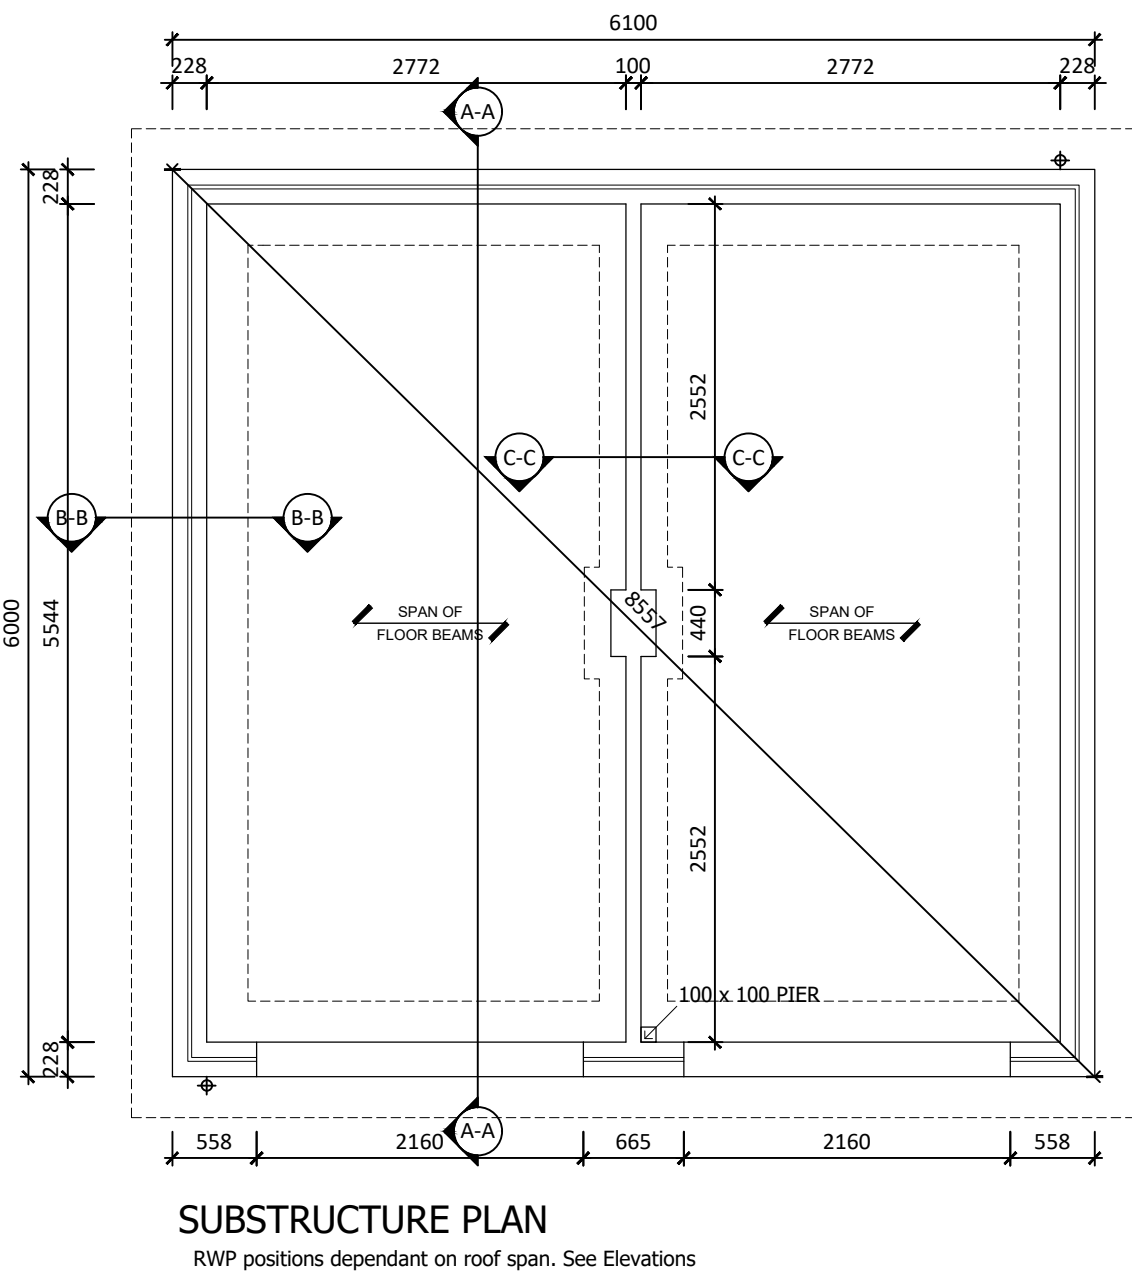

REV	DATE	DESCRIPTION



1 Goodison Road, Lincs Gateway Business Park,
Spalding, Lincs, PE12 6FY T: 01406 490590

PROJECT:
PROPOSED RESIDENTIAL DEVELOPMENT AT
HIGH ROAD, WESTON

DRAWING TITLE:
DOUBLE SHARED GARAGE

SCALE: 1:50 @ A1 DATE: 08.11.2021

DRAWN: GB REV:

DRAWING No:
131 - DSG - 001

ASSOCIATED PLOTS :