

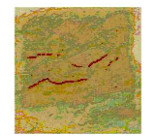
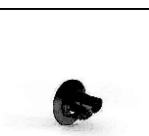
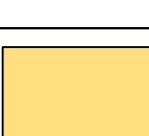
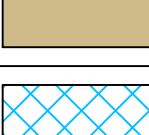


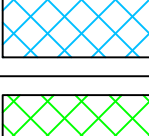

LEGEND	
	PRIVATE PATHS: BUFF RIVEN PAVING SLABS
	METER BOXES: RECESSED WHITE GRP
	RAINWATER GOODS: HALF ROUND GUTTERS 68MM DIA. DOWN PIPES BLACK UPVC
	EXTRACT GRILLE: BLACK UPVC
	WALL FLUE TERMINAL: BLACK UPVC
	ROOF FLUE TERMINALS: BLACK UPVC
	BRICK TYPE A: LEICESTER MULTI CREAM
	BRICK TYPE B: LEICESTER RED STOCK
	BRICK TYPE C: IVANHOE WESTMINSTER
	BRICK TYPE D: OAKMOOR CREAM
	ROOF TILE E: IMERYS ALPHA 10 SLATE
	ROOF TILE E: IMERYS DOUBLE PANNE S NATURAL RED
	ROOF TILE E: IMERYS ALPHA 10 CHEVREUSE

D	16.11.2021	PLOT 41 CAR PARKING ANNOTATED
C	04.11.2021	LAYOUT UPDATED
B	23.08.2021	LAYOUT UPDATED TO IMPROVE PARKING & PRIVATE AMENITY SPACE
A	20.07.2021	ADDITIONAL 8 PLOTS ADDED
REV	DATE	DESCRIPTION

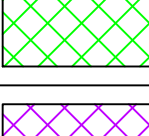

ASHWOOD
HOMES

1 Goodison Road, Lincs Gateway Business Park,
Spalding, Lincs, PE12 6FY **T: 01406 490590**

PROJECT:
PROPOSED RESIDENTIAL DEVELOPMENT AT
HIGH ROAD
WESTON

DRAWING TITLE:
MATERIALS SCHEDULE LAYOUT

SCALE: 1:500 @ A1	DATE: 8.11.2021
DRAWN: AR	REV: D
DRAWING No: 131 - MSL - 01	