



Detail: Stooled Cills 150x140mm


Material:Semi-dry BATH

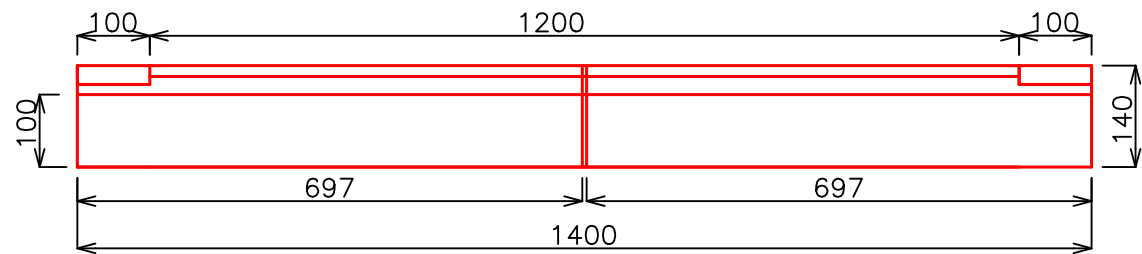


C1- CILL ELEVATION

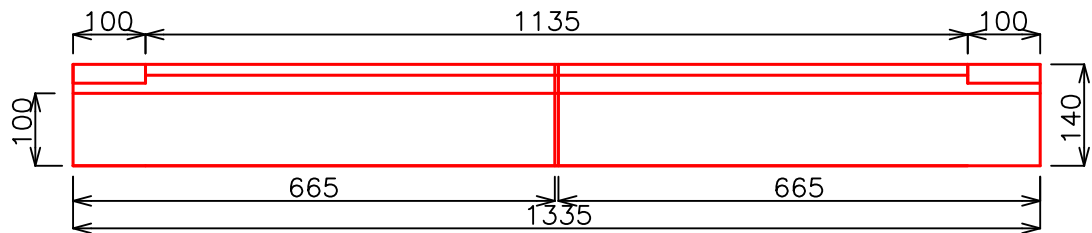

C2- CILL ELEVATION

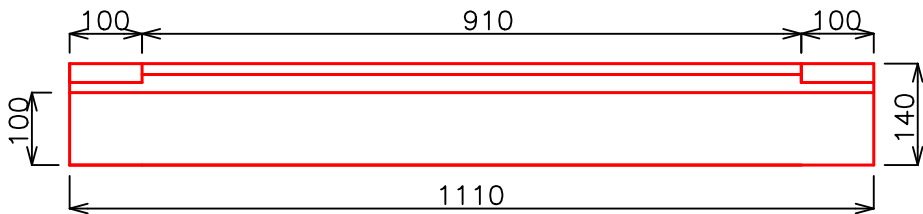

C3- CILL ELEVATION

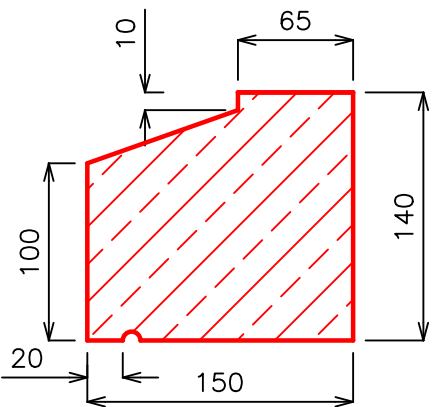

CILL PROFILE



DATE PASSED TO PRODUCTION:

DELIVERY DATE::

LOCATION:

Stooled Cills

APPROVED BY:

APPROVAL DATE:

COMPONENTS FOR MANUFACTURE:

Code	QTY	L	B	H	Description
C1	1	1400	150	140	Stooled cill in 2 pcs
C2	12	1335	150	140	Stooled cill in 2 pcs
C3	11	1110	150	140	Stooled cill

Customer: Jackson Buildbase

Project: ElmTree Homes Ltd

-New Plot,Church View, 89 High Rd

-Weston, Spalding, Lincs, PE126RA

Date: 28.07.15

DRAWING NO.: S12354-01a