



Detail: Entrance Portico - Elevations

Material: Semi Dry -

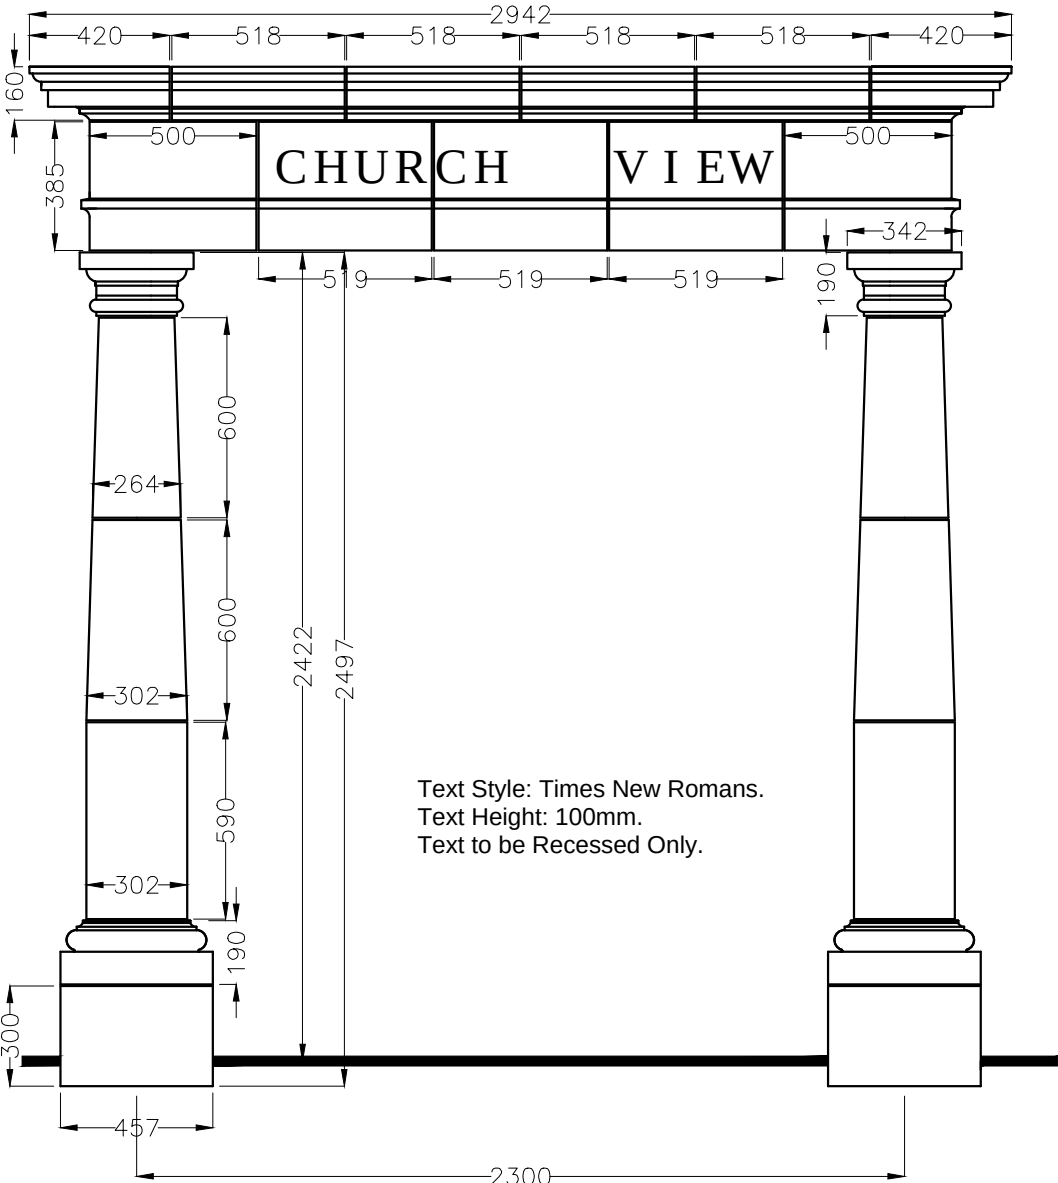

Portico - Front Elevation.

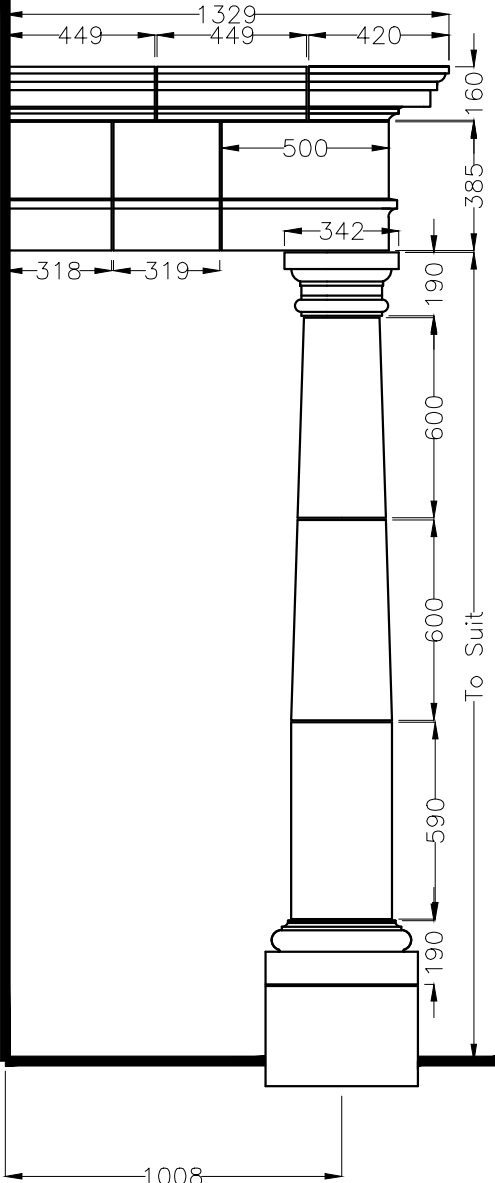

Portico - End Elevation.



DATE PASSED TO PRODUCTION:

DELIVERY DATE::

LOCATION:

Entrance Portico

APPROVED BY:

APPROVAL DATE:

Customer: Jackson Buildbase

Project: Elmtree Homes Ltd

Church View, 89 High Road

-

Date: 29.07.15

DRAWING NO.: S12354-02