


Portico stonework erected to form permanent shuttering to RC beam edge.

Serene Stone Ltd accept no responsibility for the structural integrity of concrete and steel reinforcing. The details shown are indicative, or for recommendation purposes only and should be designed/checked and approved by a qualified Structural Engineer.

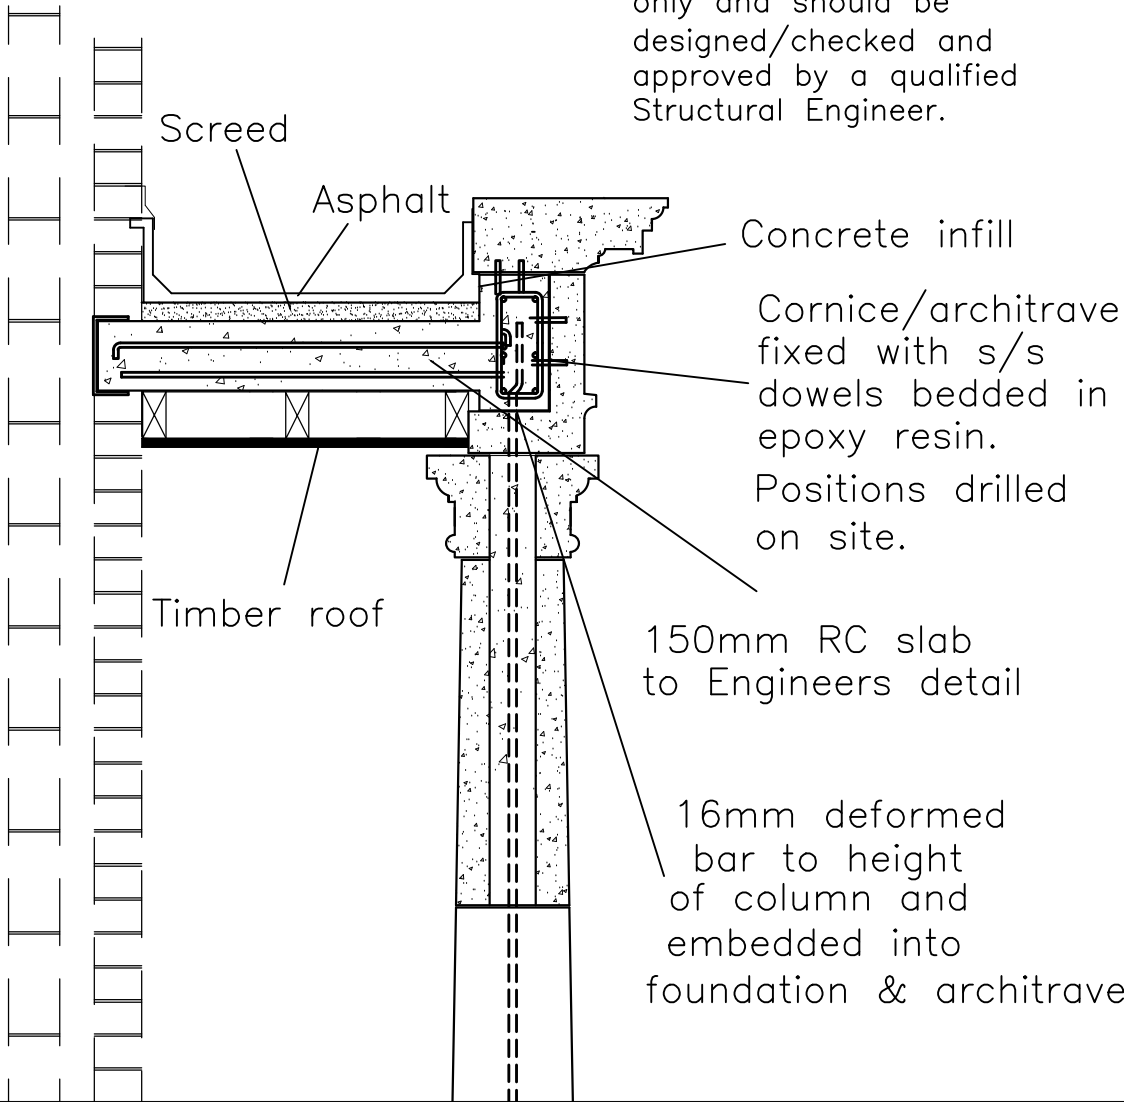

DATE PASSED TO PRODUCTION:
.....
DELIVERY DATE::
.....

LOCATION:
Entrance Portico

APPROVED BY:
.....

APPROVAL DATE:
.....

Customer: Jackson Buildbase

Project: Elmtree Homes Ltd

Church View, 89 High Road

-

Date: 29.07.15

DRAWING NO.: S12354-03