


Cornice Profile.

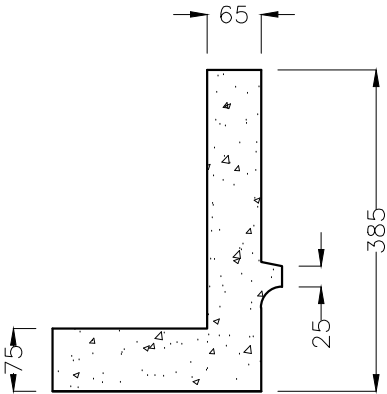

Architrave Profile.

COMPONENTS FOR MANUFACTURE:					
Code	QTY	L	B	H	Description
P1	2	457	457	300	Column Base
P2	2	457	457	190	Column Plinth
P3	2	302	302	590	Bottom Column Shaft
P4	2	302	302	600	Middle Column Shaft
P5	2	264	264	600	Upper Column Shaft
P6	2	342	342	190	Column Capital
P7	2	1000	250	385	Corner Architrave Unit
P8	1	519	250	385	Architrave with Lettering
P9	1	519	250	385	Architrave with Lettering
P10	1	519	250	385	Architrave with Lettering
P11	4	319	250	385	Straight Architrave
P12	2	420	420	160	Corner Cornice
P13	4	518	420	160	Straight Cornice
P14	4	449	420	160	Straight Cornice



DATE PASSED TO PRODUCTION:
.....
DELIVERY DATE::
.....

LOCATION:
Entrance Portico

APPROVED BY:
.....

APPROVAL DATE:
.....

Customer: Jackson Buildbase
Project: Elmtree Homes Ltd
Church View, 89 High Road
-
Date: 29.07.15
DRAWING NO.: S12354-04