



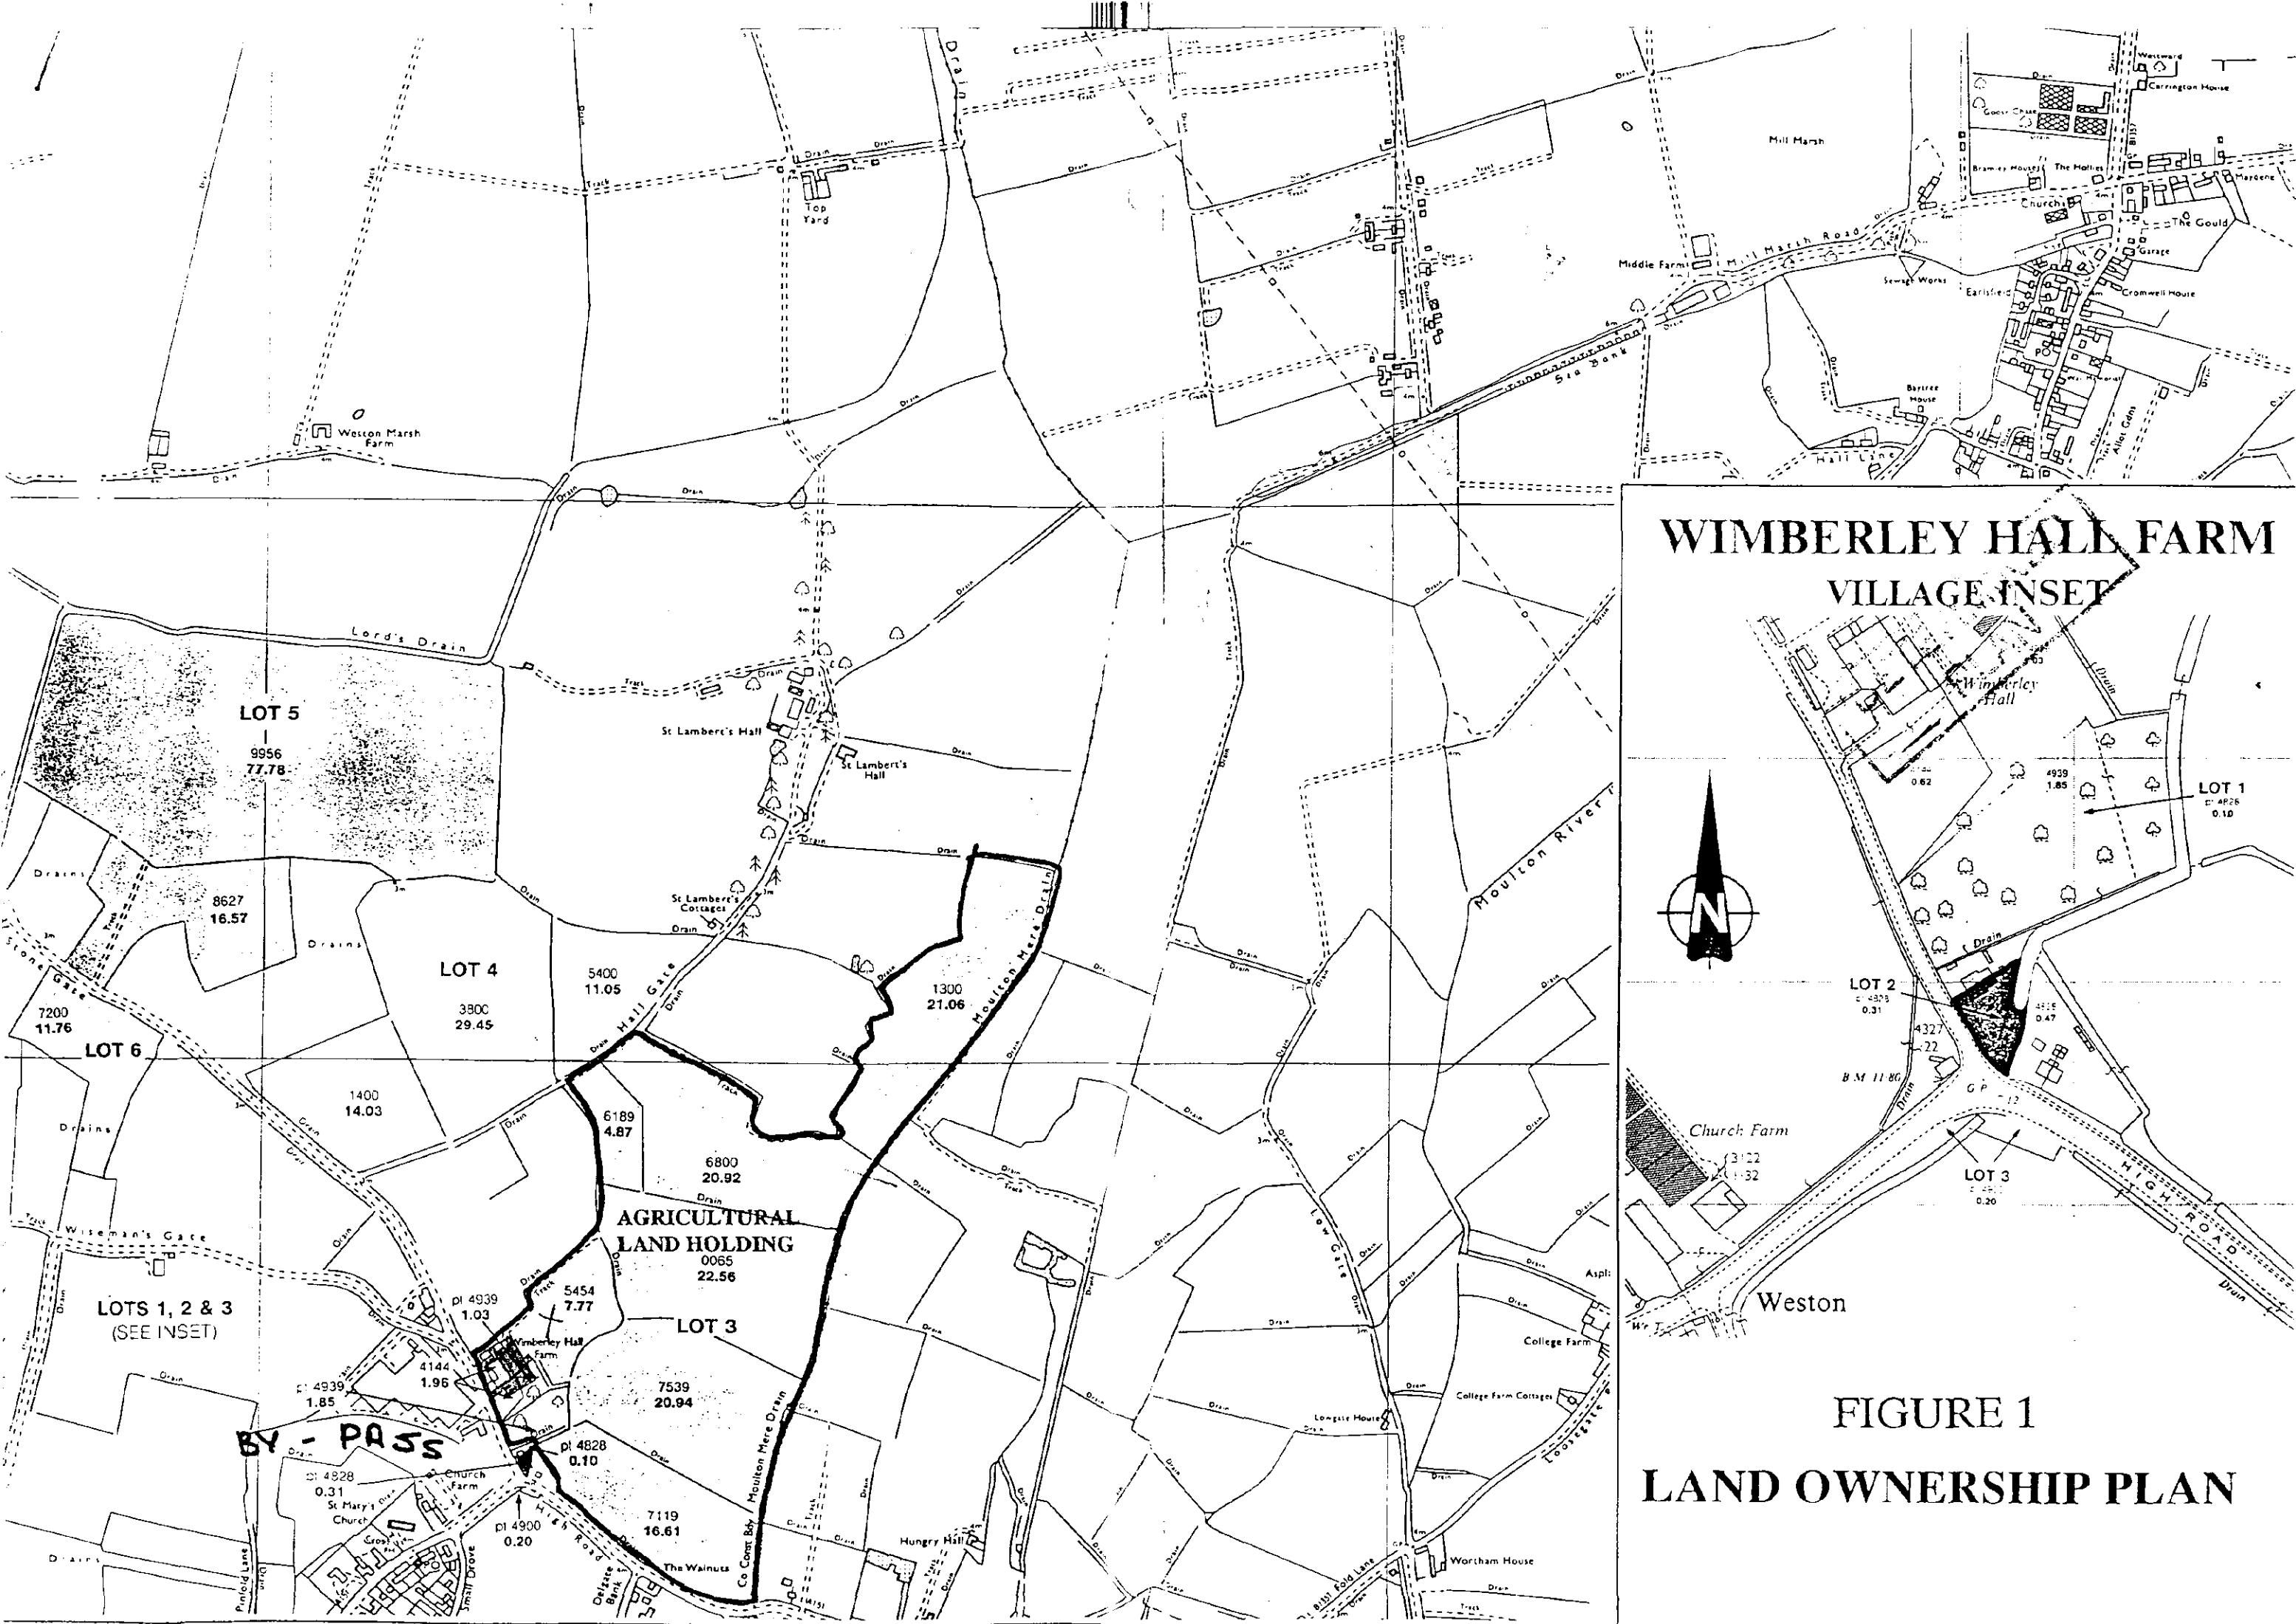

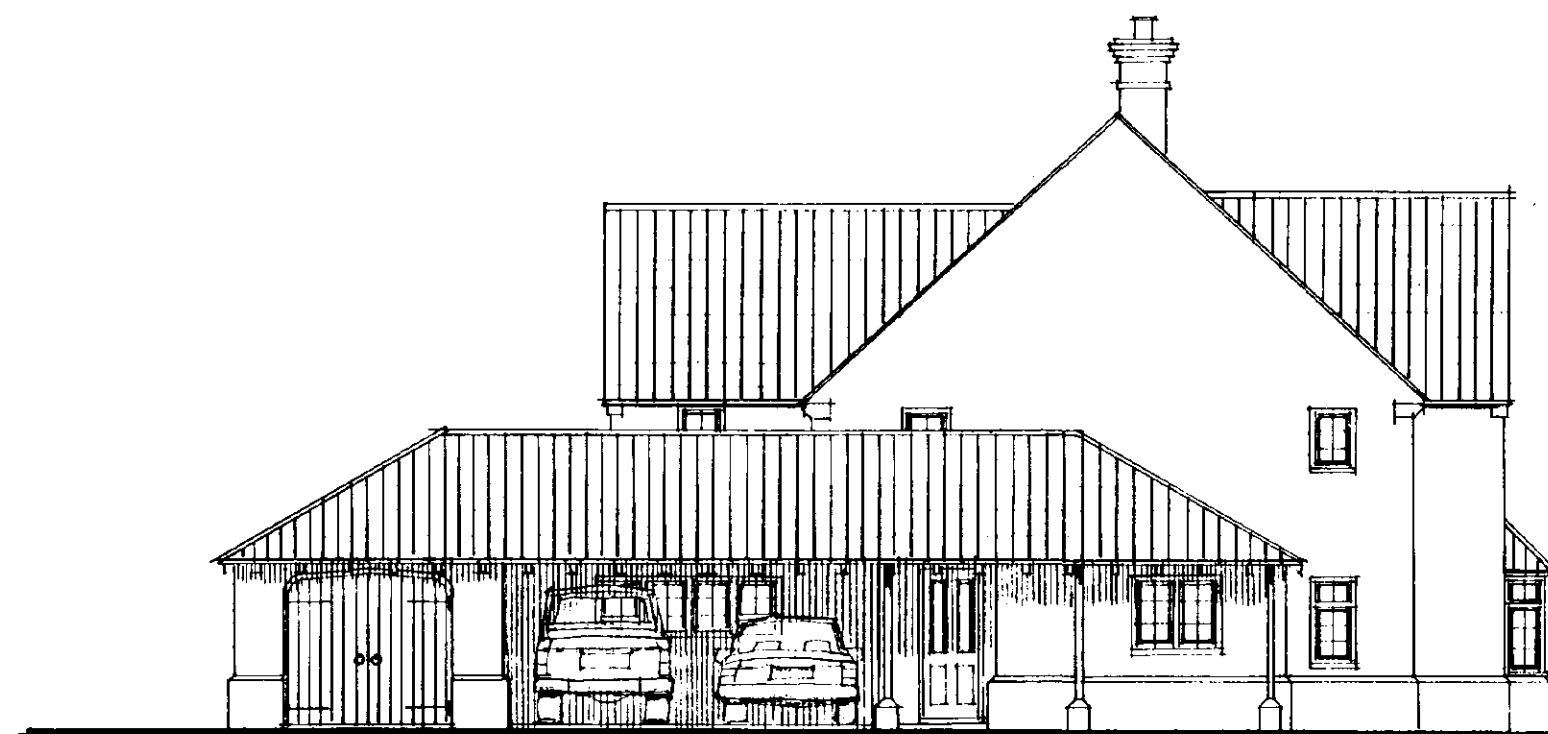

n o r t h



w e s t



e a s t



s o u t h

PROPOSED AGRICULTURAL DWELLING
24 SEP 1996
Ref: 0895/96

project

PROPOSED AGRICULTURAL DWELLING
WIMBERLEY HALL FARM
Stonegate Weston Lincs.

drawing

proposed elevations

client

Mr. & Mrs. C. R. Bustance

scale

1:100

date


9/96

drawn

don j. finch.

ORG. No.

96 901 / 004

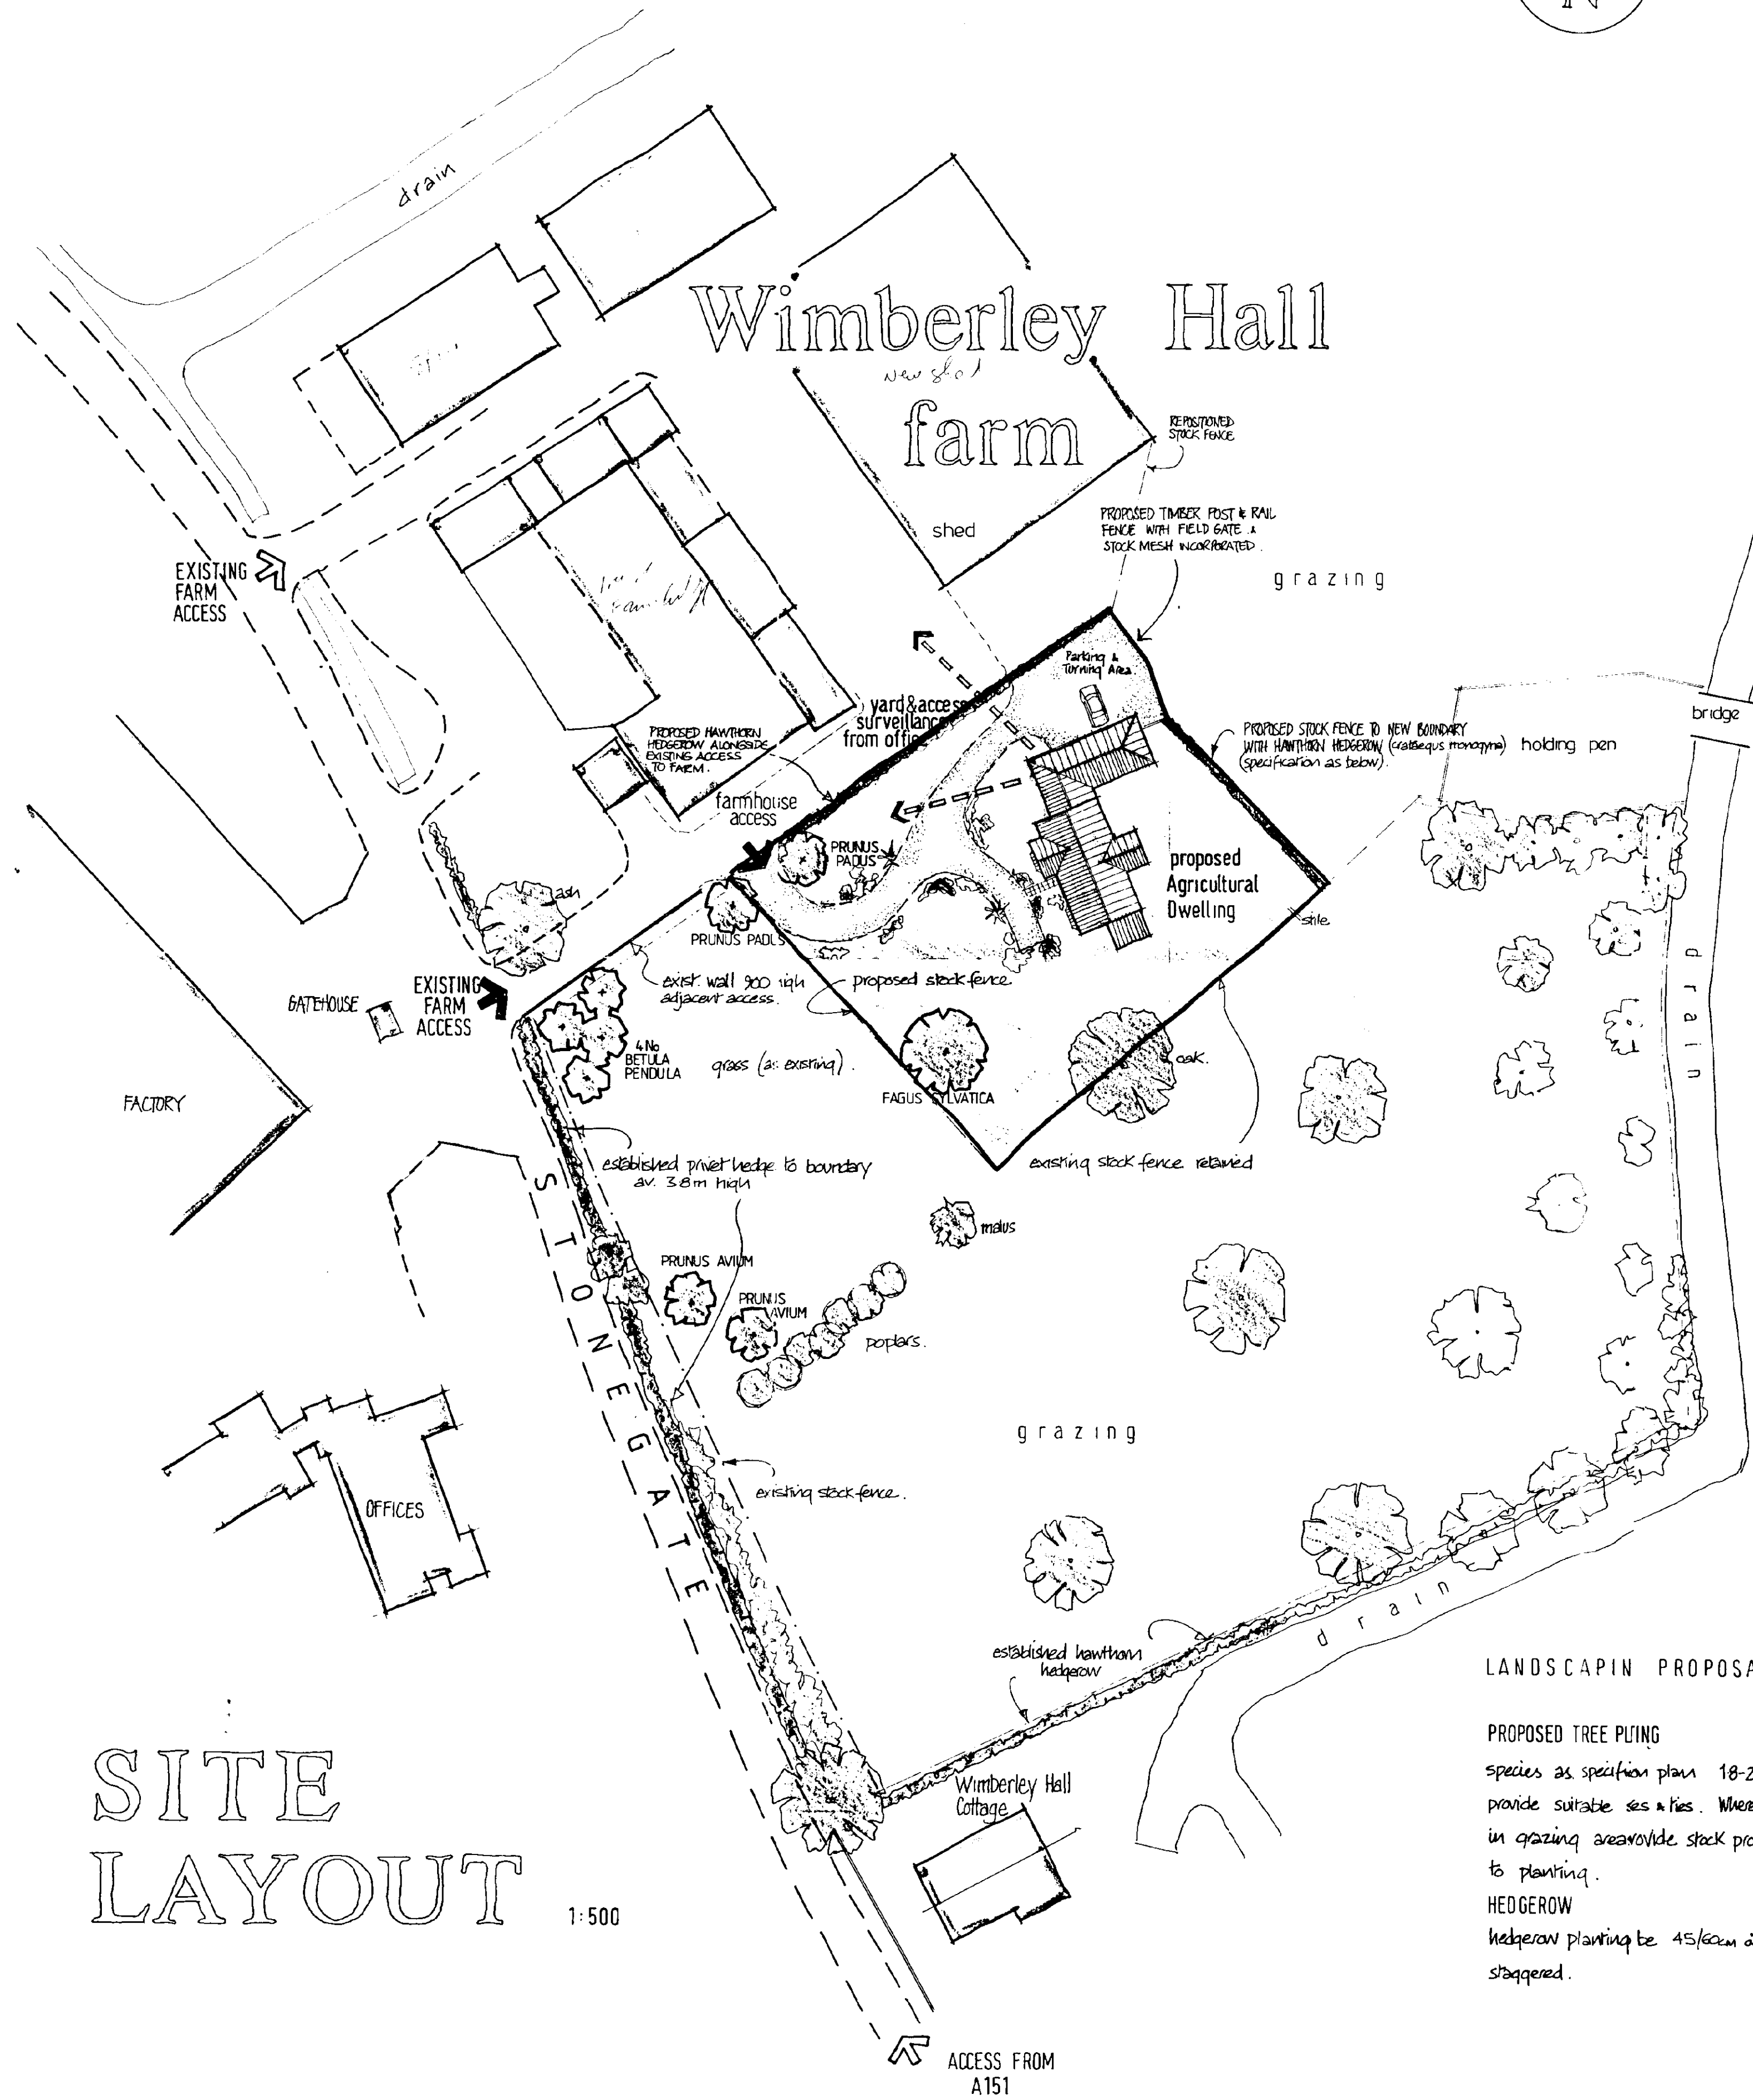

1:500



1 : 2500

50
 HOOVER
 27 OCT 1996
 Ref: 0895/96
 ARRESTED PLAN
 Ref.

- Revision A: 18.10.96. Dwelling Repositioned inc parking area to avoid approved access road. Location Plan Revised accordingly.

project


Proposed Agricultural Dwelling
Wimberley Hall Farm
Stonegate Weston Lincs.
for Mr. & Mrs. C.R. Bustance

drawing

Location Plan
Site Layout

scale date drawn
1:2500 / 1:500 AUG. 1996 alan j. finch.

drg. no. 96901/001 Rev. A

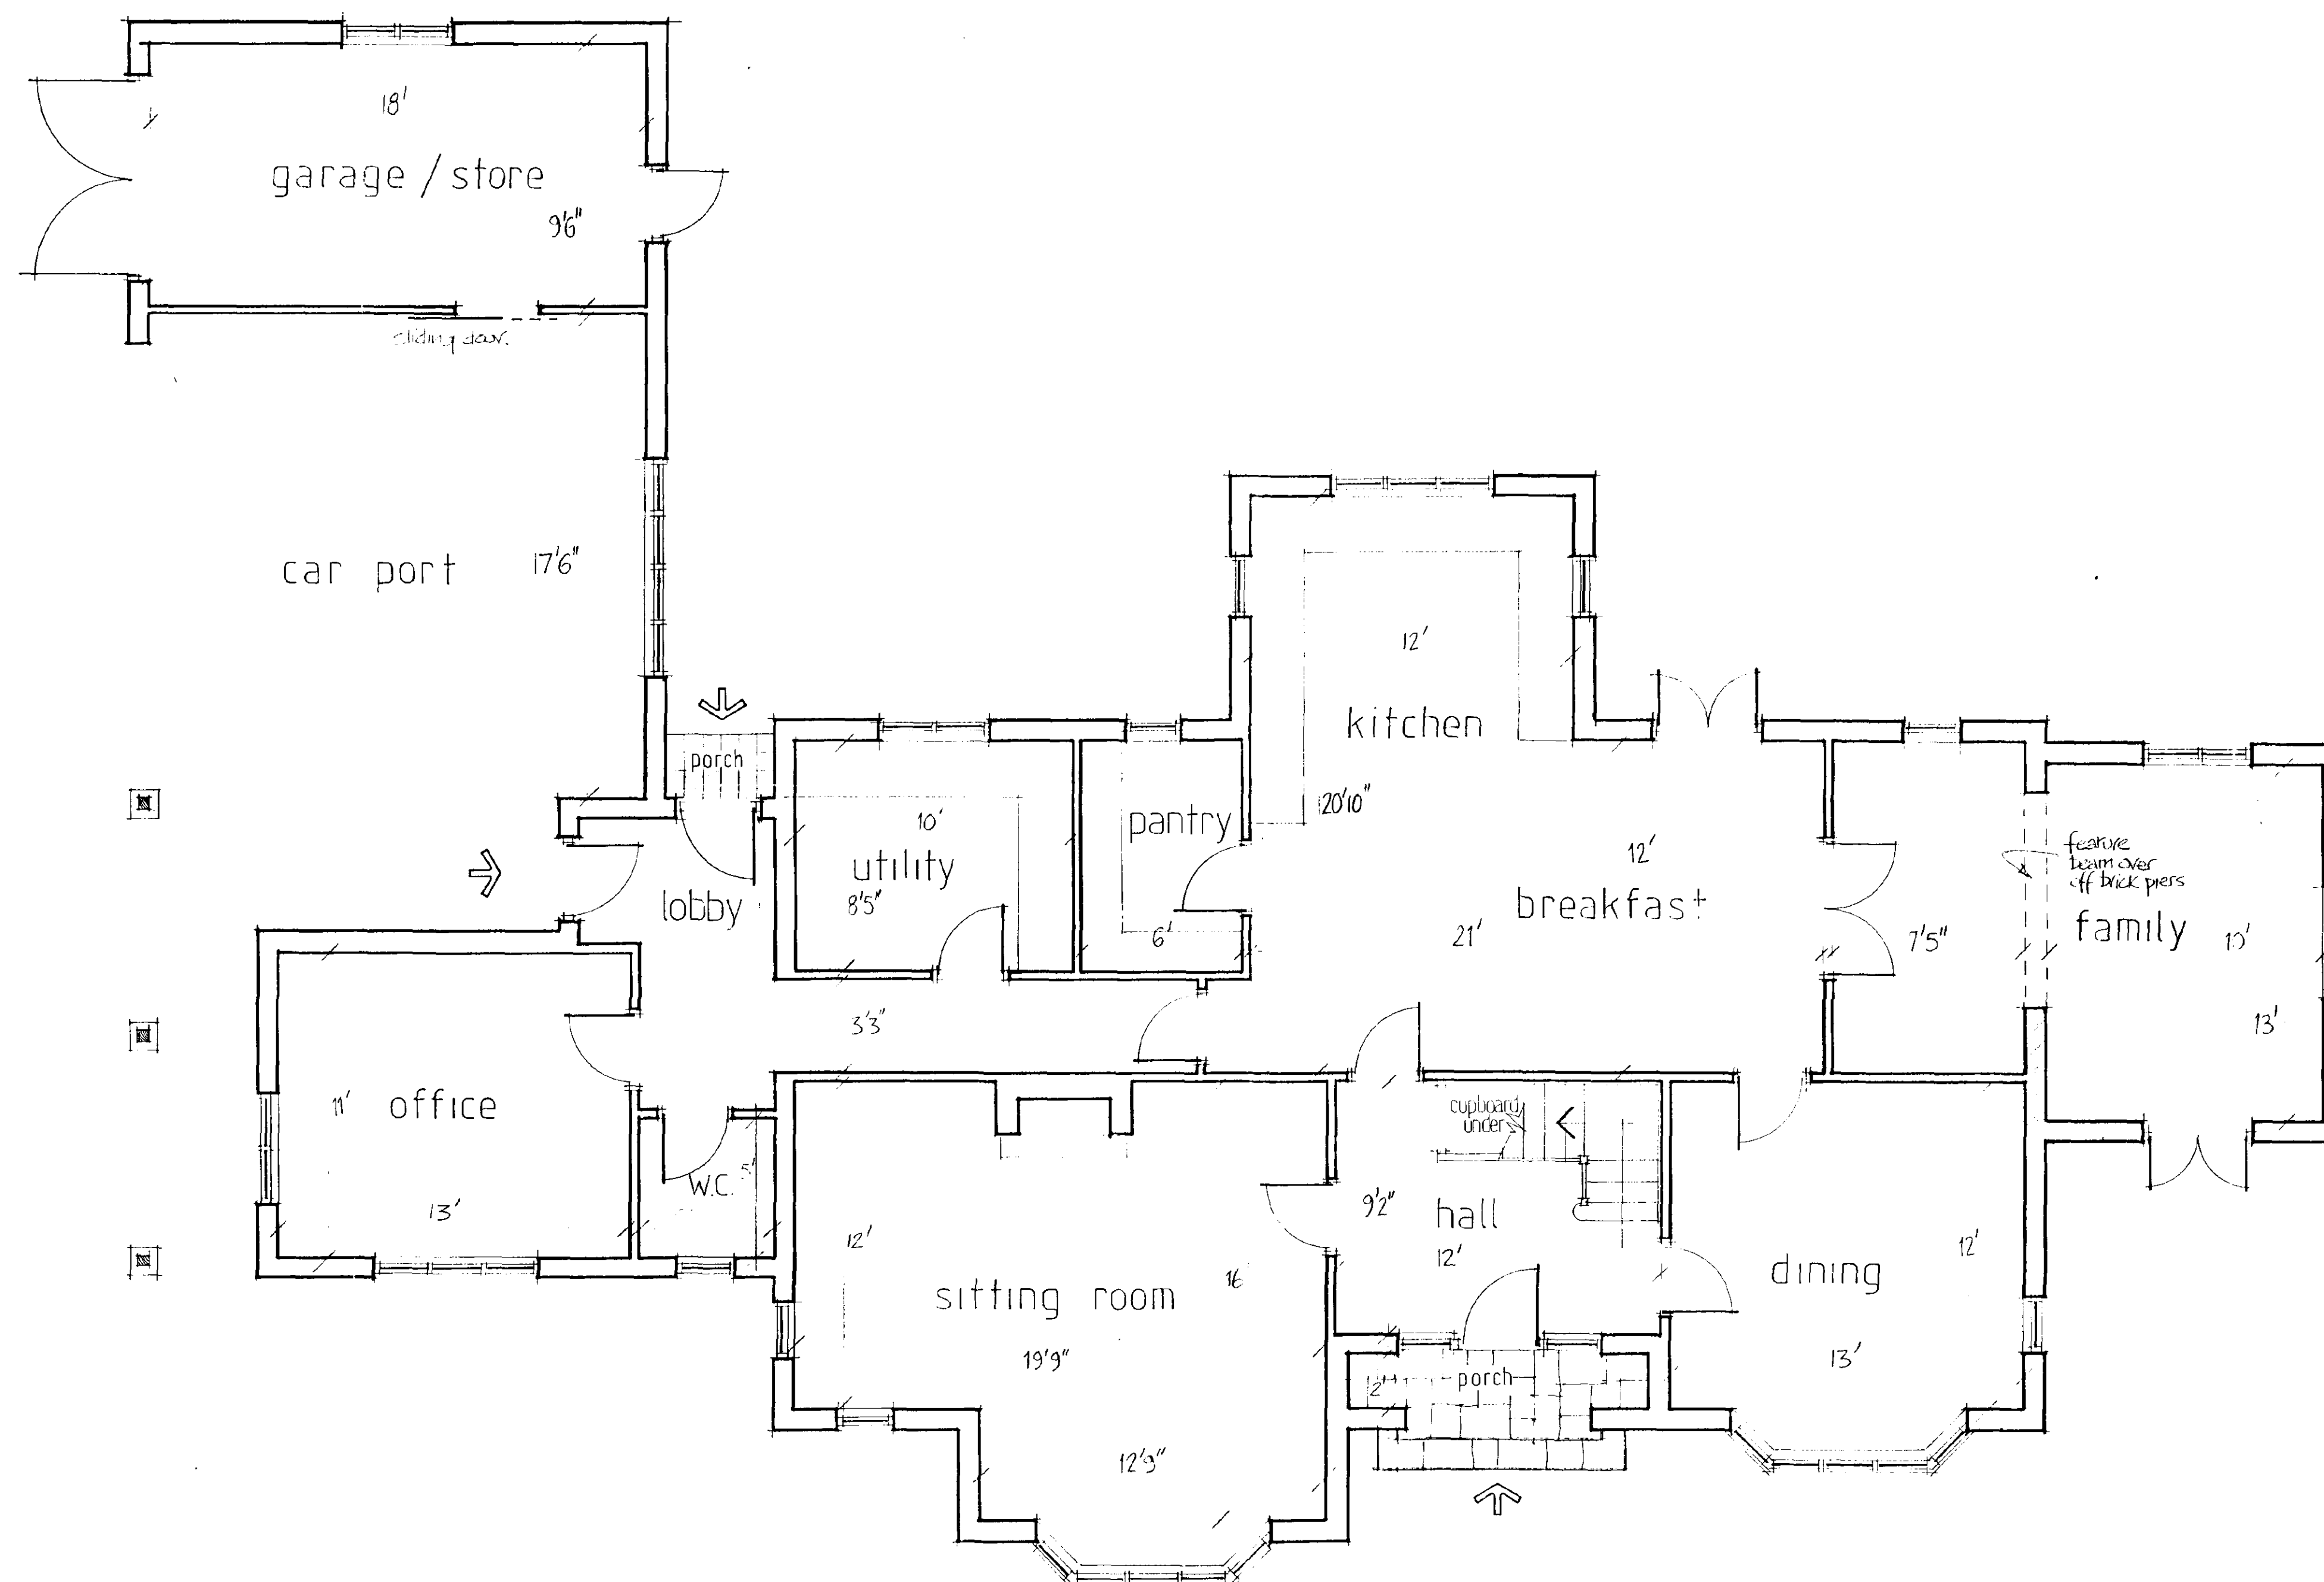

756



0895/96

Project
Proposed Agricultural Dwelling
Wimberley Hall Farm
Stonegate Weston Lincs.

Drawing
Ground Floor Layout.

GROUND

Scale 1:50 Date AUG 1996 Drawn alan j. finch.
drg. no. 96901/002

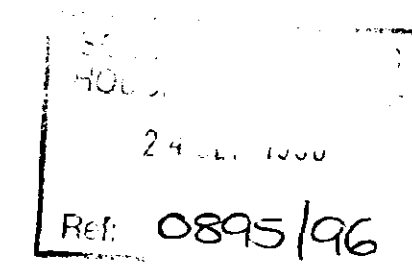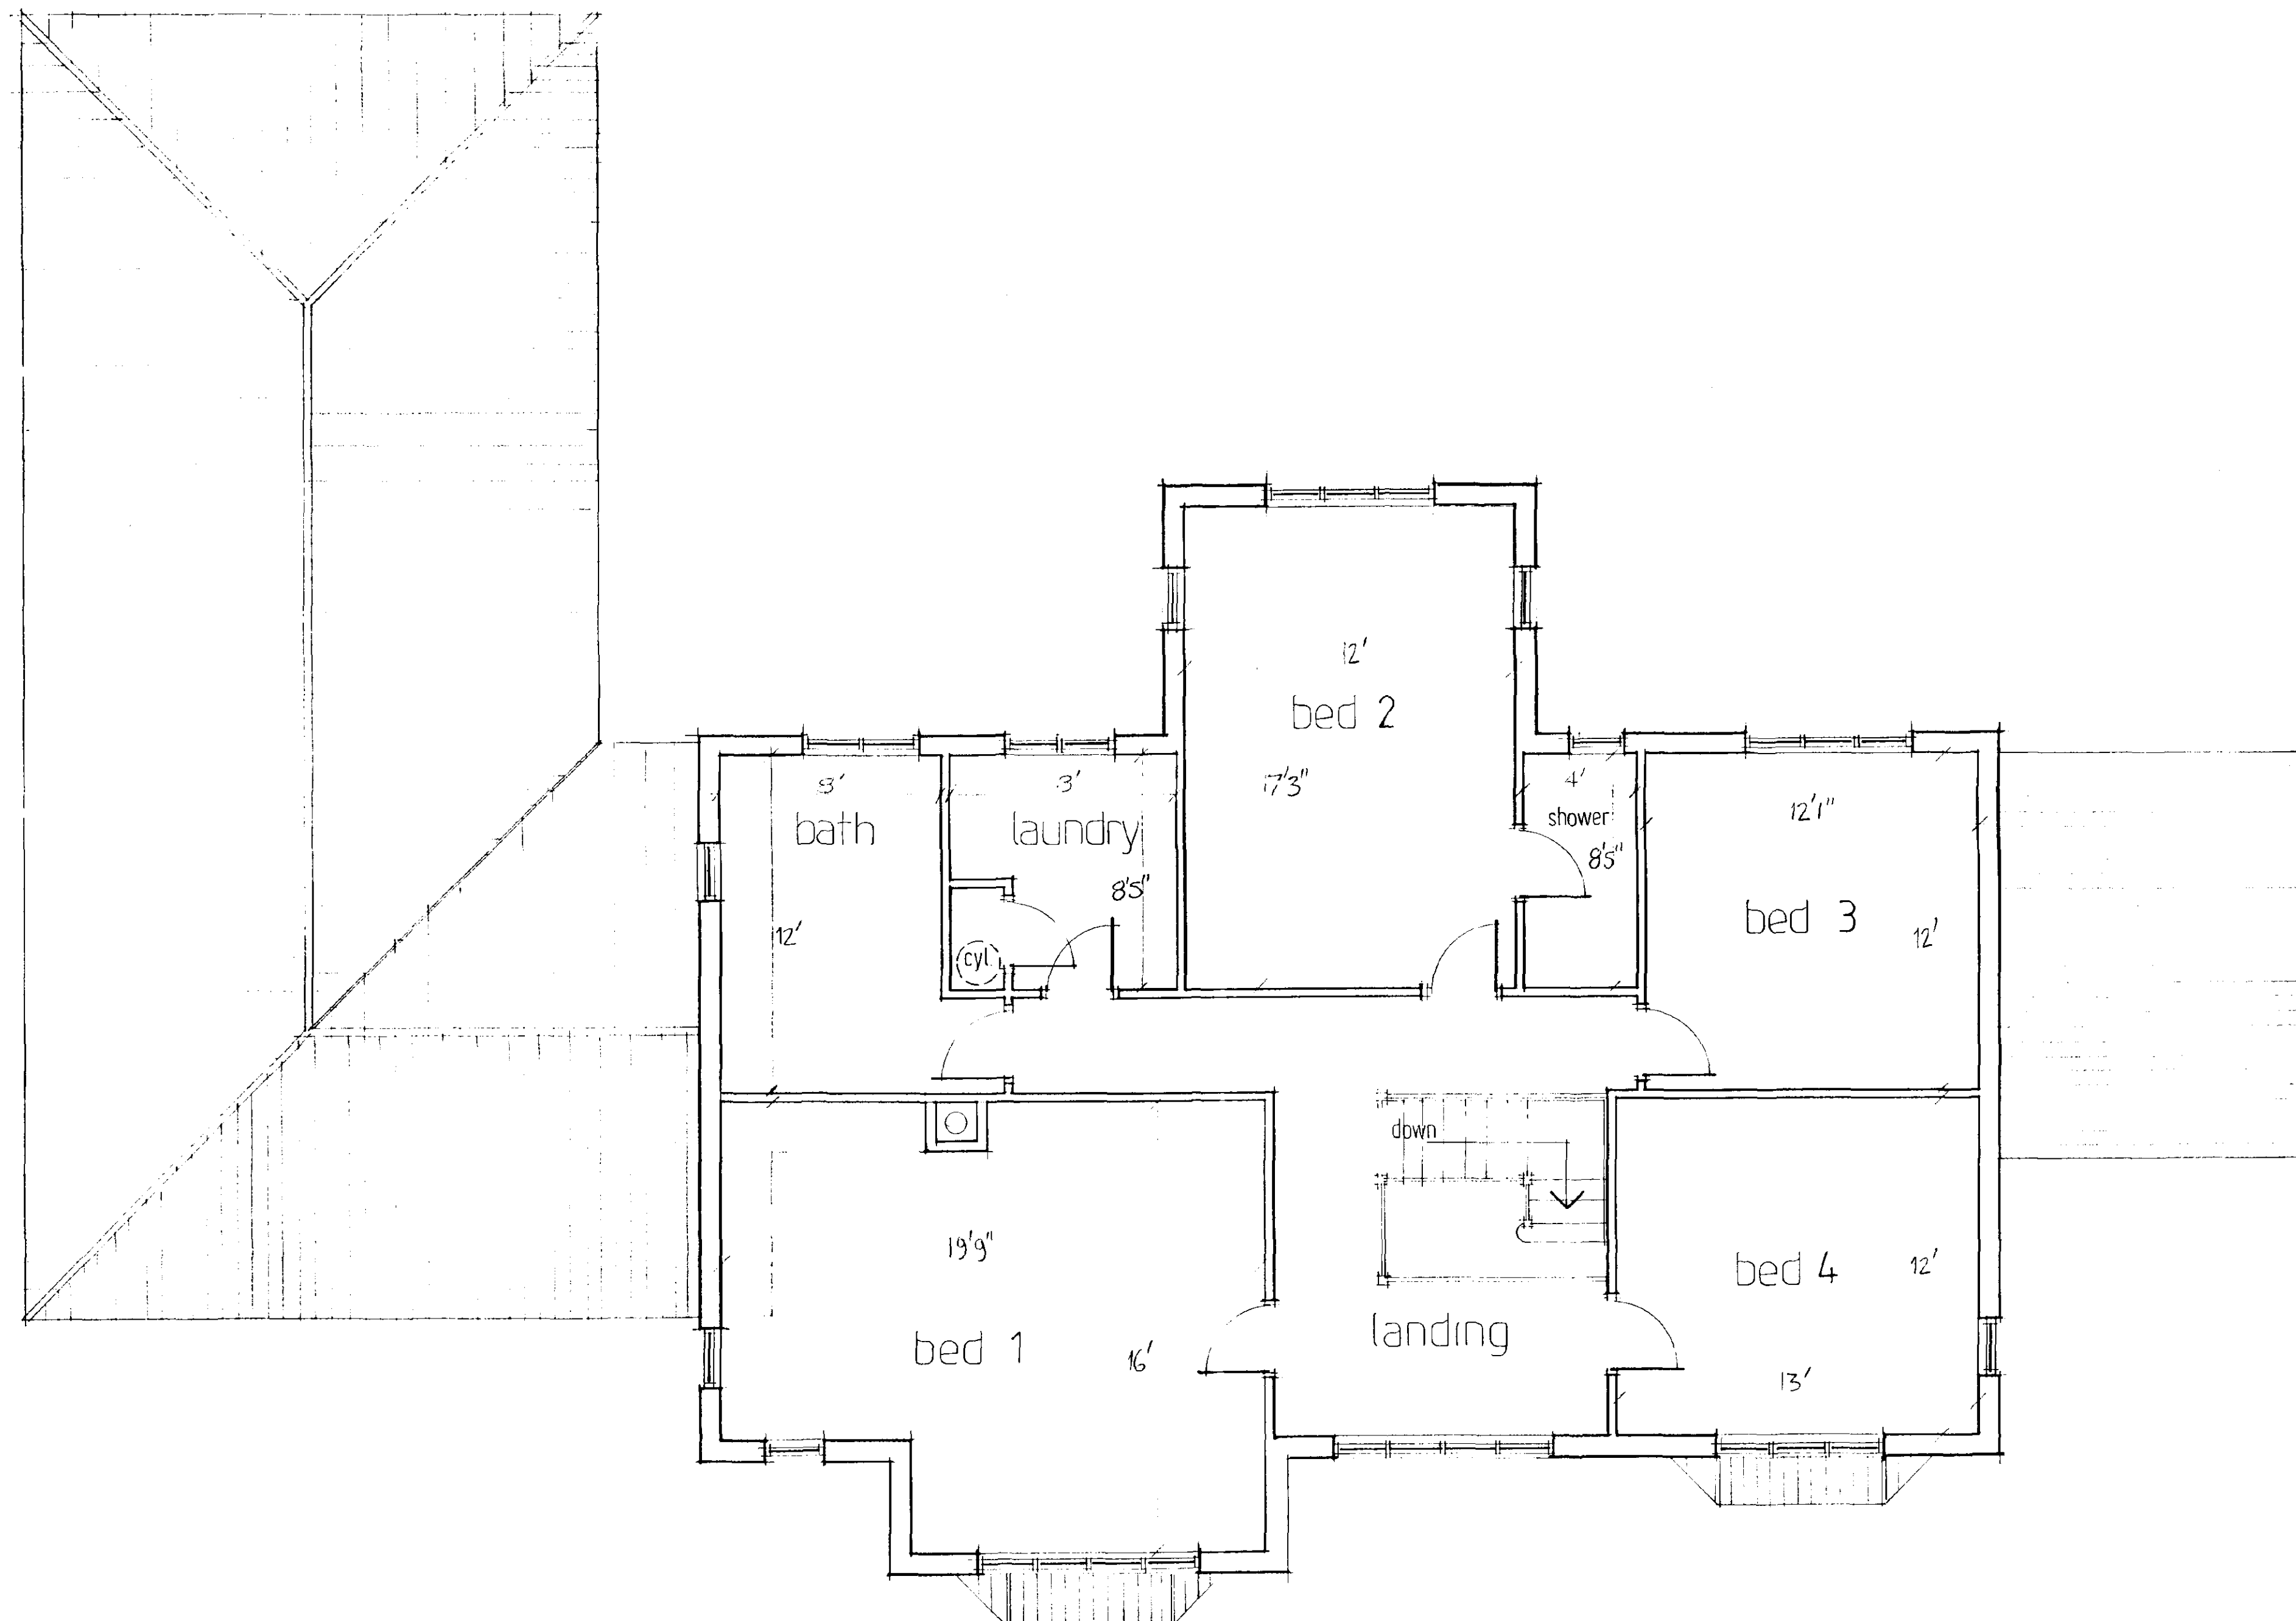

project
Proposed Agricultural Dwelling
Wimberley Hall Farm
Stonegate Weston Lincs.
for Mr & Mrs. C.R. Bustance

drawing
FIRST FLOOR

FIRST

scale 1:50 date AUG 1996 drawn stan.j.finch
drg.no. 96901/003