




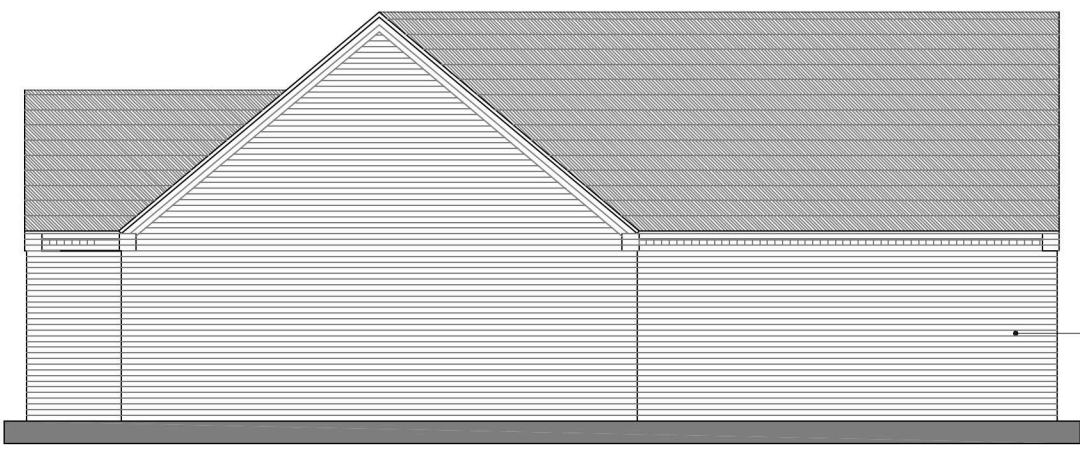

PROPOSED FRONT ELEVATIONS

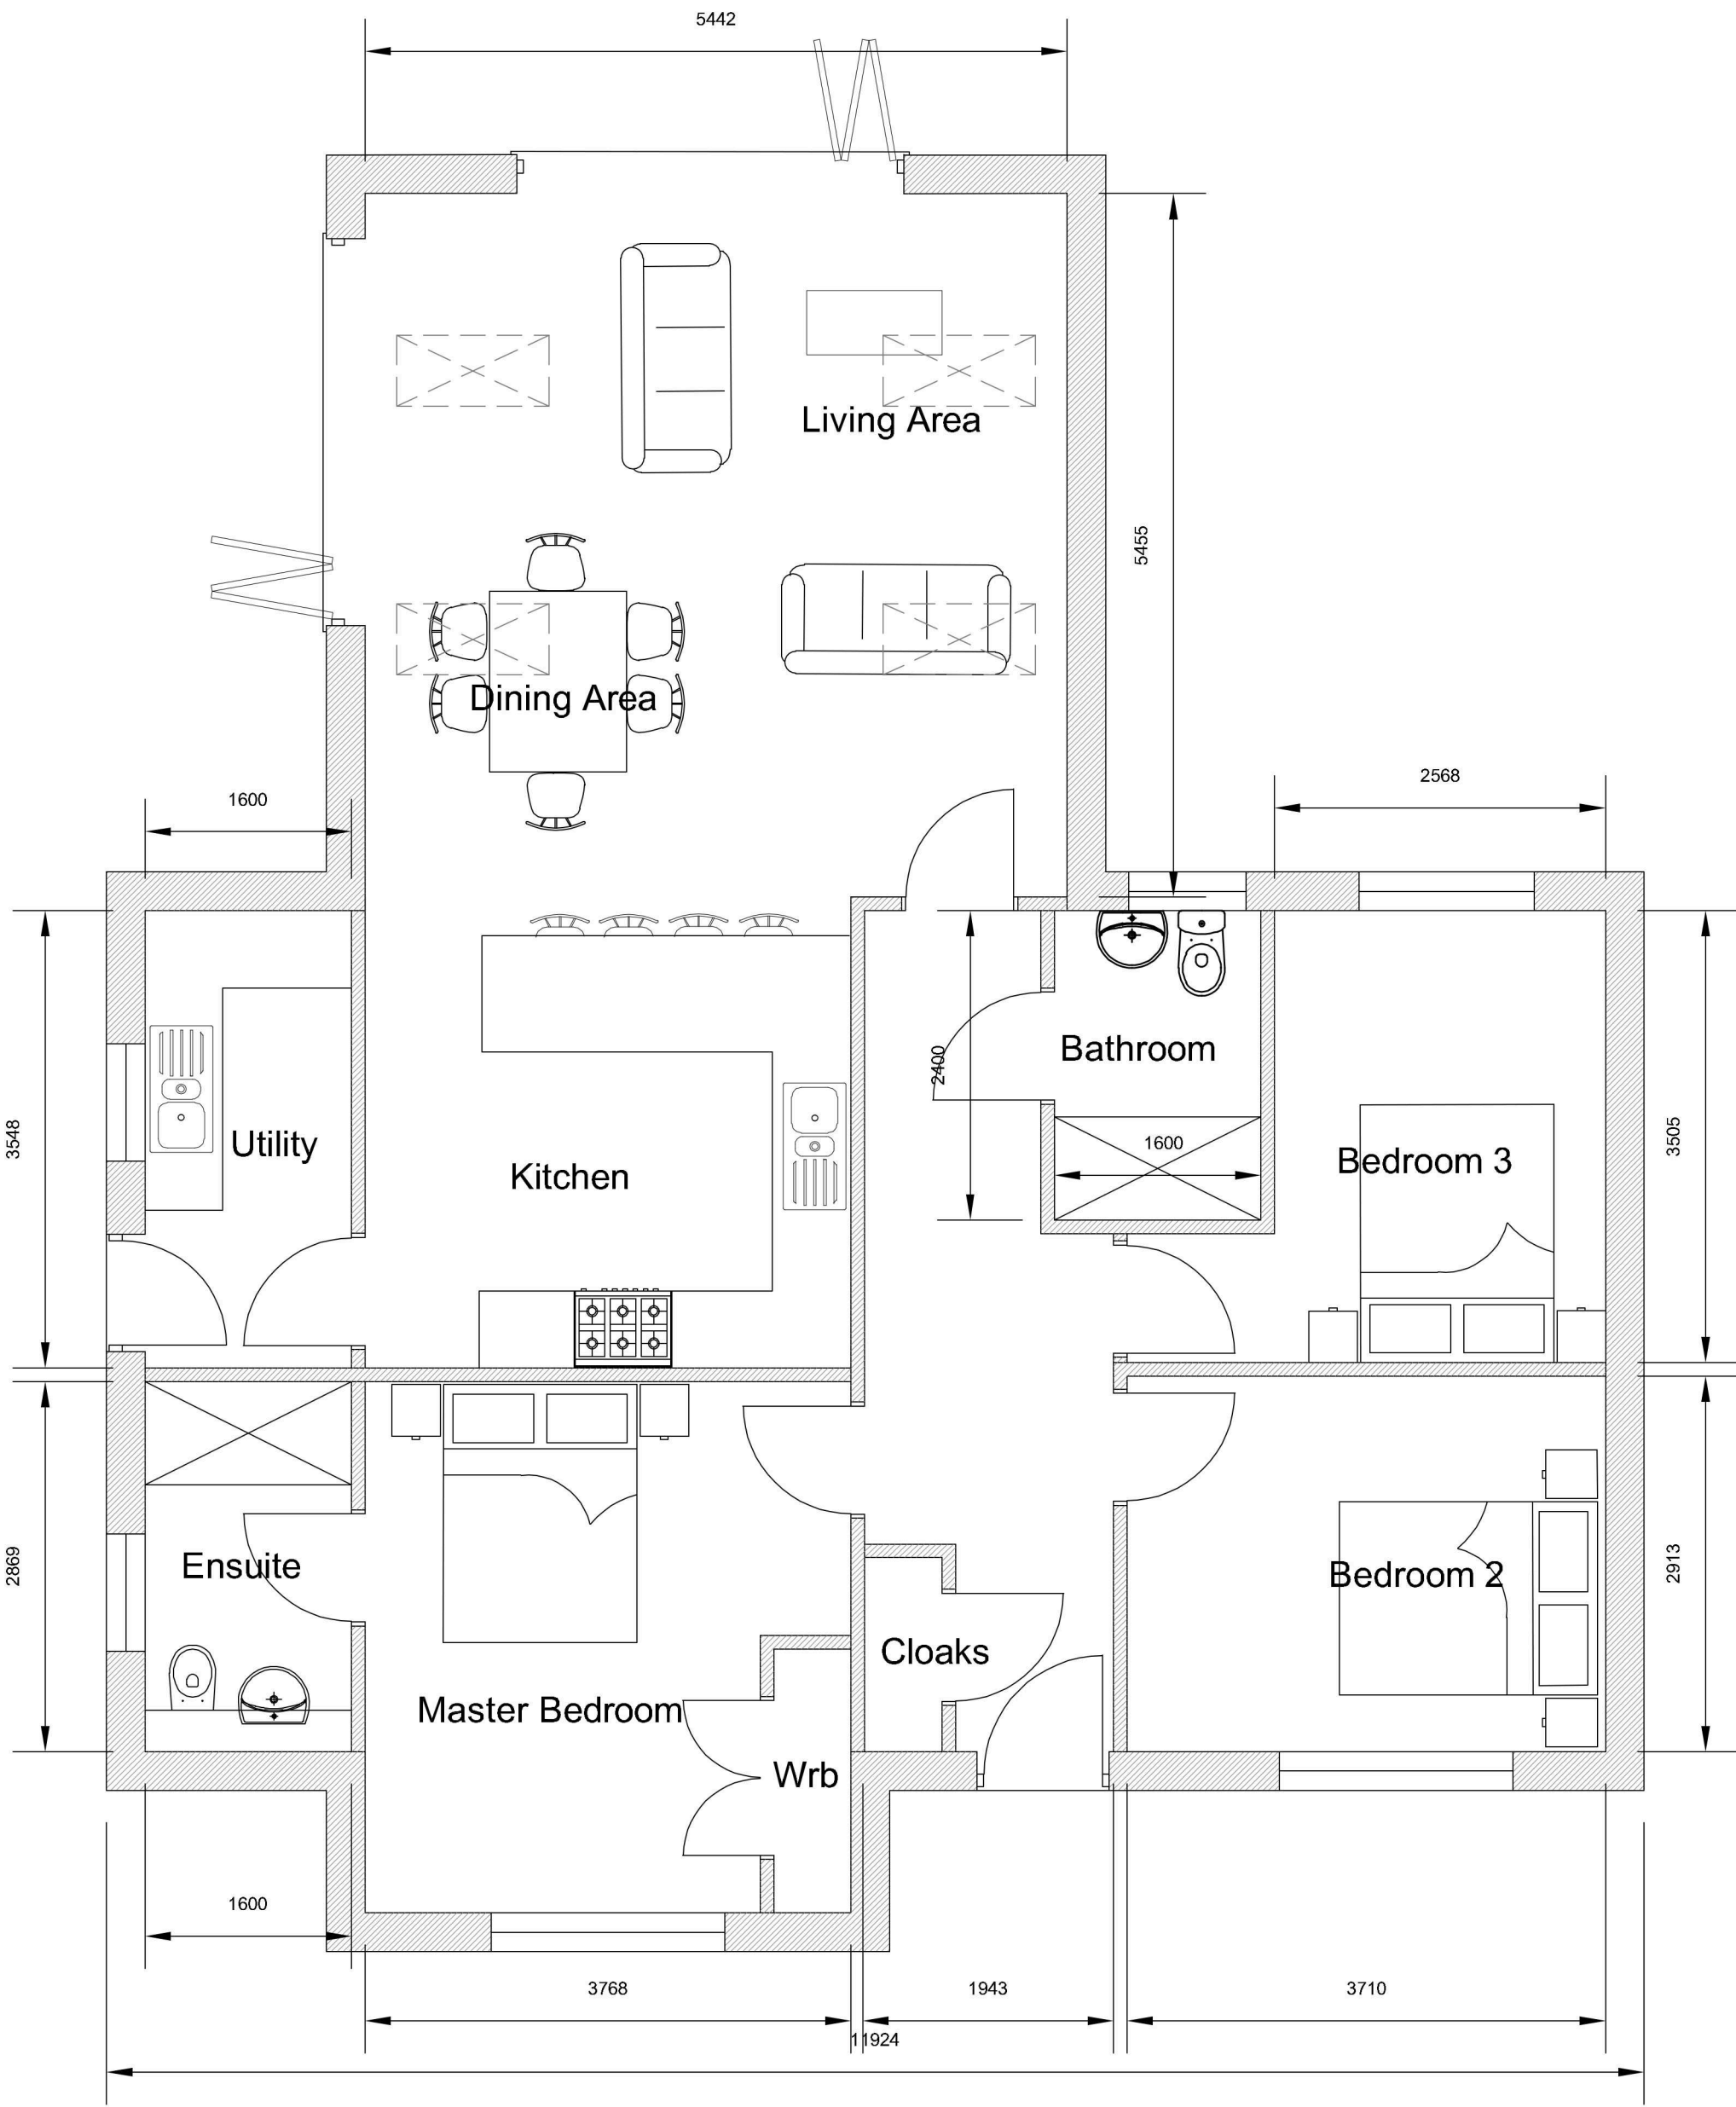

PROPOSED FLOOR PLAN

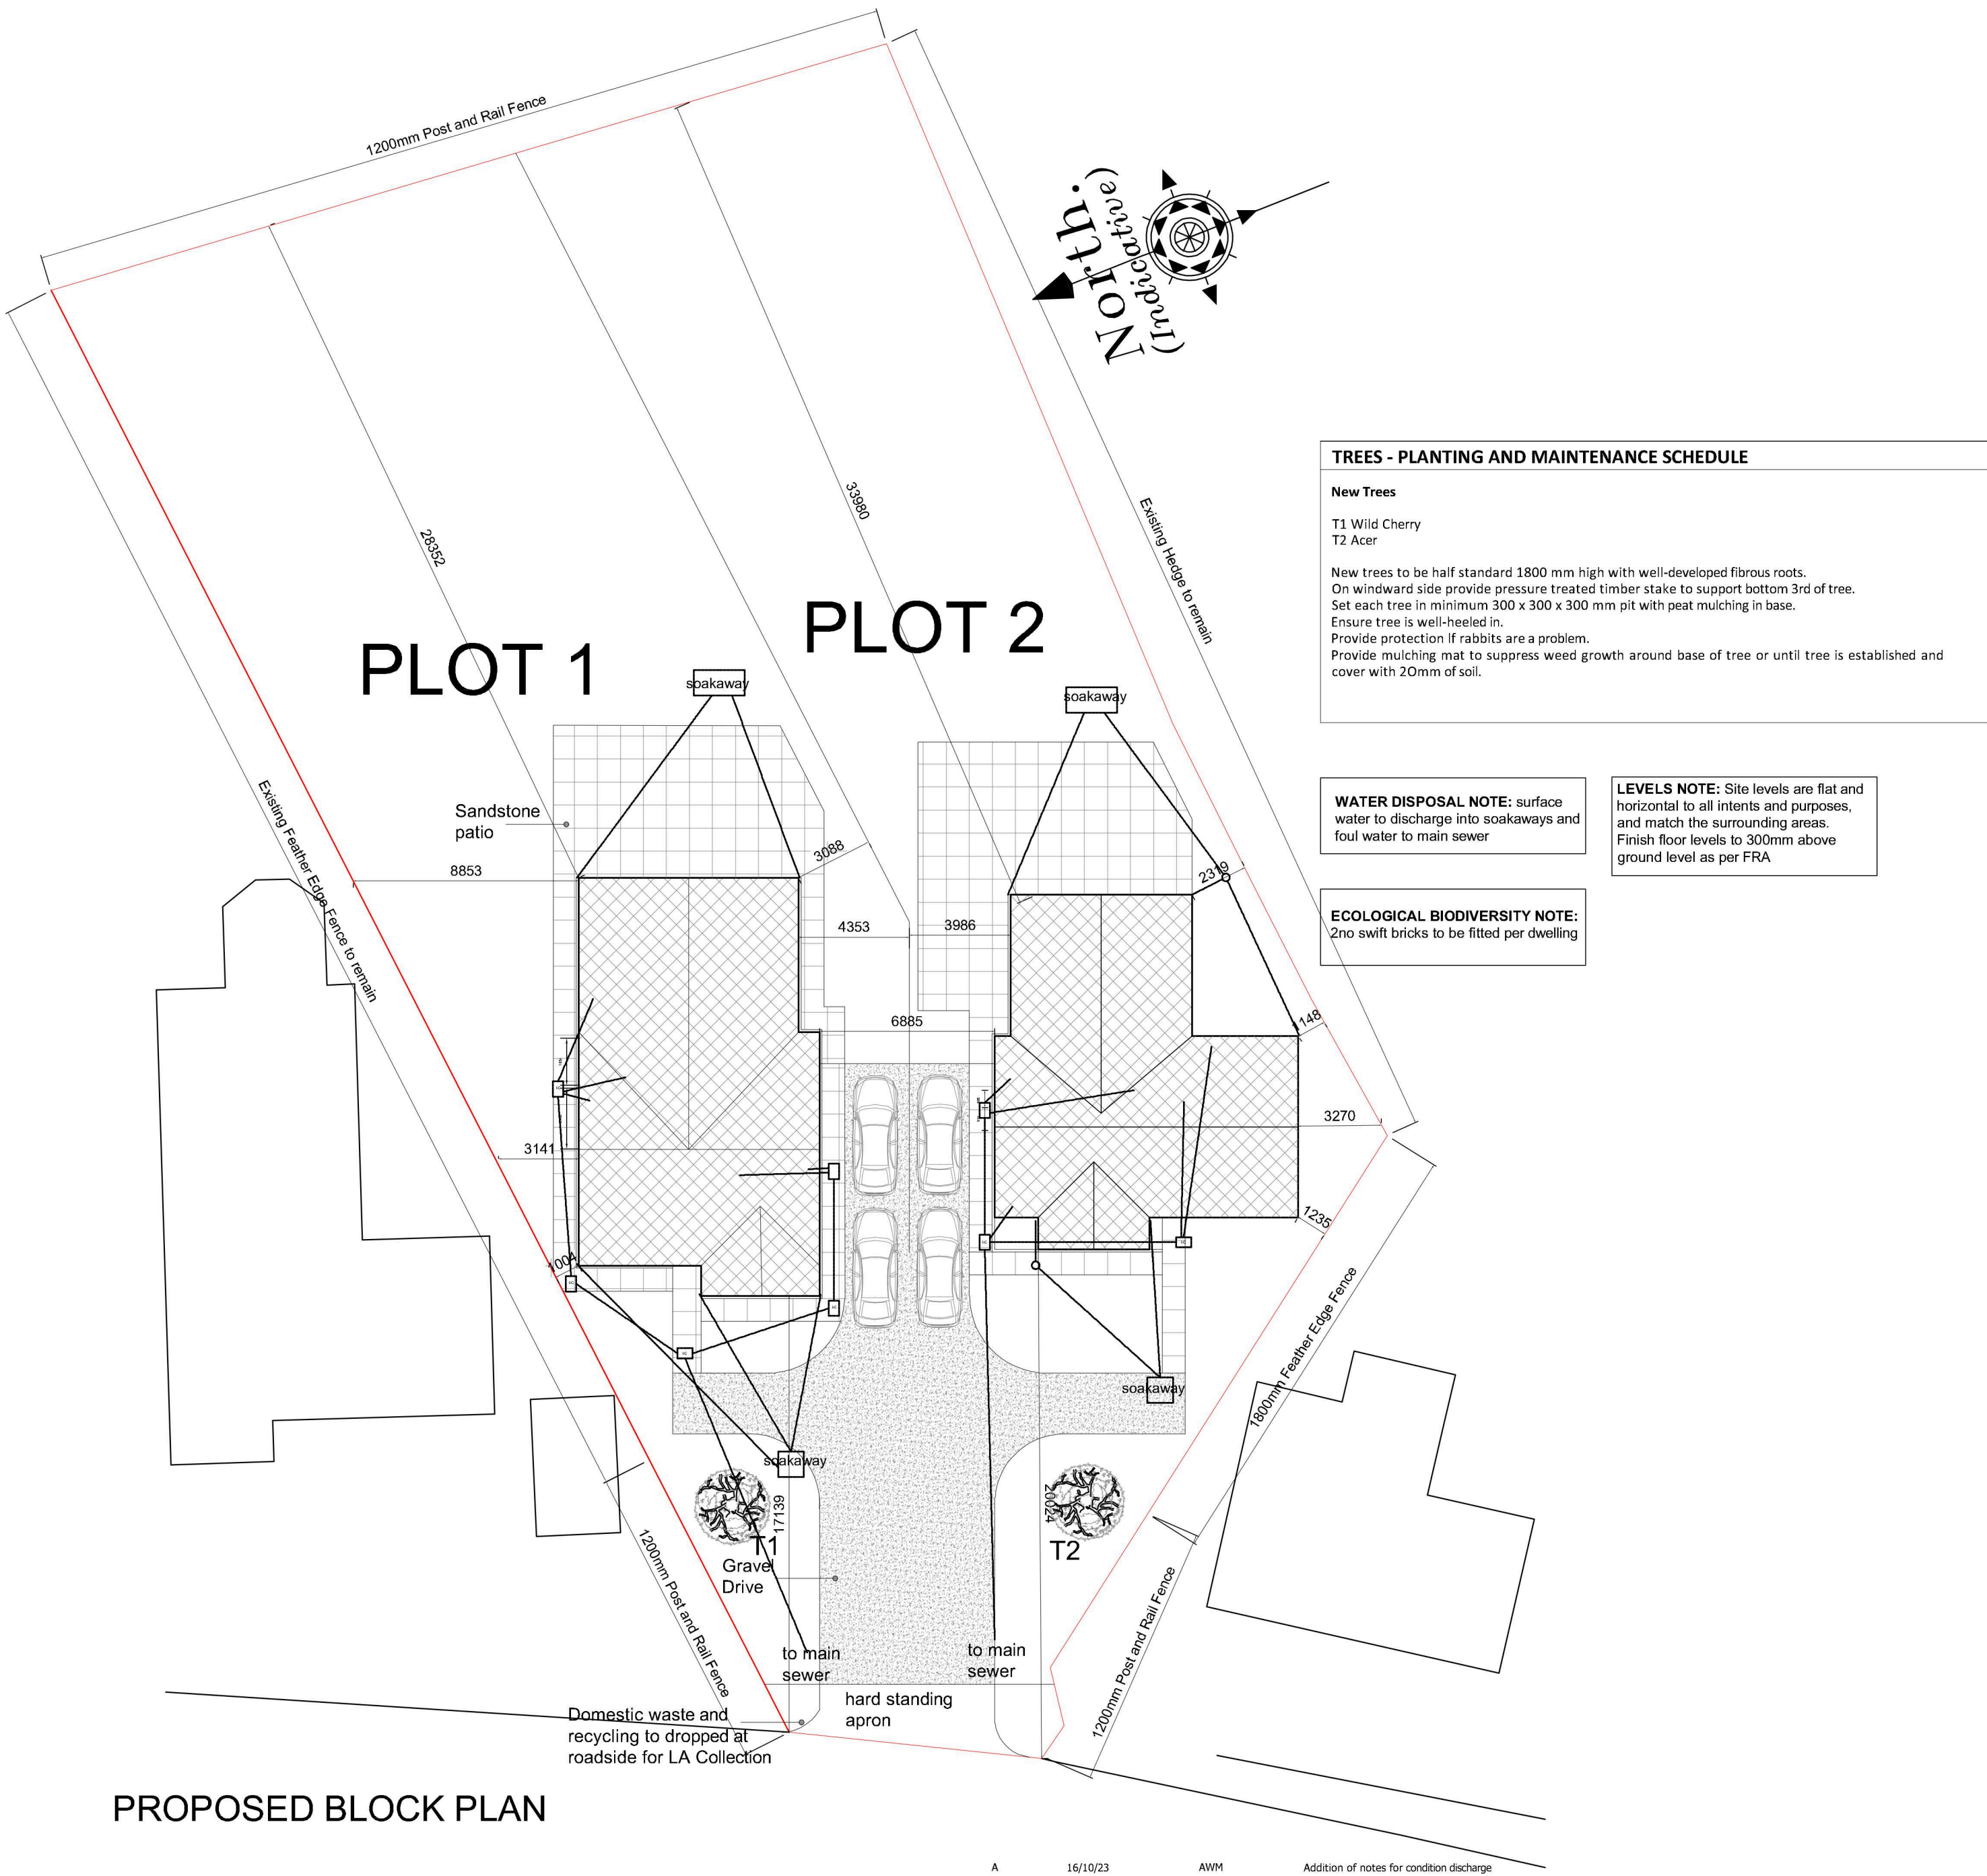

PROPOSED BLOCK PLAN