


ALL REFUSE AND RECYCLING BAGS TO BE LEFT IN THE SPOTS SHOWN ON THE DRAWING BY EACH OCCUPANT ON DAY OF COLLECTION. A PRIVATE COLLECTION COMPANY WILL COLLECT FROM THE PRIVATE ROADWAY ON THE DATE AGREED WITH THE OCCUPANTS.

~~COLLECTION POINT~~

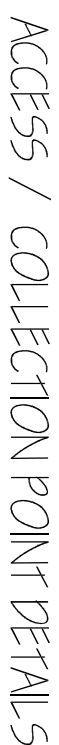

1/250

EXISTING ACCESS TO BE UPGRADED
TO LCC HIGHWAYS SPECIFICATIONS

- A - EXISTING 1.6m GLOVE BOARDED FENCE
- B - PROPOSED 1.6m GLOVE BOARDED FENCE
- C - LINCOLN WHITE POST & RAIL FENCE
- D - PROPOSED 1.0m GLOVE BOARDED FENCE
- E - GRAVEL DRIVE.
- F - STRUBBERRY AREA
- G - NATIVE SPECIES HEDGING WITH BUTTERFLY STRIP CREATION
 - HAZEL
 - Hawthorn
 - Field Maple
 - Holly
 - Blackthorn
 - Dog Rose
- H - SILVER BIRCH (BETULA PENDULA) FEATHERED - 1.5m to 1.6m WITH A TERMINAL SHOOT AND LATERAL SHOOTS
- J - WHITEBARK (SORBUS ARKA) FEATHERED - 1.5m to 1.6m WITH A TERMINAL SHOOT AND LATERAL SHOOTS
- K - FLOWERING CHERRY BLOSSOM (PRUNUS ARKA-SHIDARE) FEATHERED
- L - PRIVATE DRIVE - BLOCK PAINTING

ALL LEVELS RELATE TO METRES

All planting is to be in accordance with BS 4423:1989 and amendment No. 1 (1991). All trees to be planted with minimum 10 cm plastic mulch mat and to be staked, tied and tubed.

1/3 to 1/2 bag of peat free tree and shrub planting compost to be incorporated into backfill for each tree hole.

All trees, shrubs and bushes shall be maintained by the owner or owners of the land on which they are situated for a period of five years beginning with the date of completion of the scheme and during that period all losses shall be made good as and when necessary.

G. R. MERCHANT
P.E.
I. ENG AMICE FIMD
**ARCHITECTURAL, STRUCTURAL
AND LAND DRAINAGE
CONSULTANTS**
Unit 4, Wrights Mews
12A Park Road, Holbeach,
Spalding, Lincs. PE12 7EE
Tel 01406 490800
Fax 01406 490800
E-Mail: G. R. Merchant @ Merchant, F9.
Co., UK

AS STATED

DO NOT SCALE FROM THIS DRAWING

DO NOT SCALE FROM THIS DRAWING