



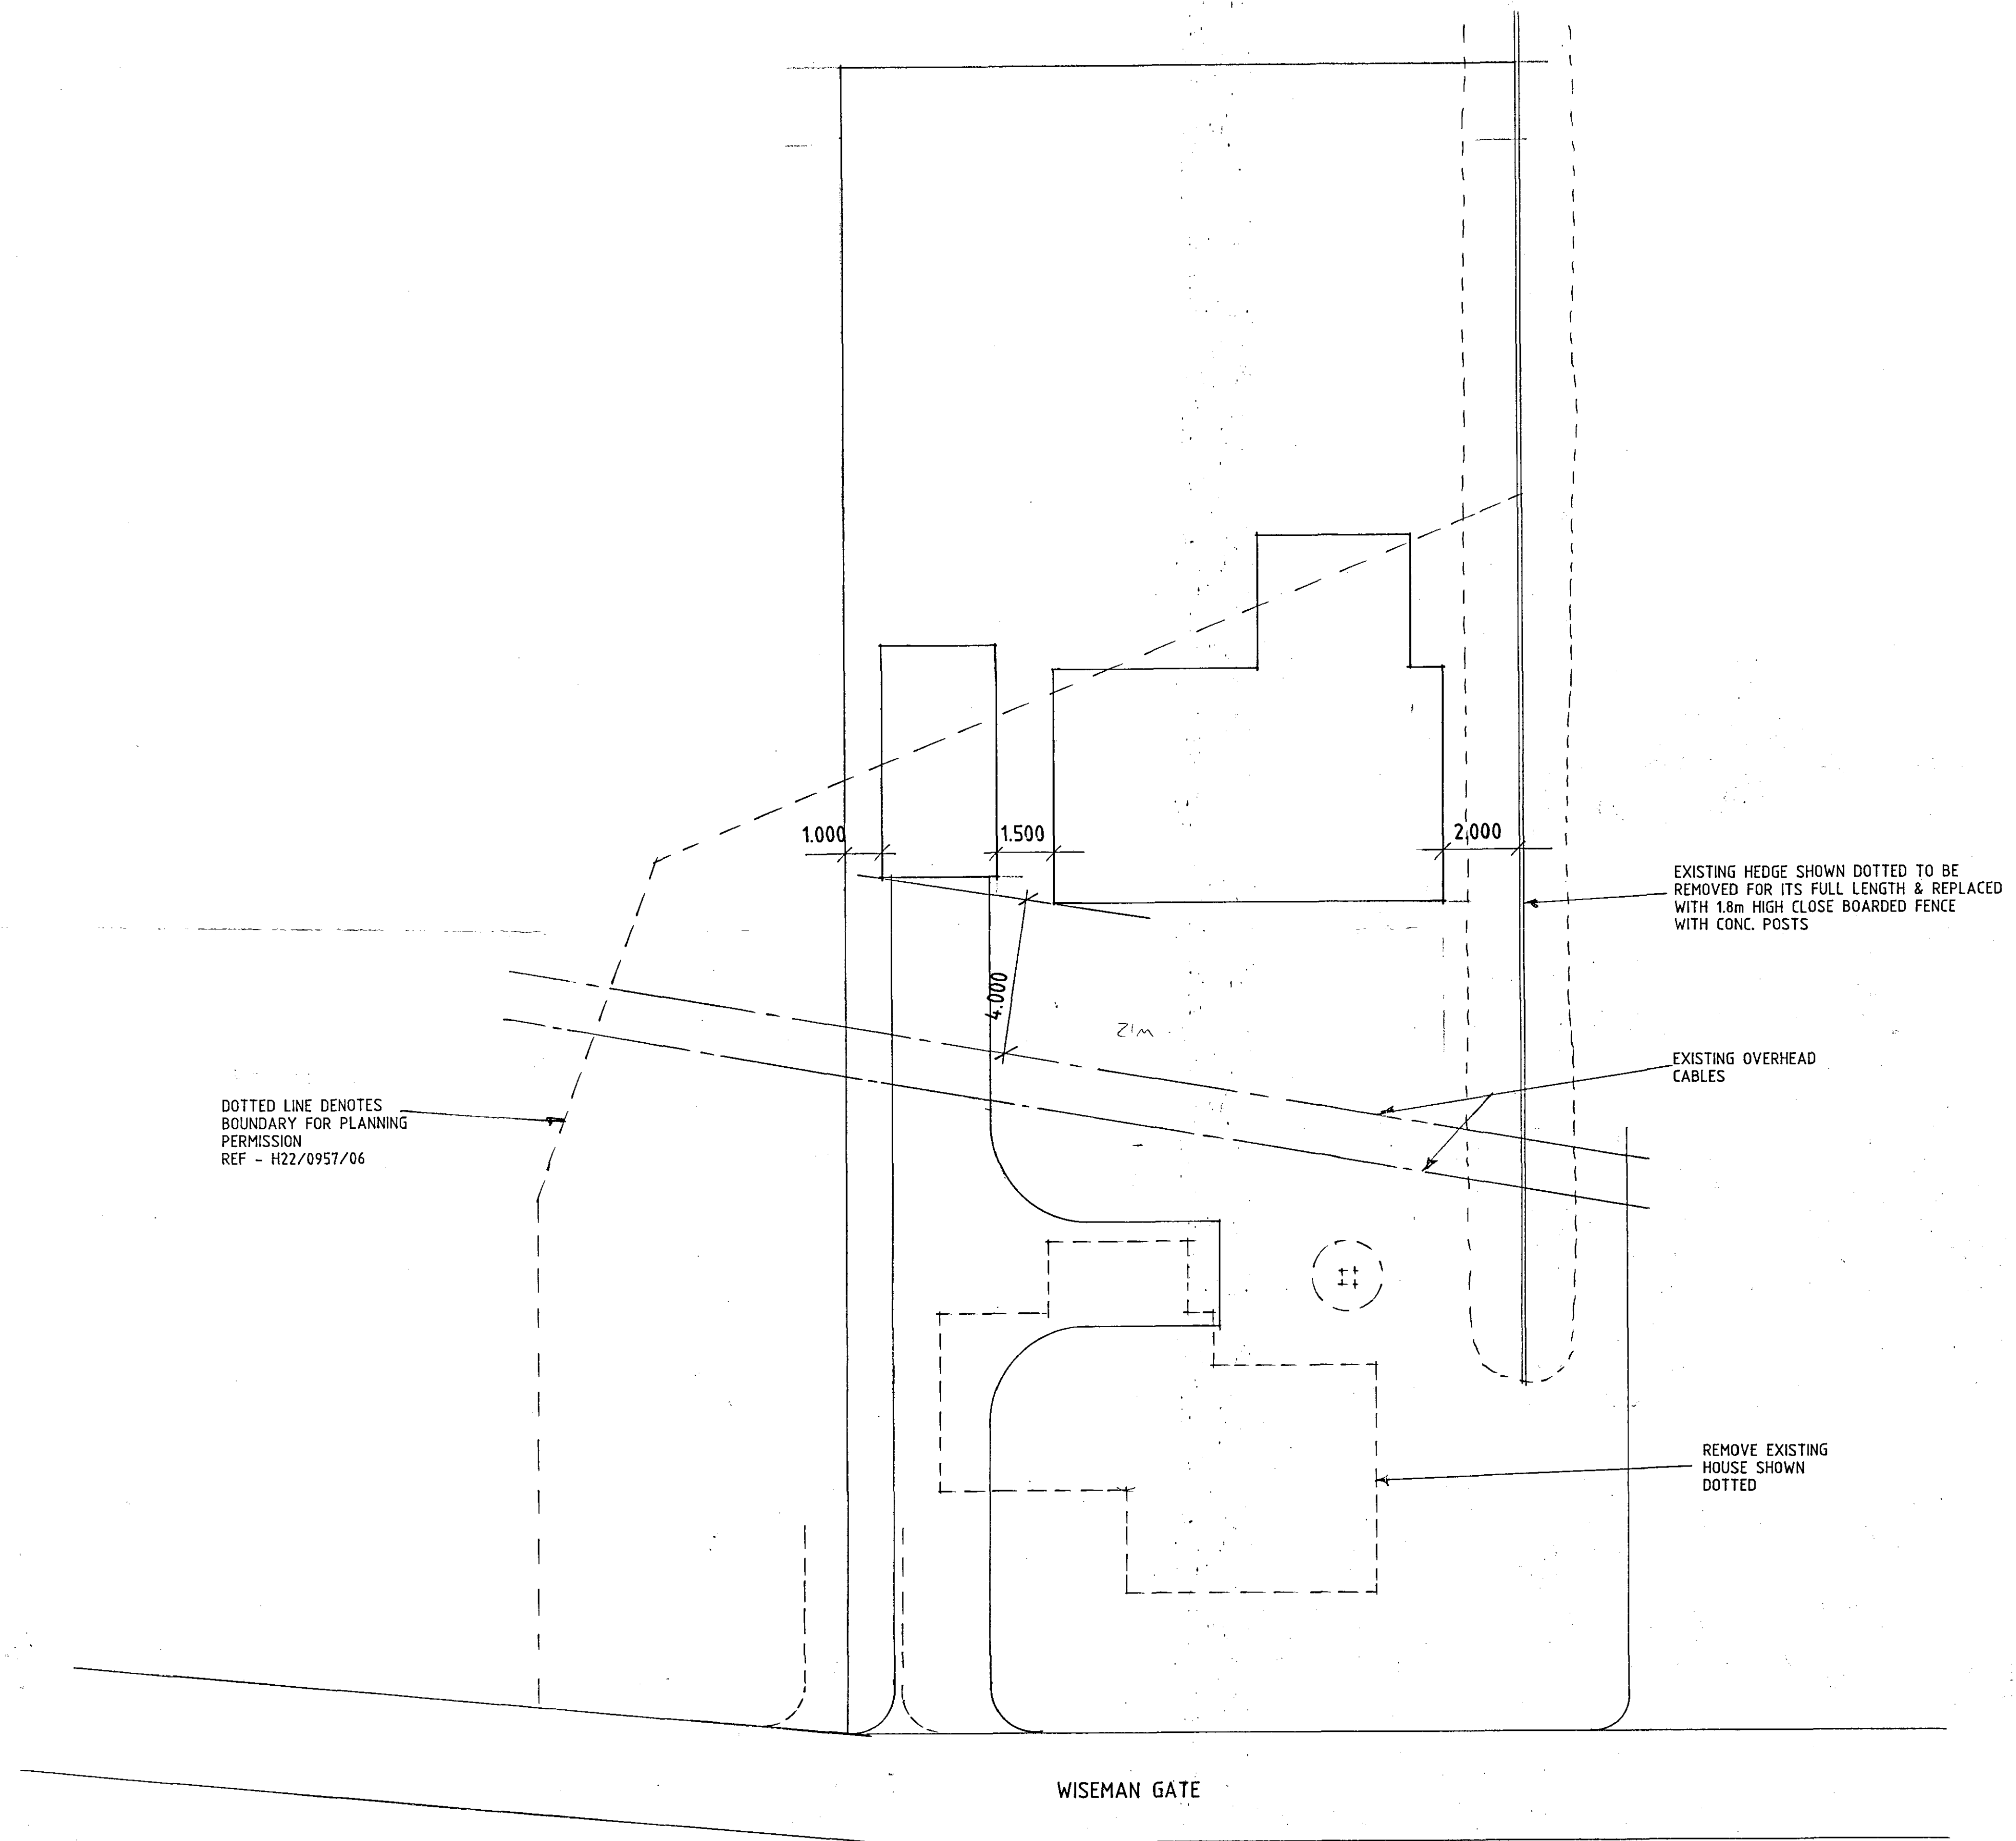

SITE PLAN

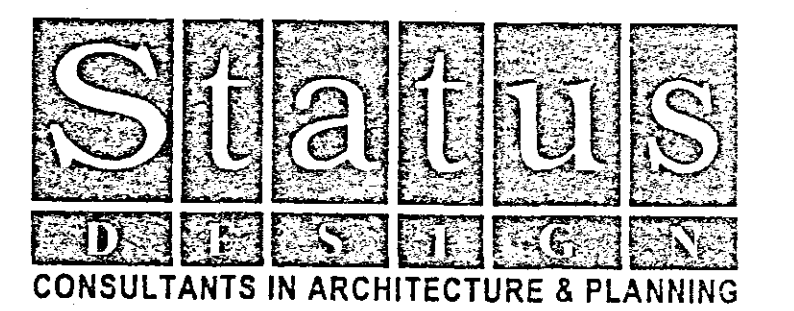

PROPOSED REPLACEMENT
HOUSE AT BEAKON COTTAGE,
WISEMANS GATE, WESTON
FOR

SLATOR BROS [FARMS]
LTD

SITE PLAN

1:100

SD06-029/12

OCT-08

B.GILHAM.

