
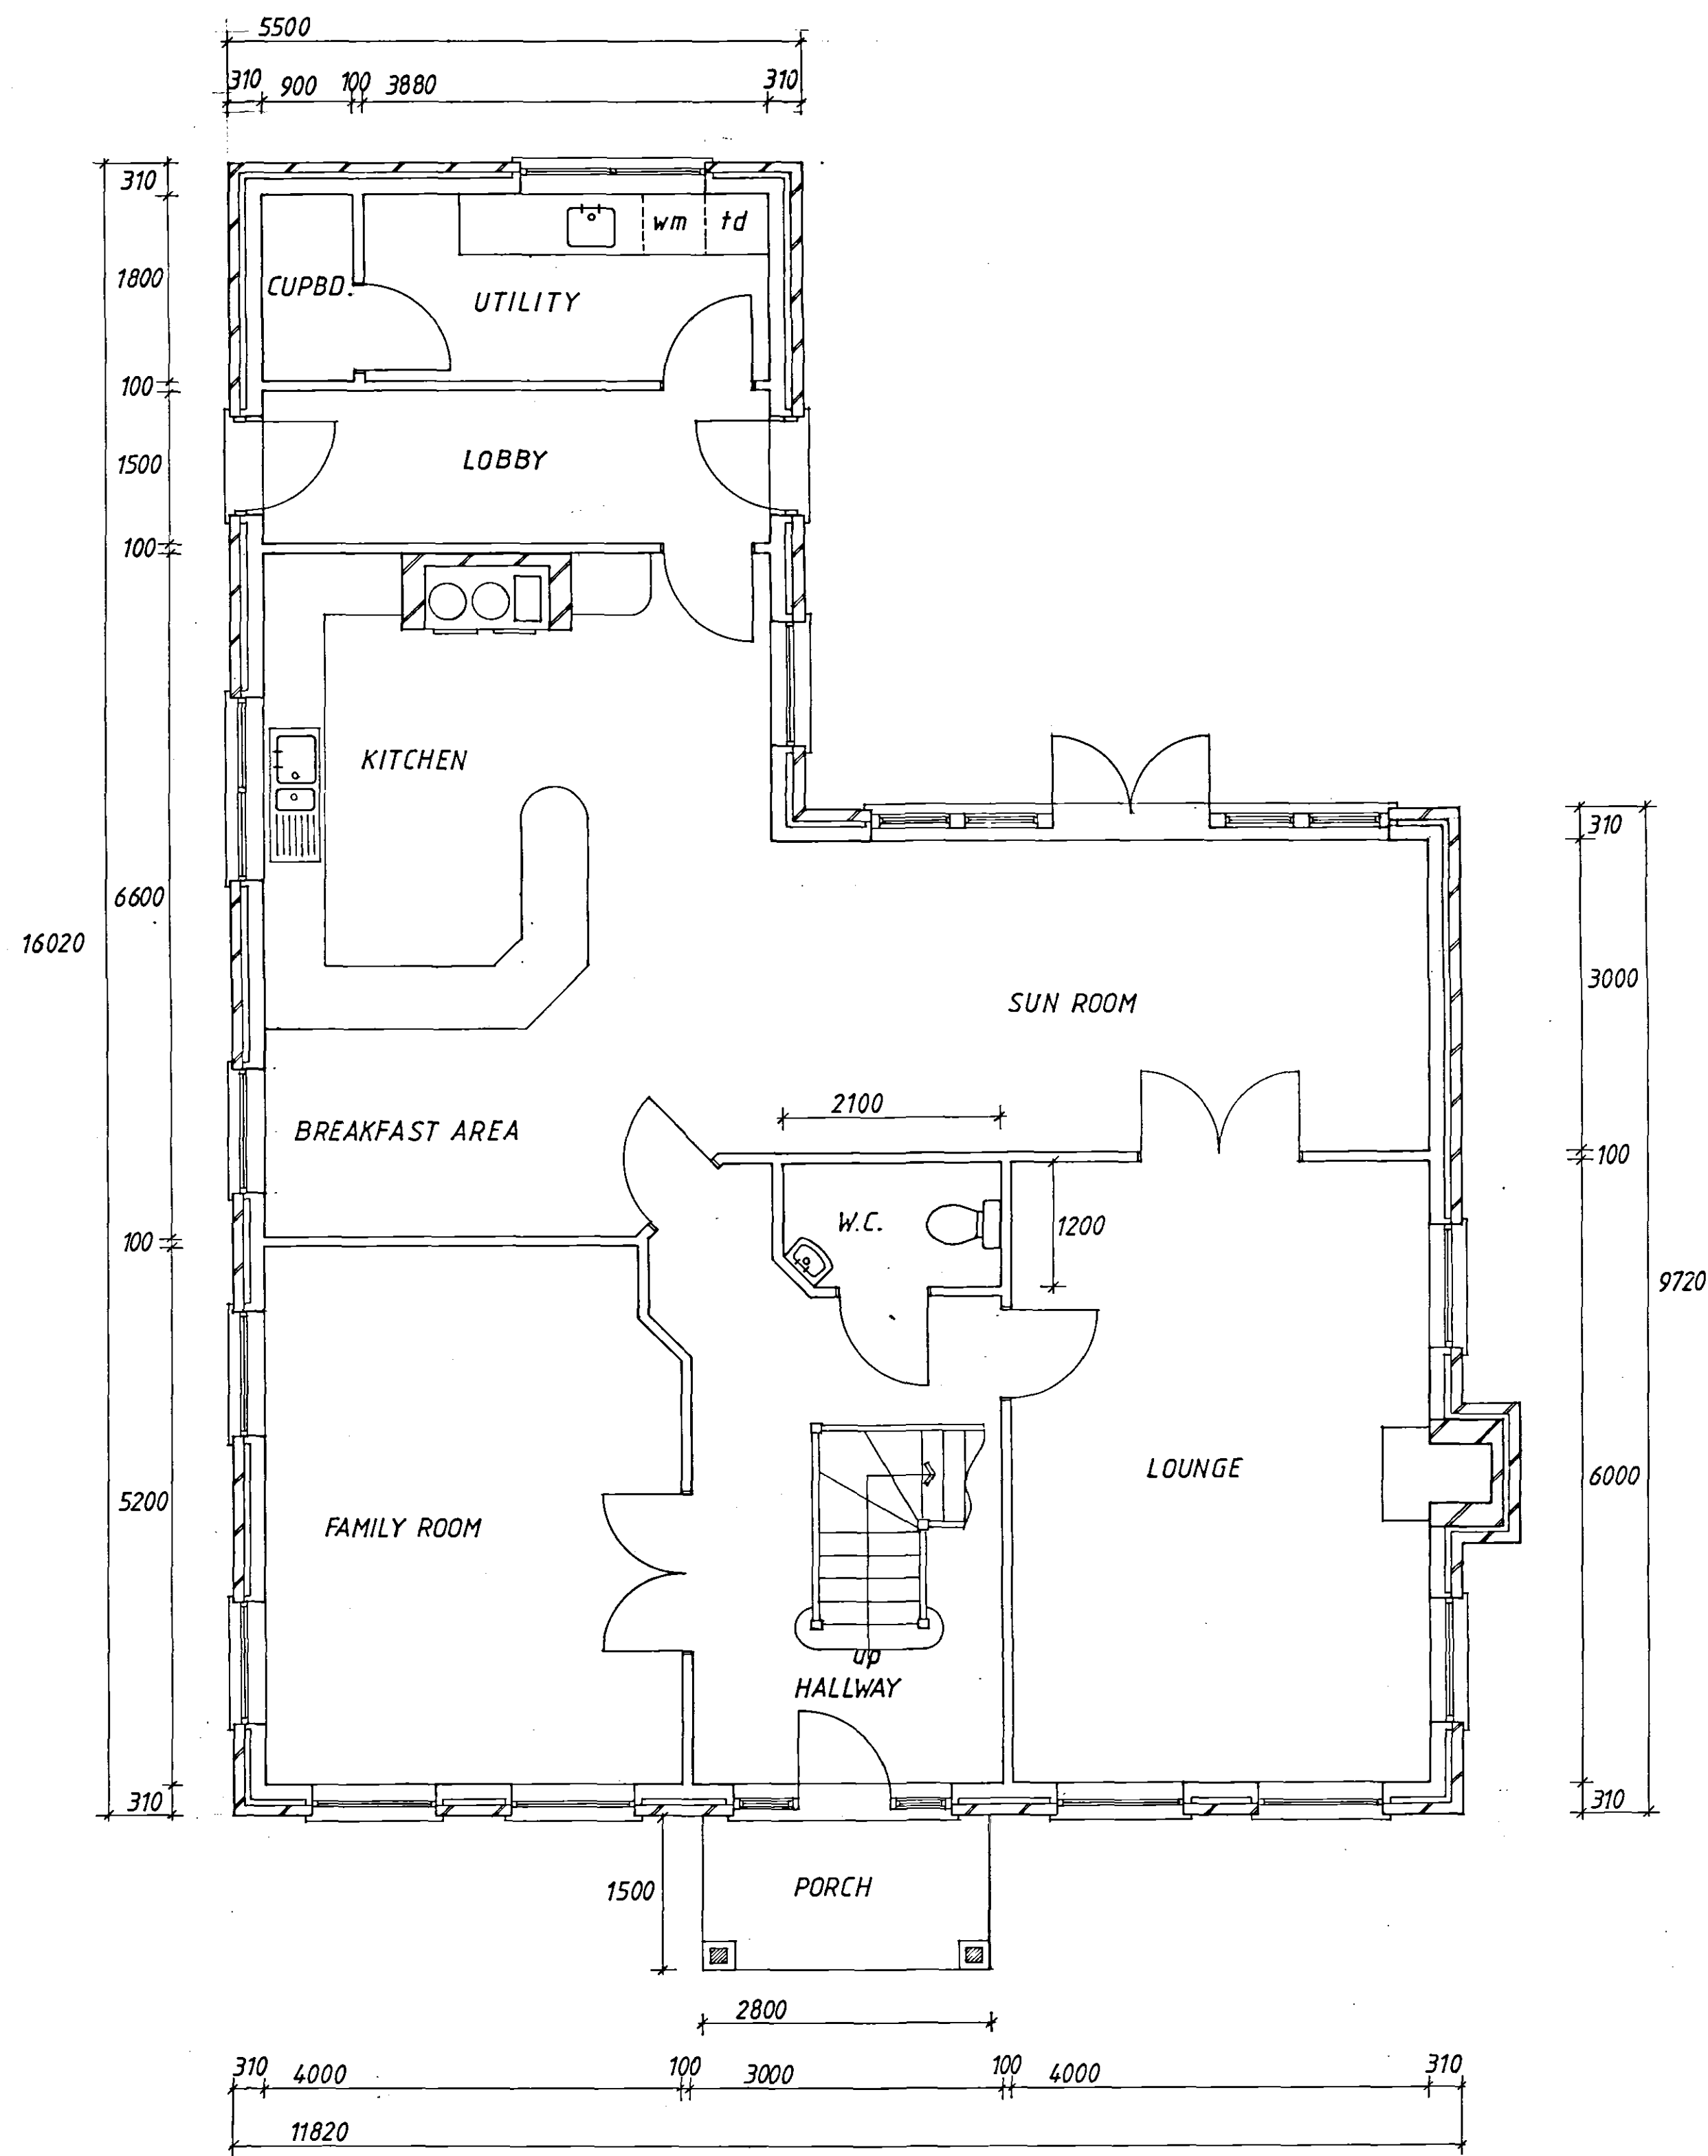


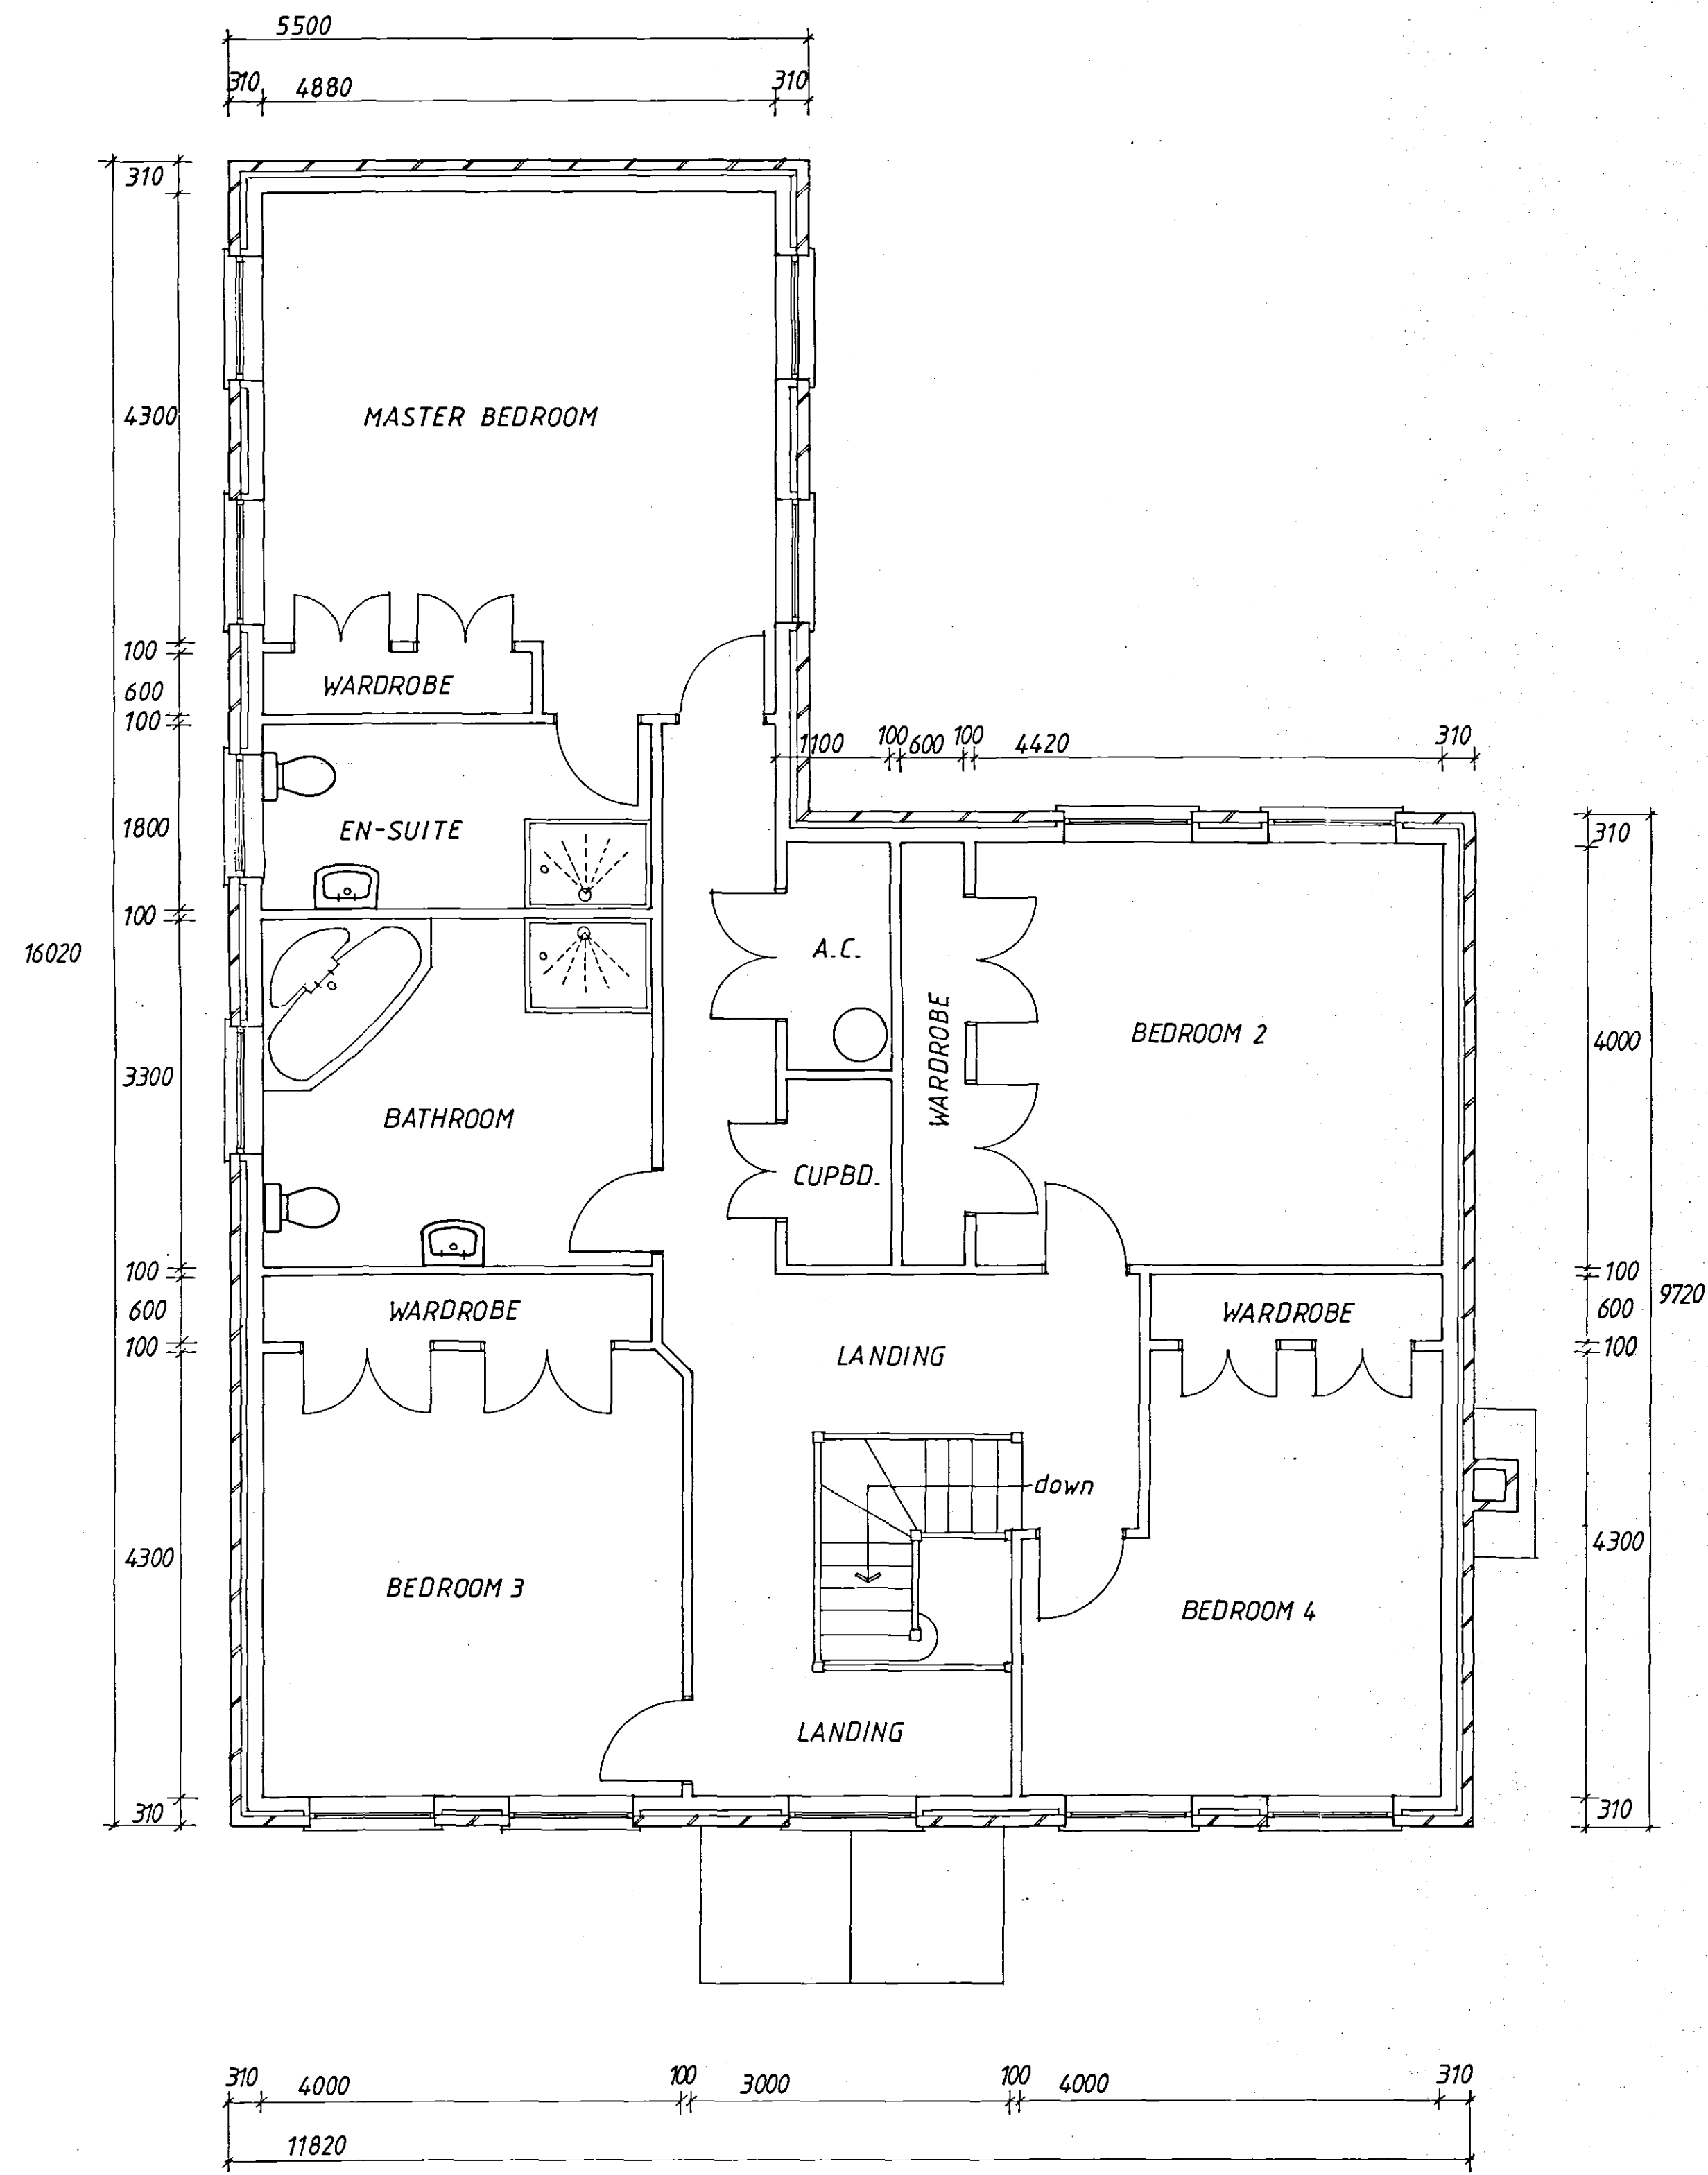

Planning & Development
20 JUL 2007
Ref: 0977107

English Brothers
TIMBER FRAME SPECIALISTS
Salts Road, Walton Highway, Wisbech, Cambridgeshire. PE14 7DU
Tel: 01945 587500 Fax: 01945 582576
customerservices@englishbrothers.co.uk

project
**PROPOSED FOUR BEDROOM HOUSE,
DOUBLE GARAGE & OFFICE
AT: WOAD FARM,
BROADGATE,
WESTON,
Lincs.**

client
MR & MRS C. DRING

job no. **B442** drawing no. **442/A**

date **JUNE 2007** drawn **S. J. B.**

scales
1: 50

revision	
revision	
revision	
revision	
revision	

© English Brothers Ltd.
"No reproduction or publication of this drawing may be made and no article may be
manufactured or assembled in accordance with this drawing without prior written consent.
Rights reserved under the Copyright Act 1956 as amended by The Design Copyright Act 1988.
The general contractor is to check all dimensions on site and report discrepancies to English
Brothers Ltd. Do not scale from this drawing."