

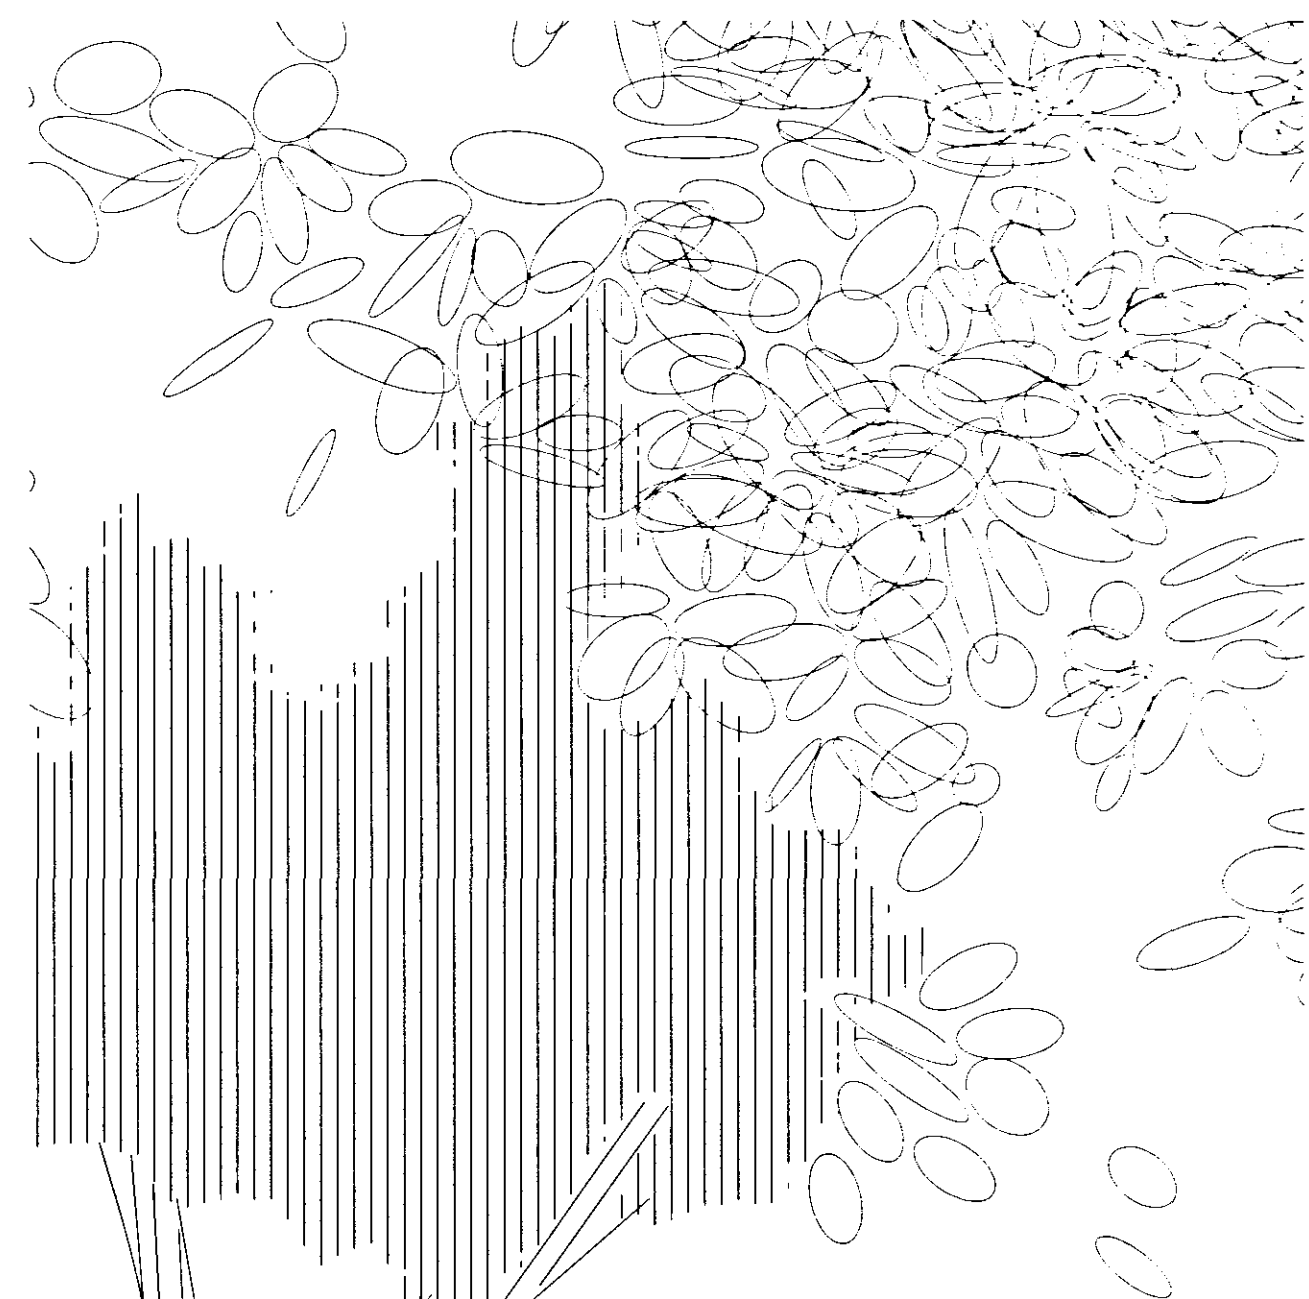


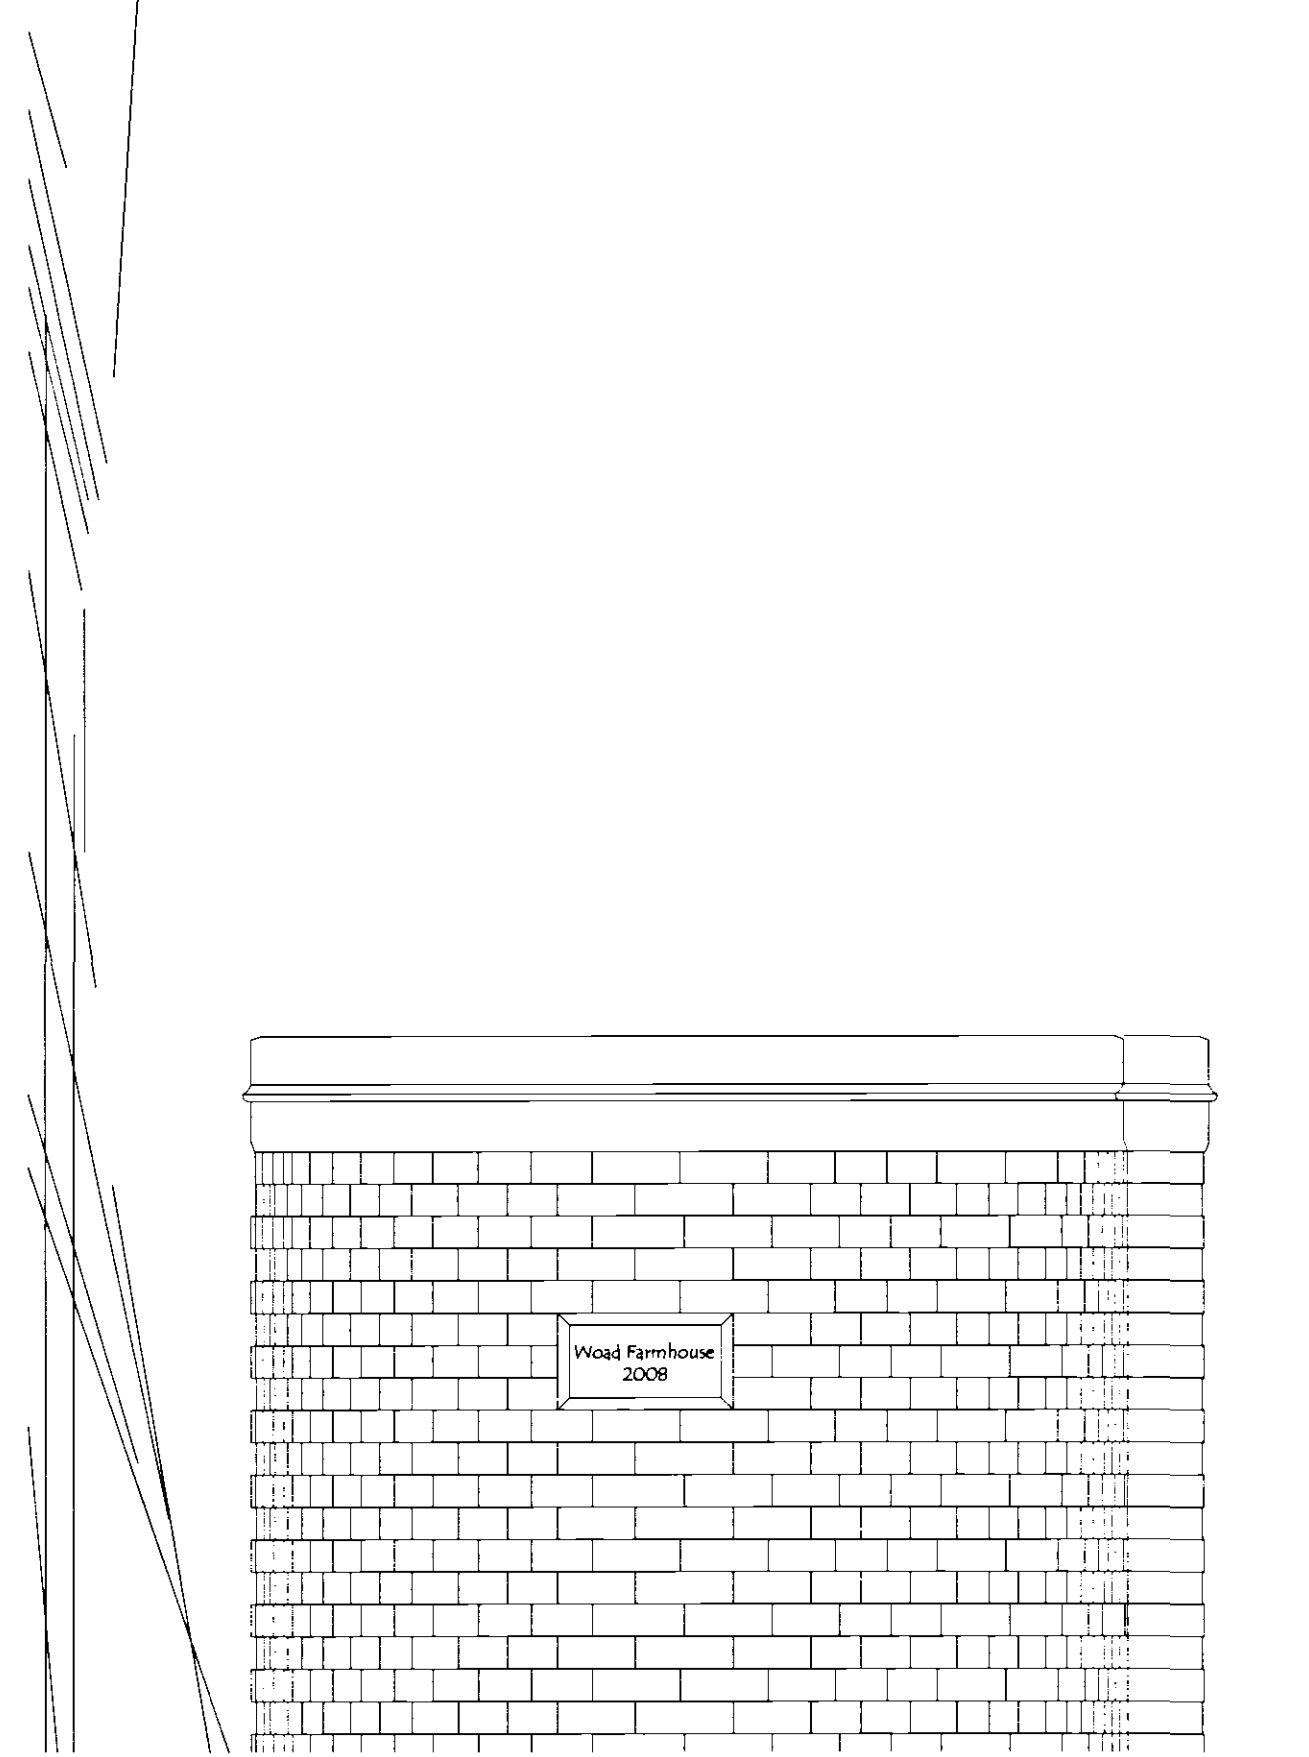

Entrance detail

Block Plan 1:100

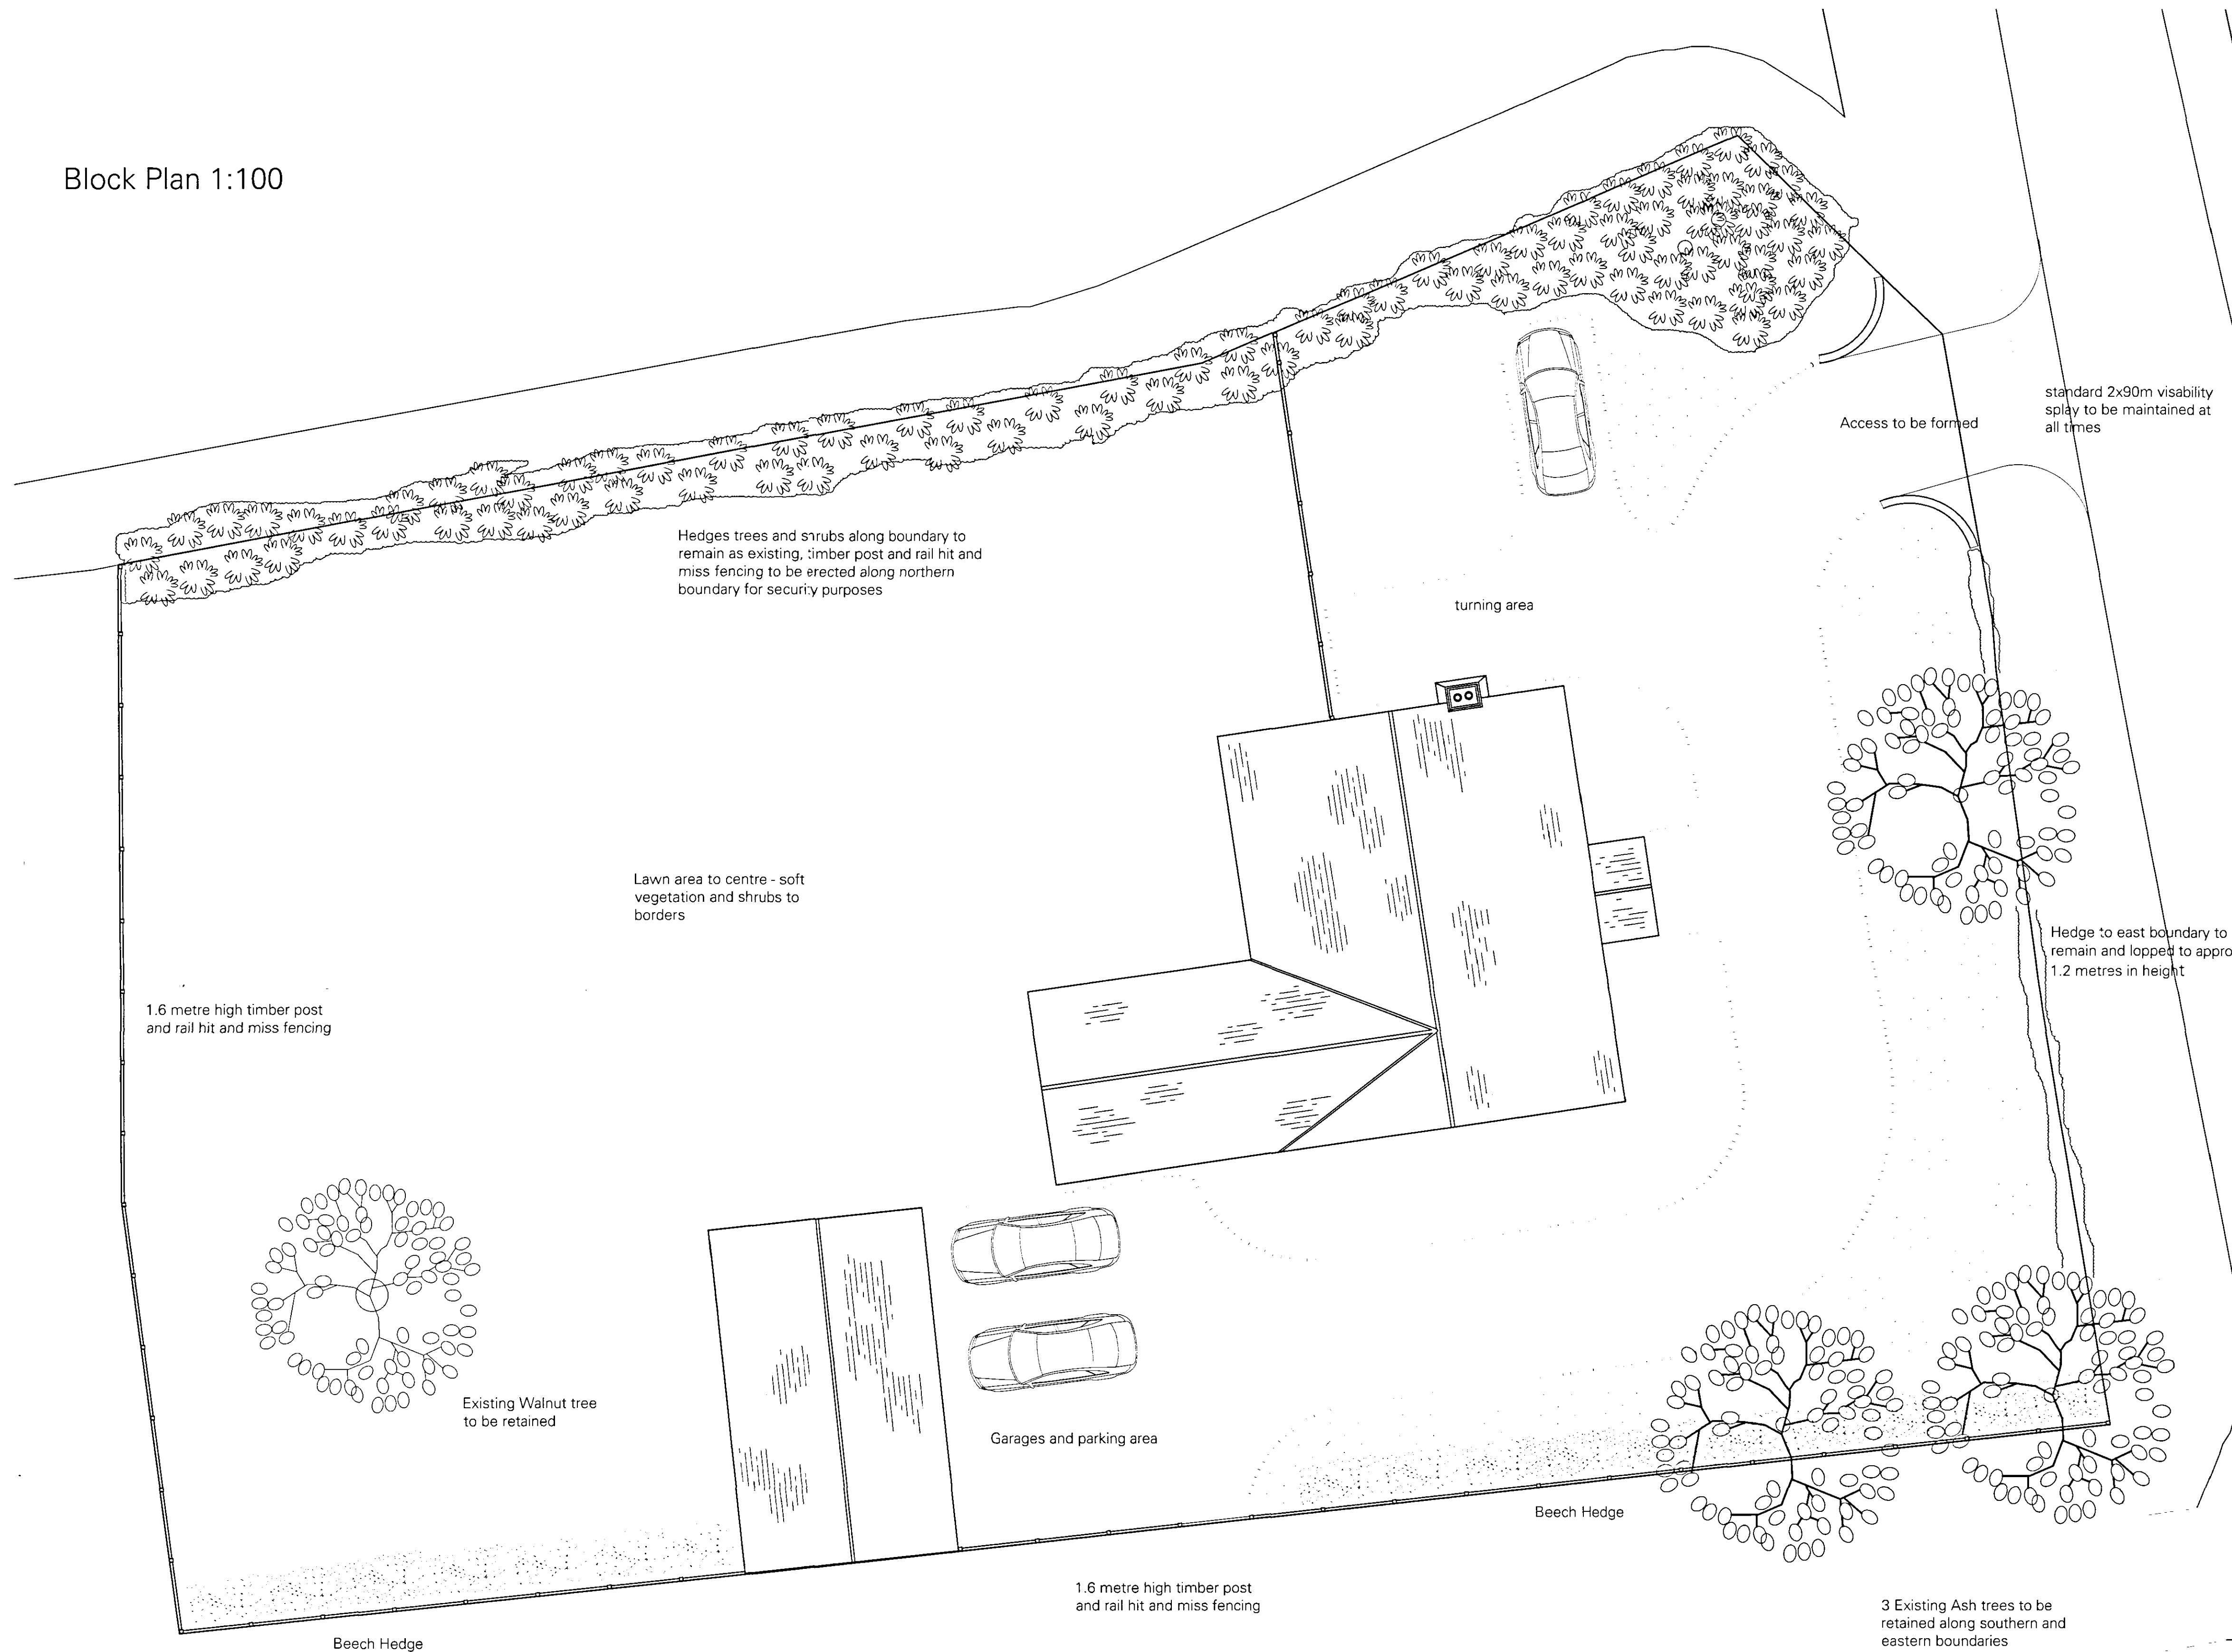

545C  
Planning & Development  
20 JUL 2007  
Ref: 0977/07

**ENGLISH BROTHERS**  
**TIMBER FRAME SPECIALISTS**  
Salts Road, Walton Highway, Wisbech, Cambridgeshire, PE14 7DU  
Tel: 01945 587500 Fax: 01945 582576  
customerservices@englishbrothers.co.uk

Project  
Block Plan  
Woad farmhouse, Weston, Lincs

|         |            |             |       |
|---------|------------|-------------|-------|
| job no. | B442       | Drawing no. | 442/5 |
| date    | 18.06.2007 | Drawn by    | KEM   |

scales  
1:100

© English Brothers Ltd  
\*No reproduction or publication of this drawing may be made and no article may be manufactured or assembled in accordance with this drawing without prior consent. Rights reserved under the Copyright Act 1956 as amended by The Design Copyright Act 1988.  
The general contractor is to check all dimensions on site and report discrepancies to English Brothers Ltd.  
**DO NOT SCALE FROM THIS DRAWING**