
(C)2003 WALDECK ASSOCIATES


NOTES

1. DO NOT SCALE THIS DRAWING.
2. ALL DIMENSIONS ARE IN MILLIMETERS UNLESS STATED OTHERWISE.
3. THIS DRAWING IS TO BE READ IN CONJUNCTION WITH ALL OTHER RELEVANT DRAWINGS.
4. ALL PROPRIETARY ITEMS ARE TO BE INSTALLED IN STRICT COMPLIANCE WITH THE MANUFACTURES INSTRUCTIONS AND RECOMMENDATIONS.

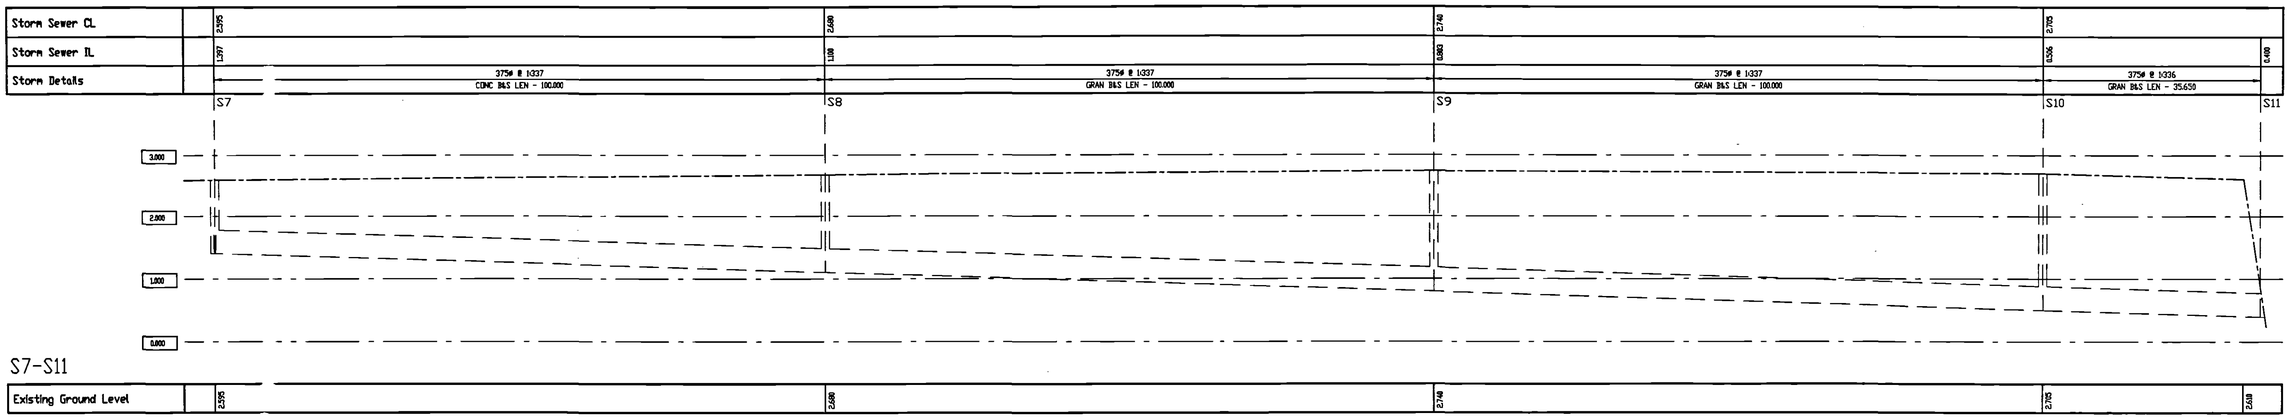

S7-S11

Existing Ground Level	2.595	2.680	2.740	2.705	2.618

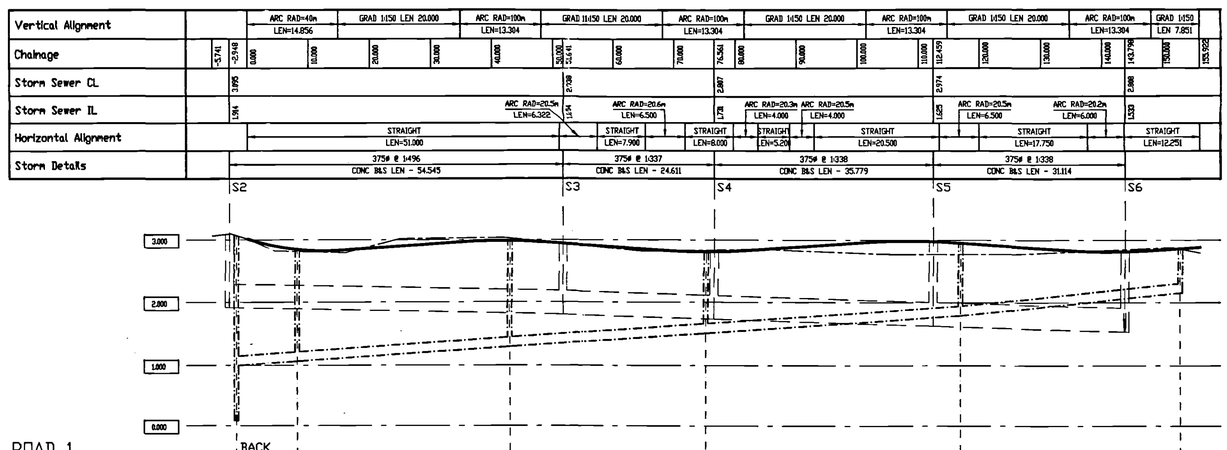


ROAD 1

Existing Ground Level	3.862	3.897	3.899	3.899	3.887	3.787	3.817			3.833			3.863			3.849			3.764			3.766					3.877	3.787	
Finished Road Level			3.899		3.859	3.827		3.944		3.983	3.941		3.827		3.885	3.827		3.941	3.983		3.941			3.827		3.885	3.827		3.888
Foul Sewer CL			3.850		3.859					3.982					3.885							3.946							3.859
Foul Sewer IL	0.000	0.000	0.098	3.850	1.865					1.297					1.582							1.796							2.359
Foul Details			150ø @ 1:150 GRAN B&S LEN = 10.036		150ø @ 1:150 GRAN B&S LEN = 34.732					150ø @ 1:150 GRAN B&S LEN = 32.189					150ø @ 1:150 CONC B&S LEN = 41.738							150ø @ 1:100 CONC B&S LEN = 35.982						

EXMHF6 BACK DROP

F5 F4 F3 F2 F1

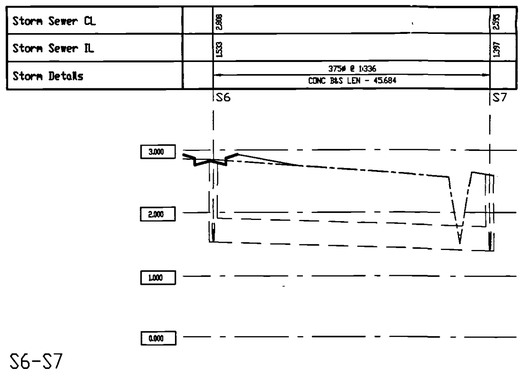

S6-S7

Existing Ground Level	2.844	2.568	2.551	2.448	2.395

RECEIVED
- 1 AUG 2003
Planning
- 7 AUG 2003
Ref
APPROVED

Rev.	Amendments	Rev'd By	Date

Client
CB DESIGN GROUP

Project
PROPOSED DEVELOPMENT, BROADGATE, WESTON HILLS, SPALDING

Title
PROPOSED LONG SECTIONS

Job No **33376**

Drawing No **33376/A1/06**

Status **PRELIMINARY**

Scale VERTICAL=1:50 HORIZONTAL=1:500

Date **JUL 03**

Project Engineer **PW**

Drawn By

Checked By

Waldeck Associates
Consulting Civil & Structural Engineers
Kesteven Business Centre,
2 Kesteven Street,
Sleaford,
Lincolnshire,
NG34 7DT
Tel: 01529 415909
Fax: 01529 414844
E-mail: eng@waldecka.freeserve.co.uk