
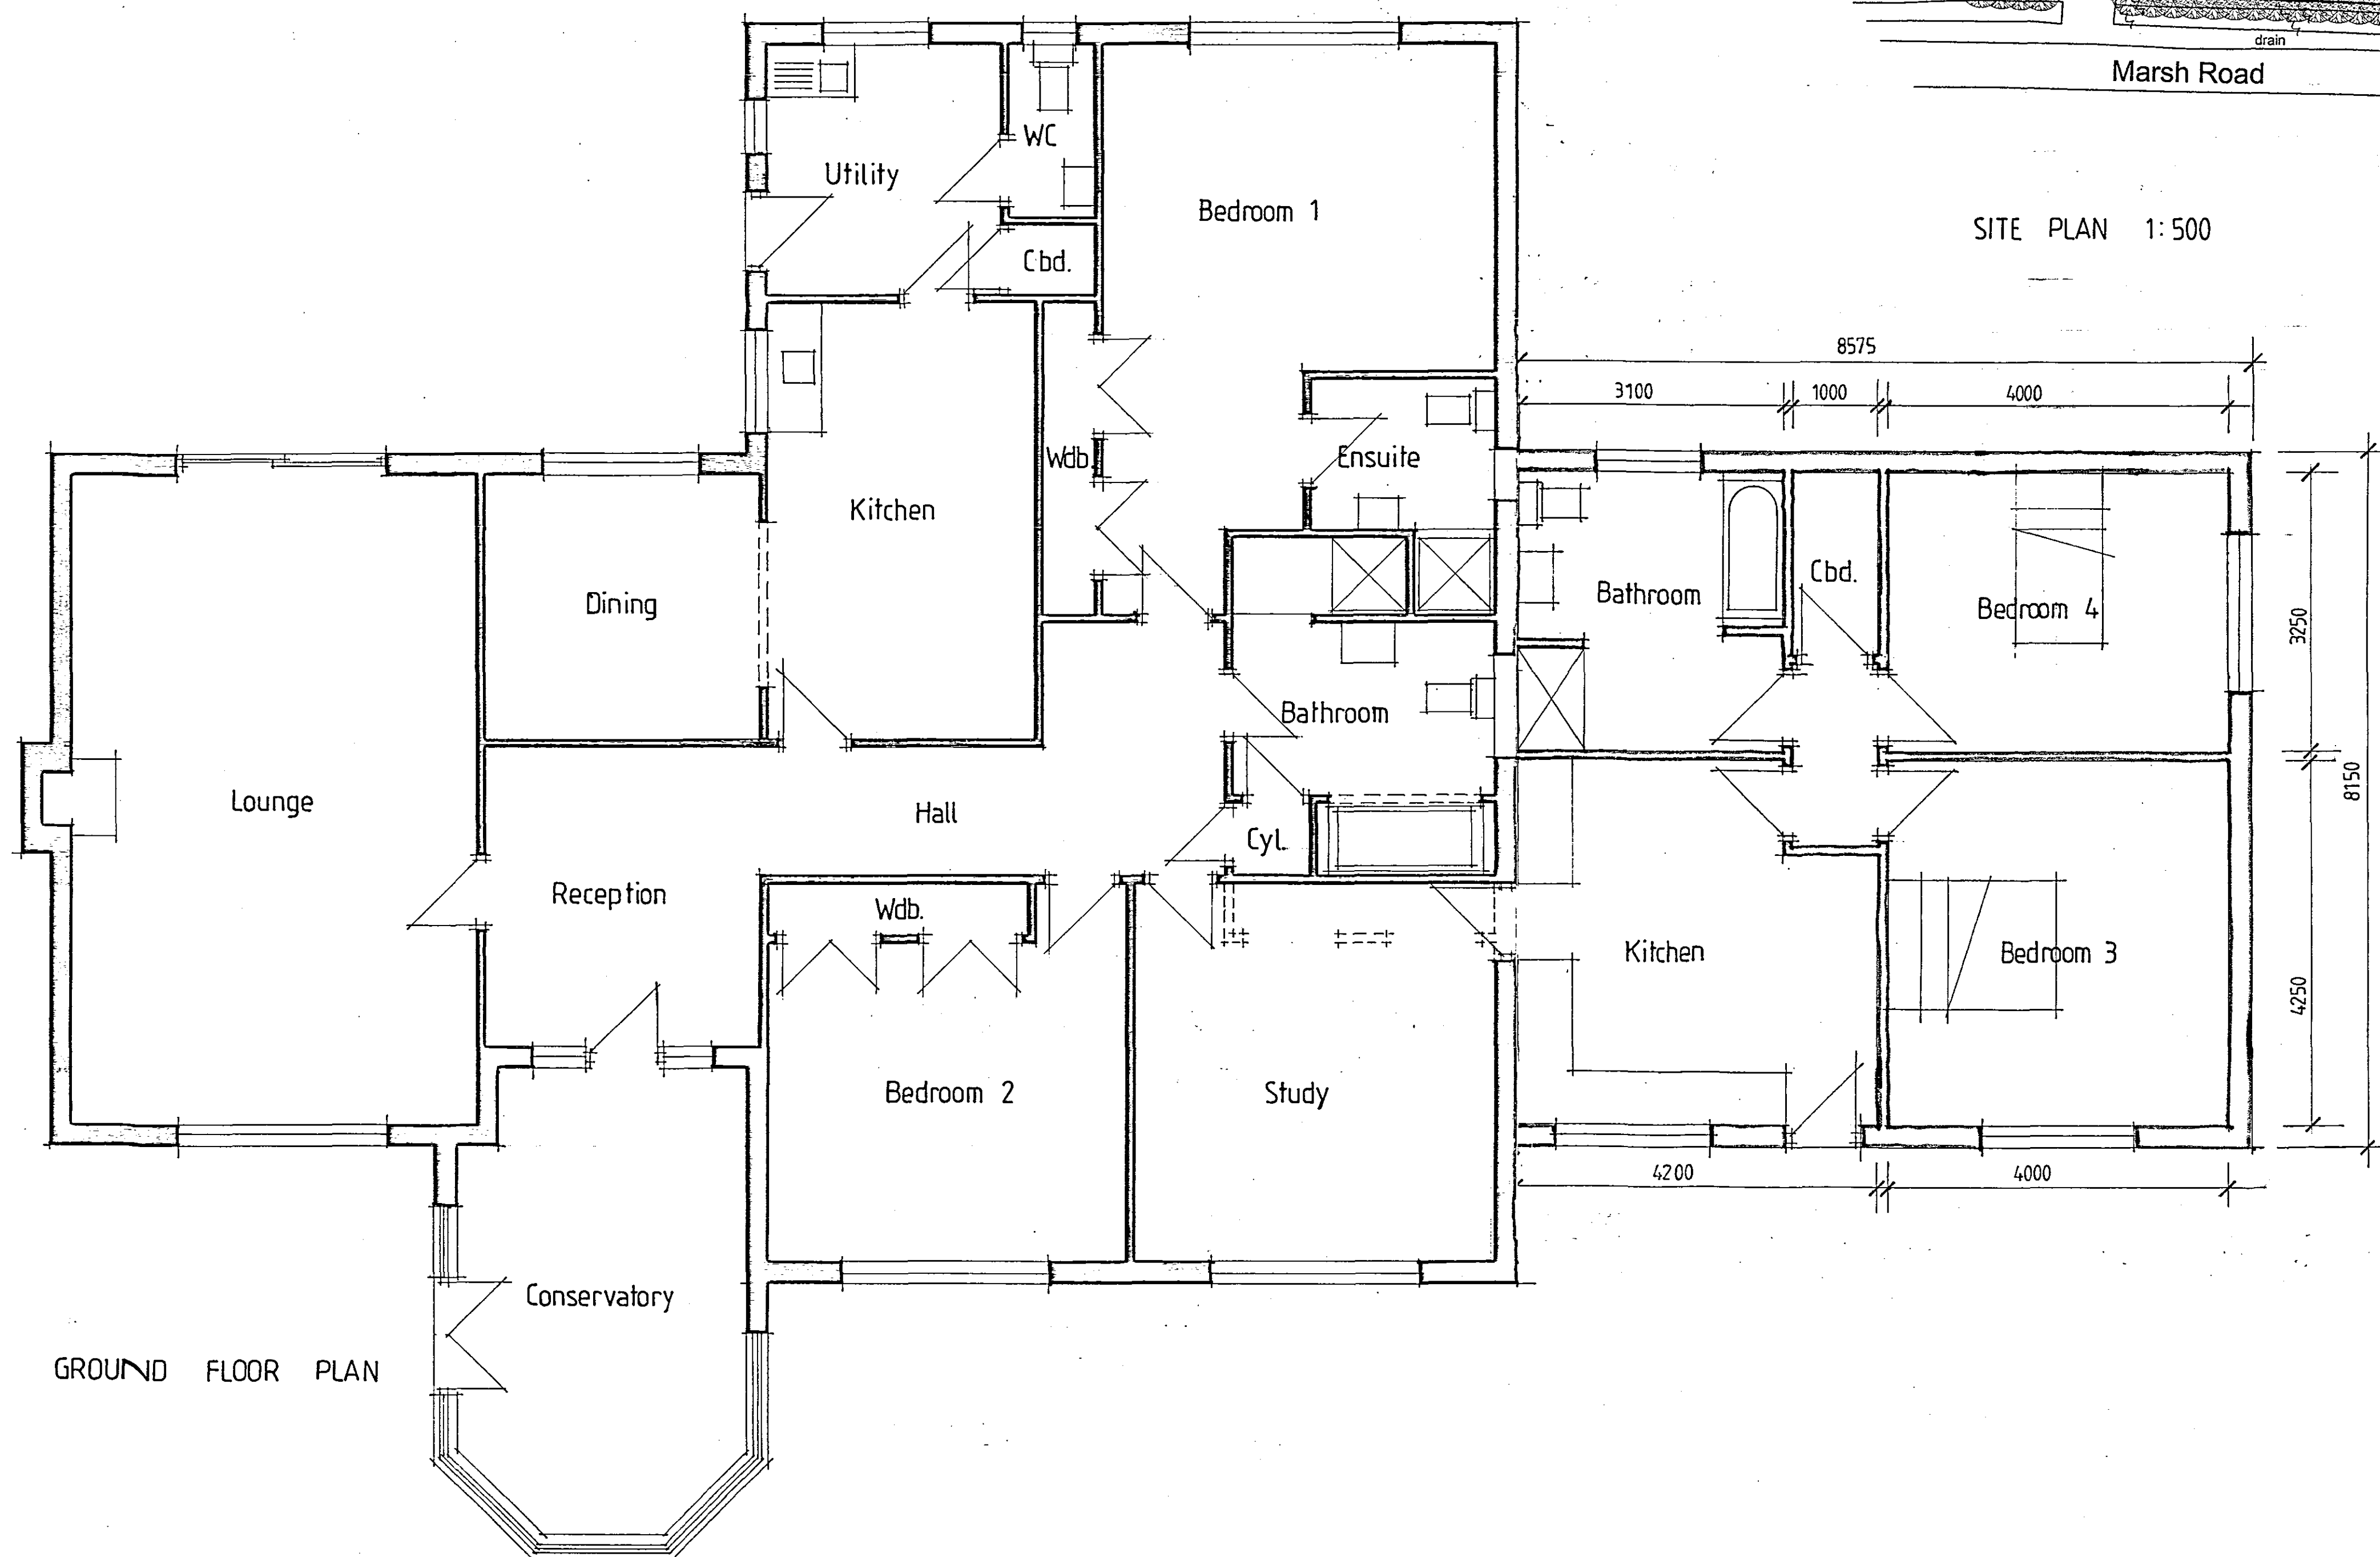
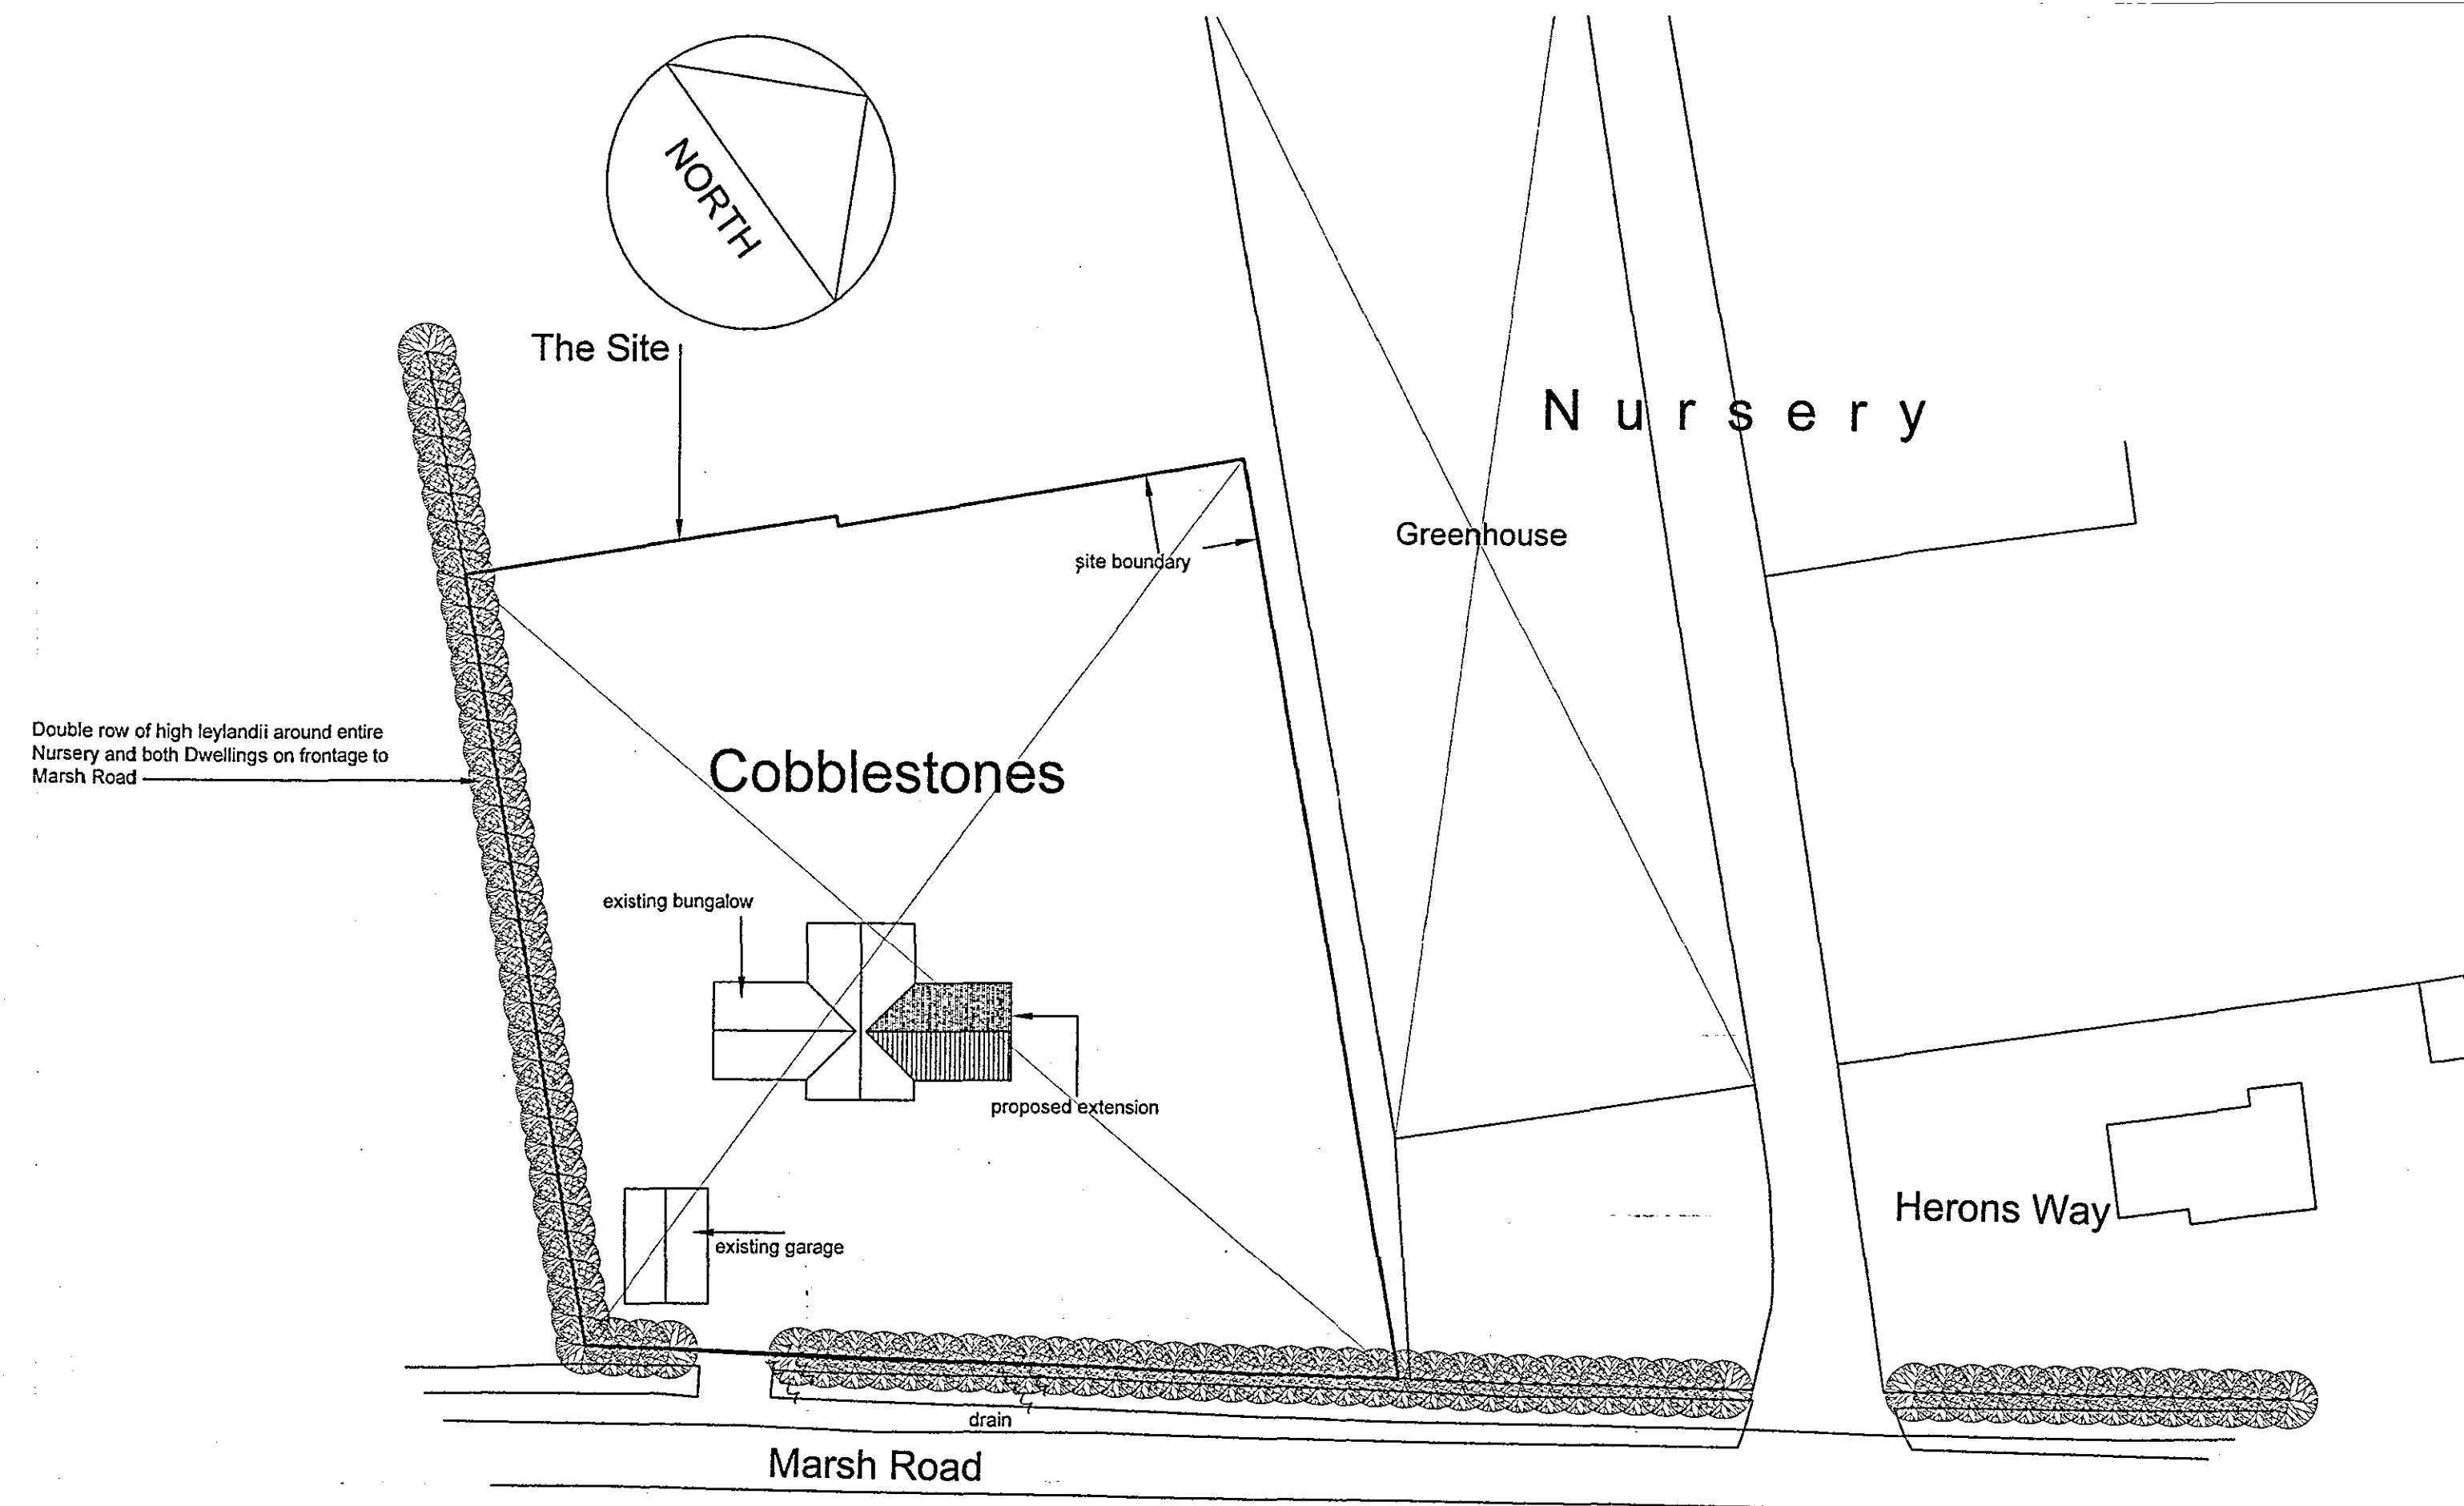


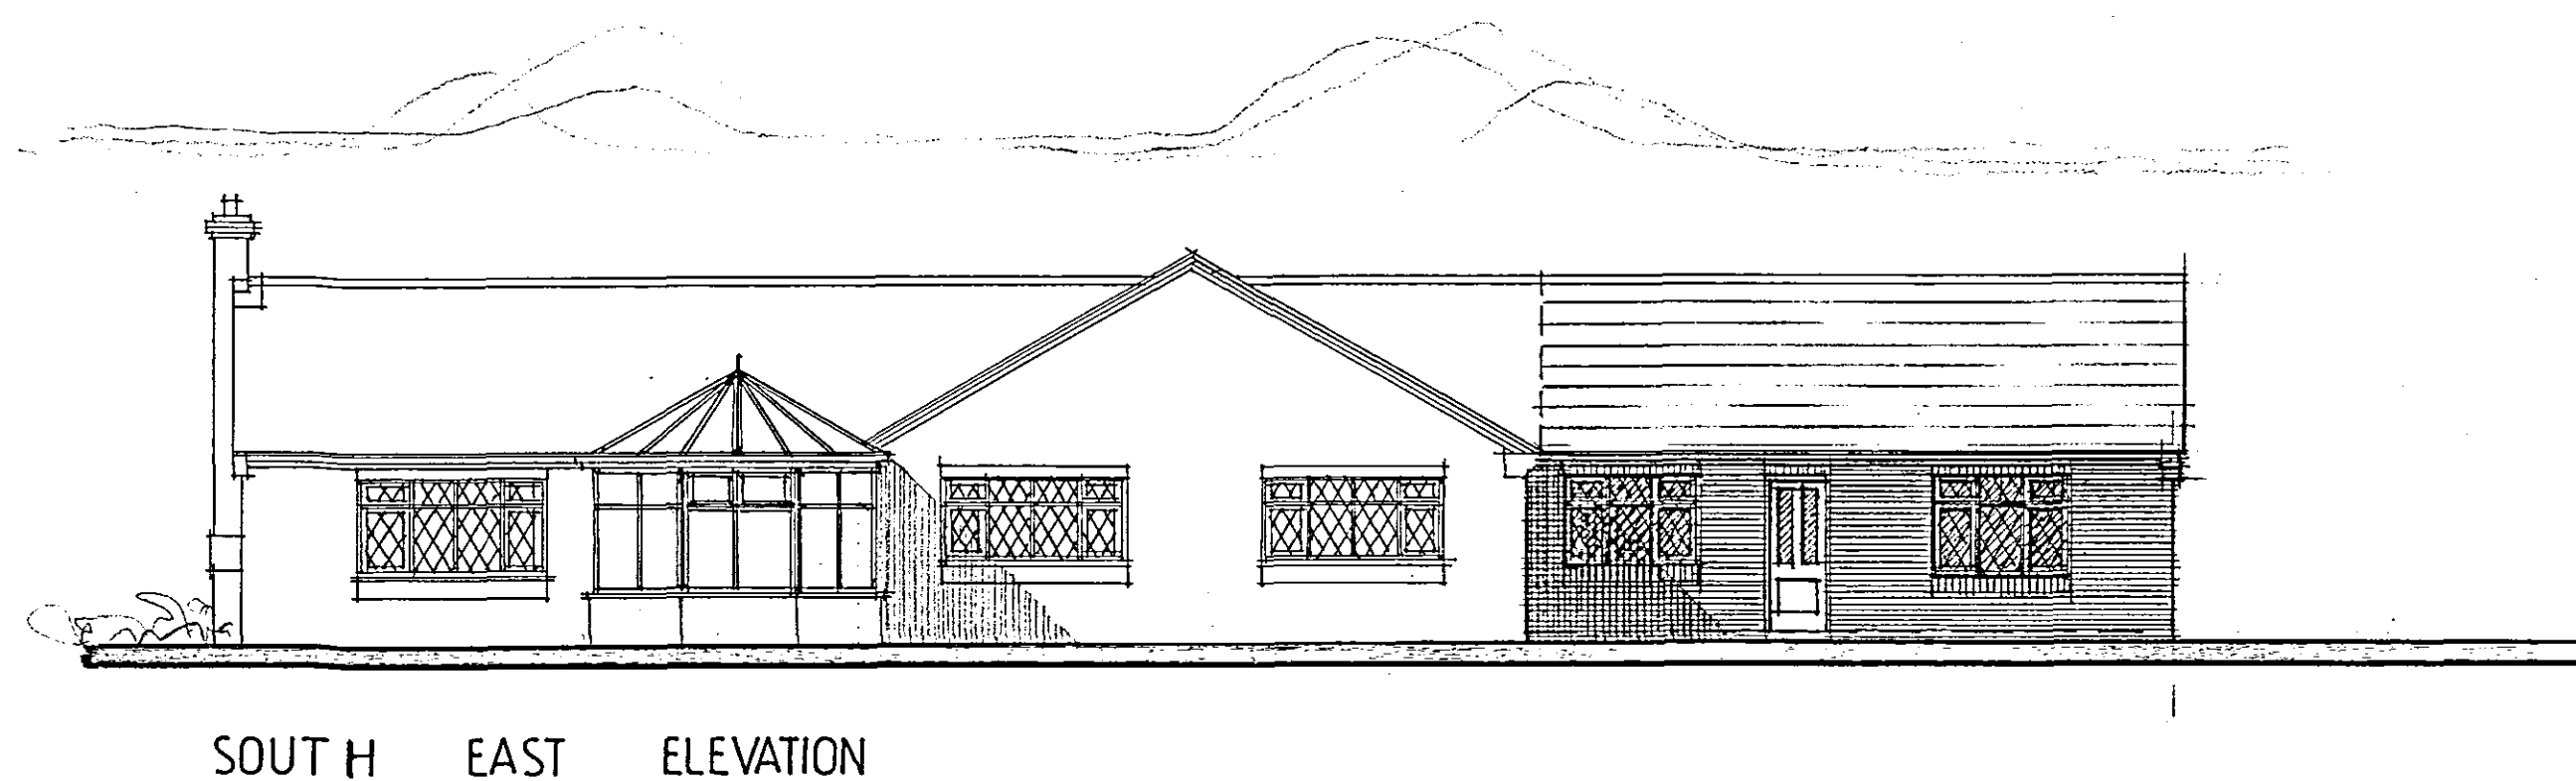

PE/00661/2006

26.6.06 pApp - recd
these appear to be
satisfactory in terms
of design.

ES. 24/6

A. 06 June 06 - fixed layout amended

TAC

Trevor A Clay RIBA Ltd
Chartered Architects
14 Old Fendike Road
Weston Hills
SPALDING
Lincolnshire PE12 6DD

Tel/fax: 01406 380027 Mob: 07778 597975 Email: trevorclay@tscali.co.uk

project:
PROPOSED EXTENSION TO "COBBLESTONES",
MARSH ROAD, WRAGG MARSH, SPALDING
FOR MR AND MRS B KING

drawing:
SKETCH PROPOSALS

date: 06 March 06 proj. no: 06/176/PA
scale: 1:50 1:100 1:500 dra. no: 001 rev: A