


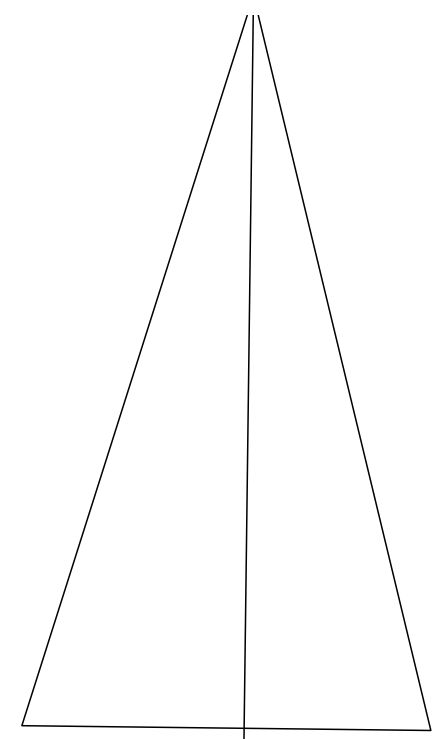

NORTH

0 5 10 15 20 25 30
METERS

TOTAL SITE AREA 4771M2

UNIT 7

BUILDING A (UNITS 4-6)

BUILDING B
(UNITS 10-11)

BUILDING C
(UNITS 8-9)

White House Farm

WISEMANS GATE