



NOTES :
All dimensions must be checked on site and any discrepancies reported to architect. Do not scale from this drawing. If in doubt ask.

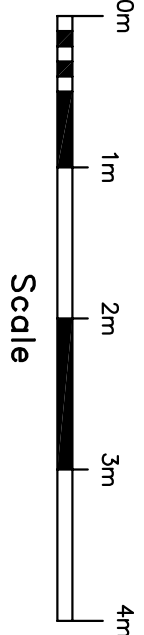

NOTE: NO ALTERATIONS
ARE PROPOSED
TO CHANCEL AREA

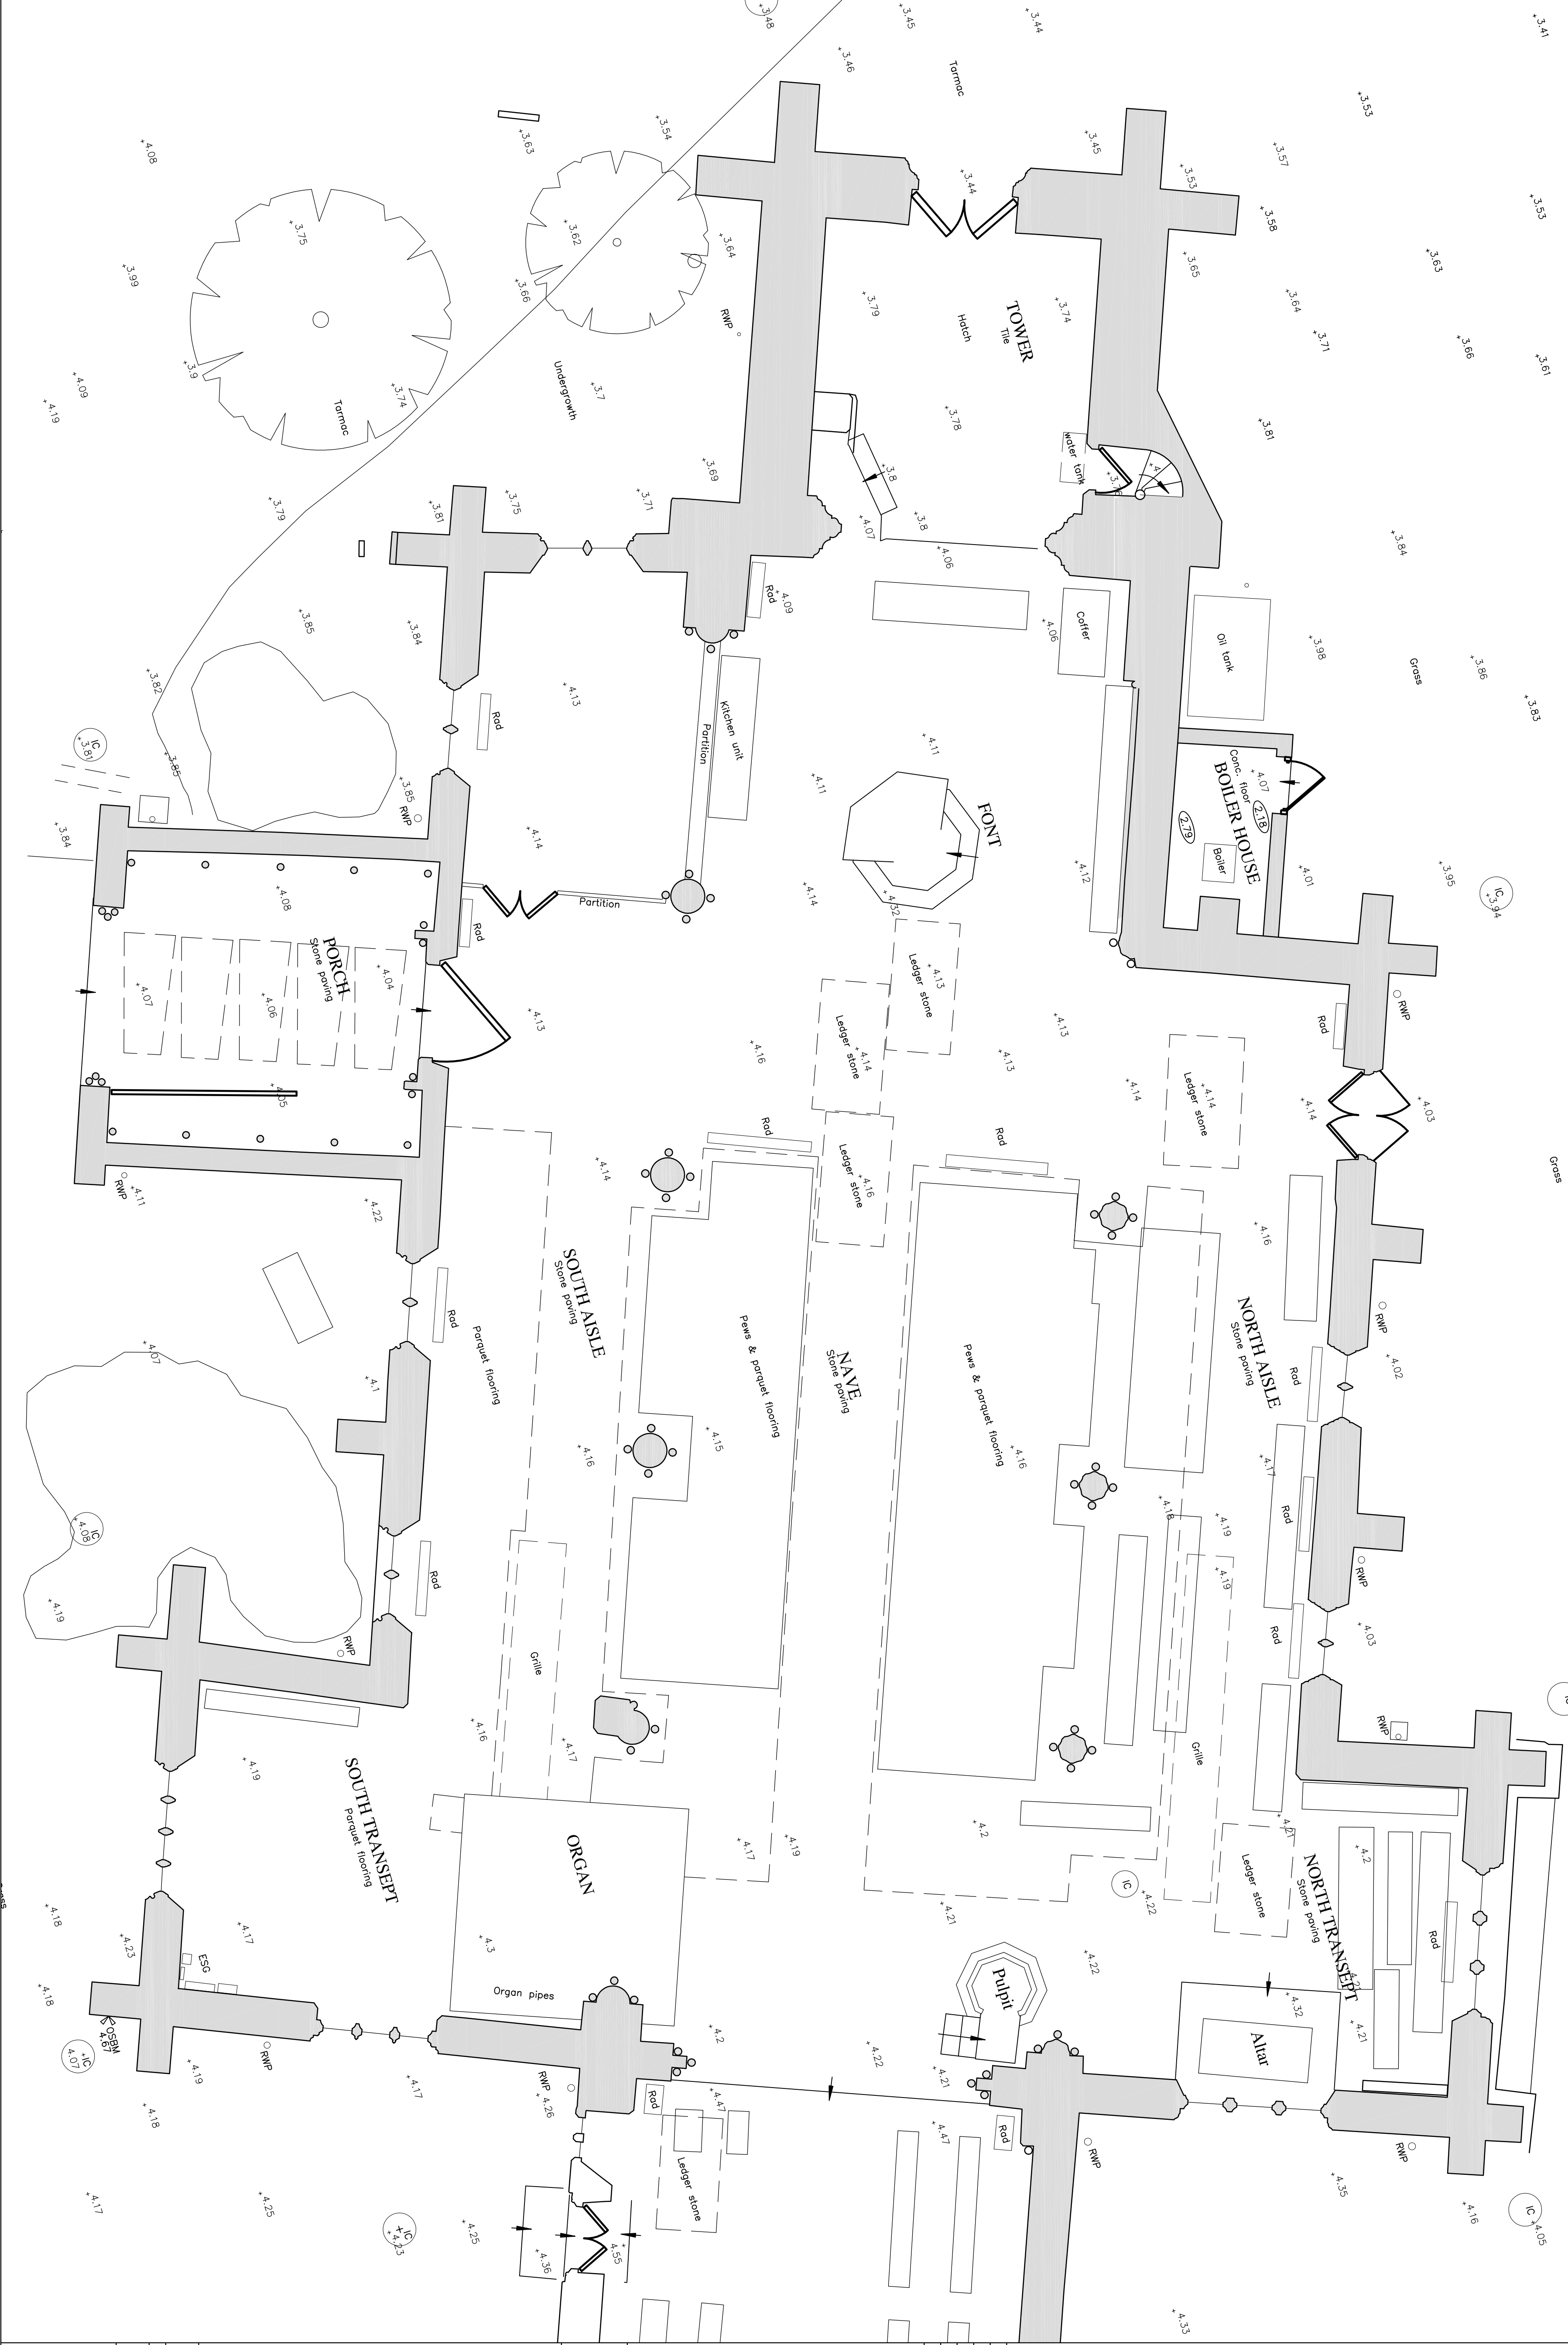

Anderson and Glenn
Architectural and
Landscape Consultancy
Yew Tree Nurseries
Frampton West
BOSTON PE20 1RQ
Tel : 01205 724047
Fax : 01205 723792
www.andersonandglenn.com

Client PCC
St.Mary's Weston

Job Title
Alterations

Drawing Title
Existing
Partial Plan

Scale 1:50 @ A1, 1:100 @ A3

Date Aug 2015 Drawn by MEA

Dwg. No. A-231-04 Rev.