
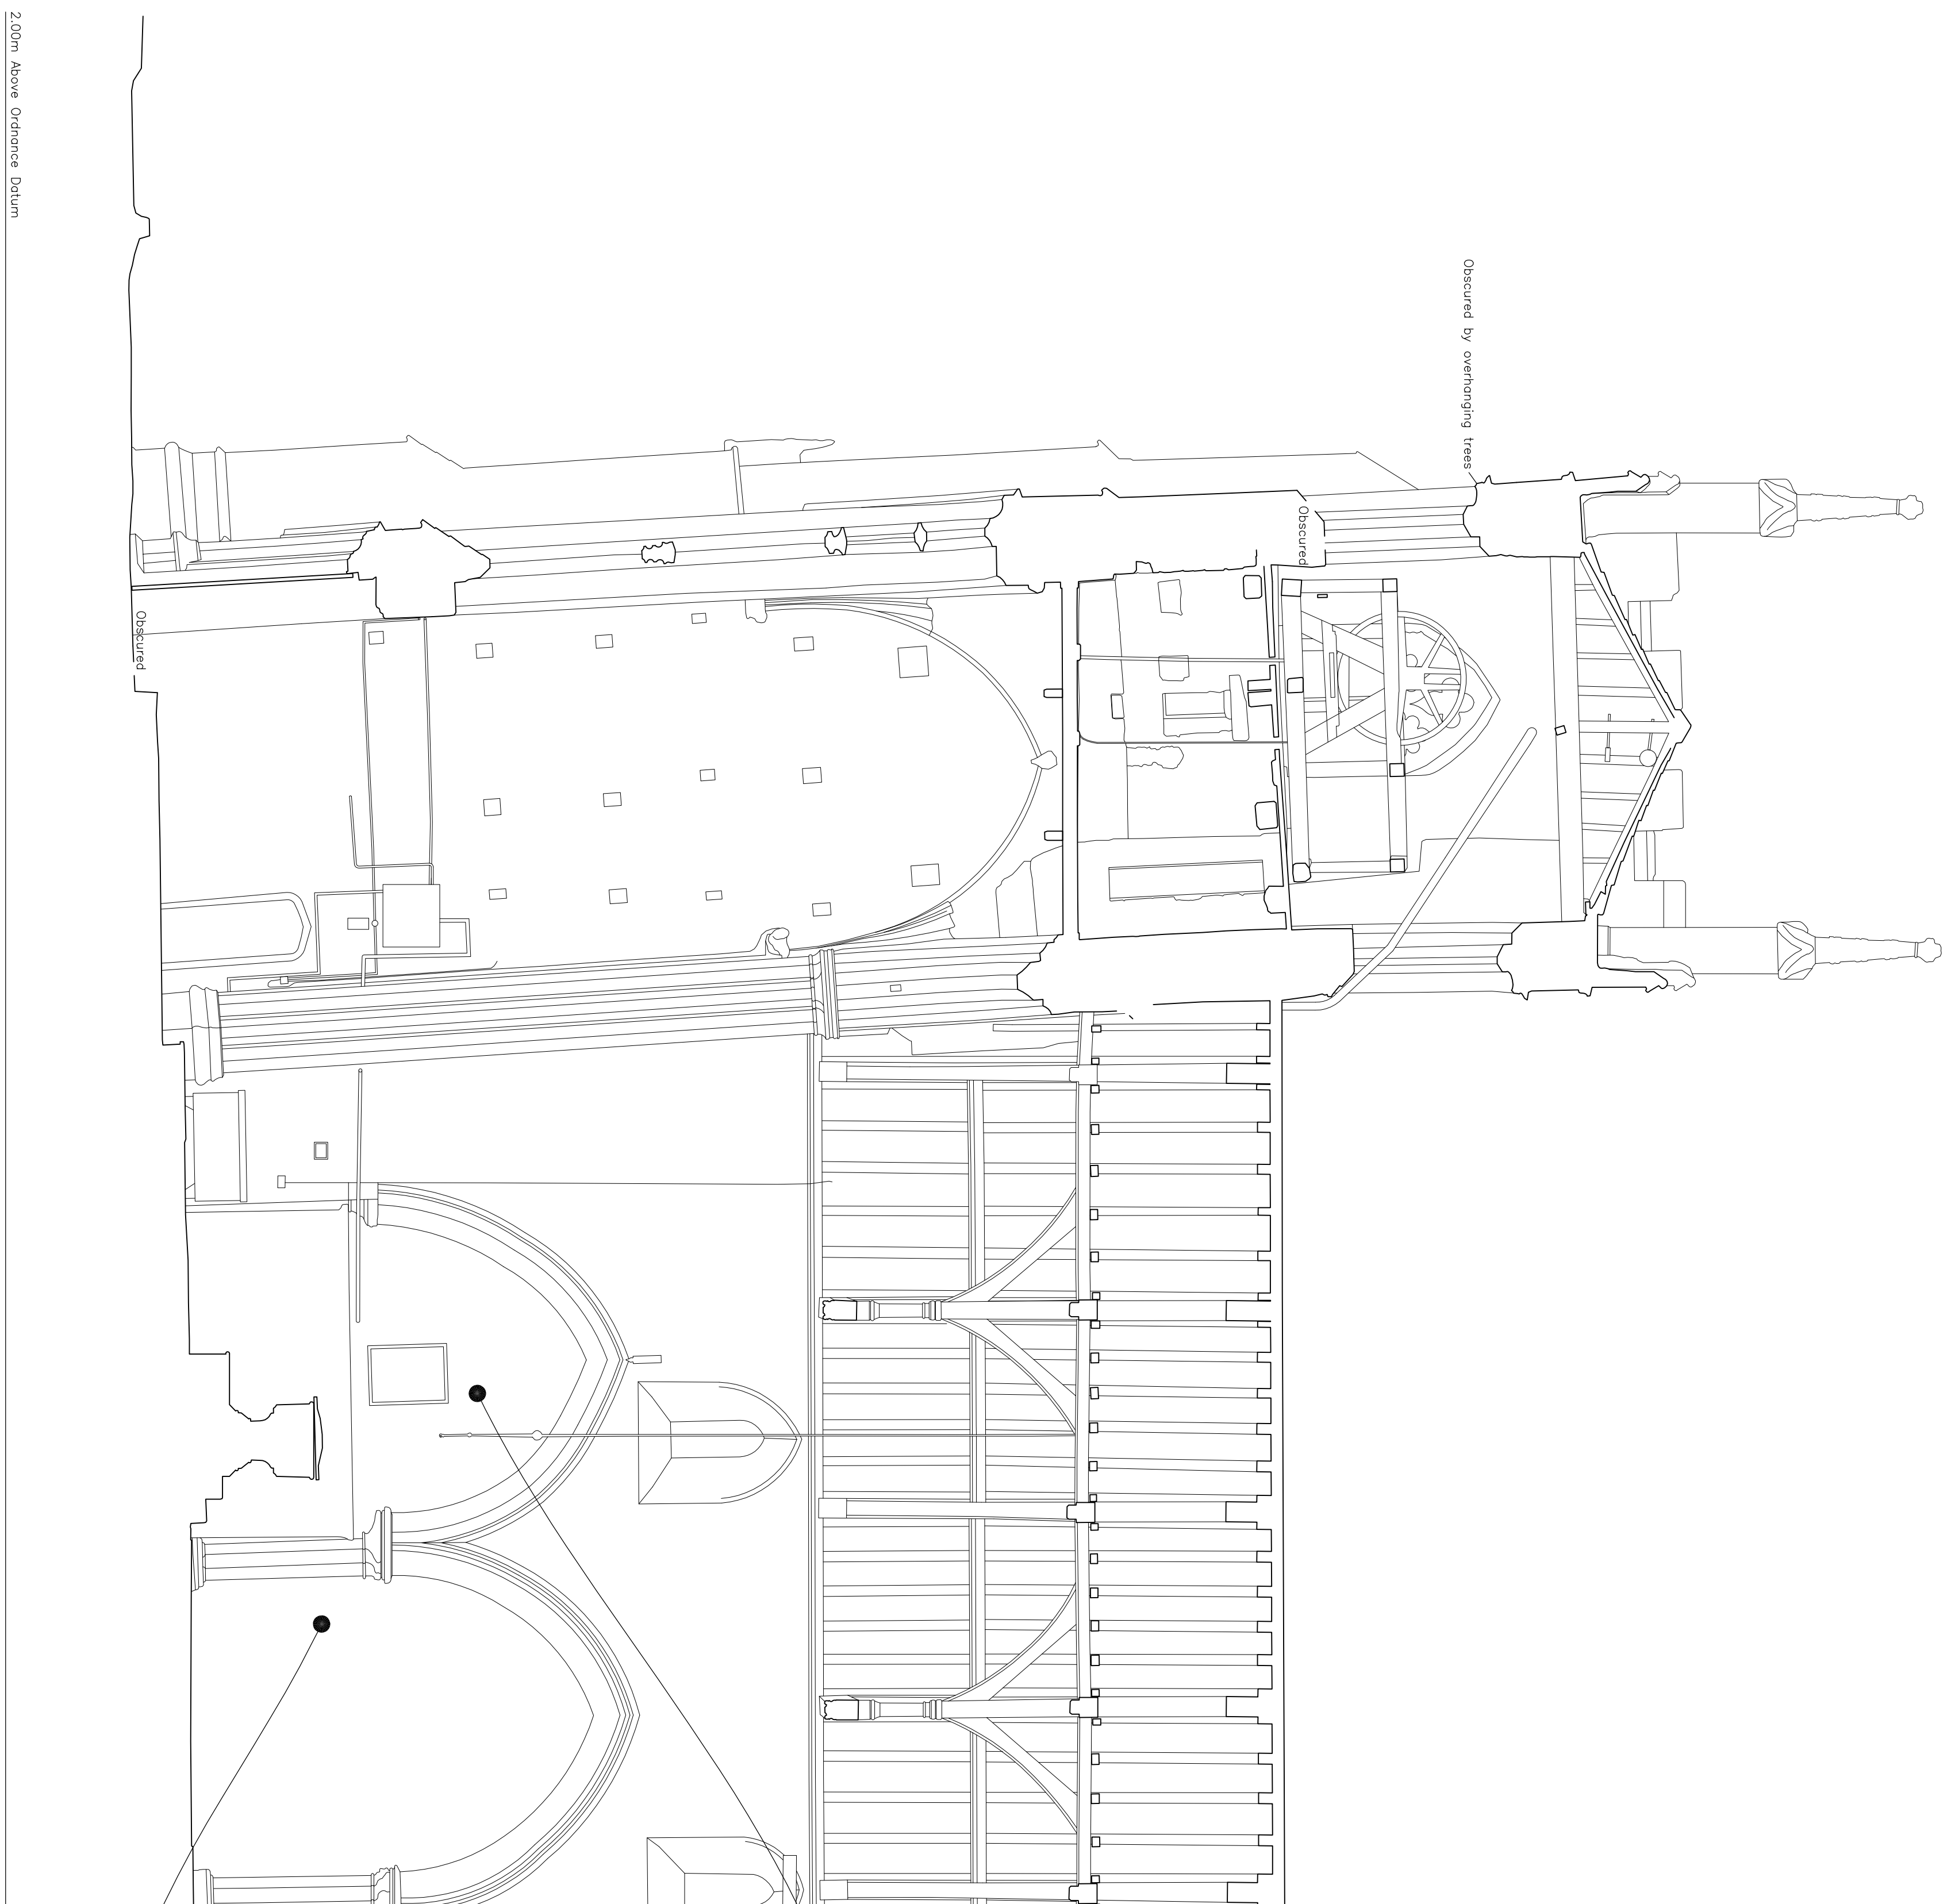


NOTES :

All dimensions must be checked on site and any discrepancies reported to architect. Do not scale from this drawing. If in doubt ask.

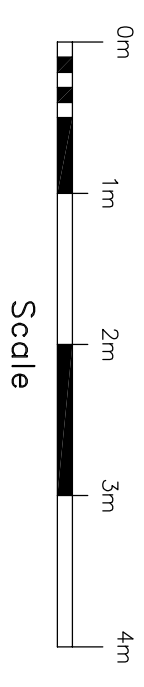

- Blocked arch to former bay of north aisle, no longer extant.

– Entrance to proposed new WC to be located in the blocked up end of the north aisle

SECTION 1

2.00m Above Ordnance Datum

Date	Revisions

© Copyright

Anderson and Glenn
Architectural and
Landscape Consultancy
Yew Tree Nurseries
Frampton West
BOSTON PE20 1RQ

Tel : 01205 724047
Fax : 01205 723792
www.andersonandglenn.com

Client PCC of St Mary's
Church Weston

Job Title

Alterations

Drawing Title

Existing Section 1

Scale
1:50 @ A1, 1:100 @ A3

Date	Nov 2014	Drawn by	MEA
------	----------	----------	-----

Drg. No.	Rev.
----------	------

A-231-05