



NOTES :
All dimensions must be checked on site and any discrepancies reported to architect. Do not scale from this drawing. If in doubt ask.

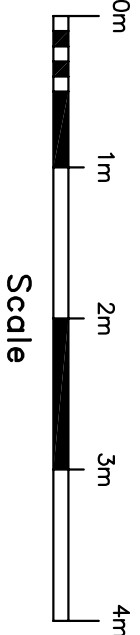

NOTE: NO ALTERATIONS
ARE PROPOSED
TO CHANCEL AREA

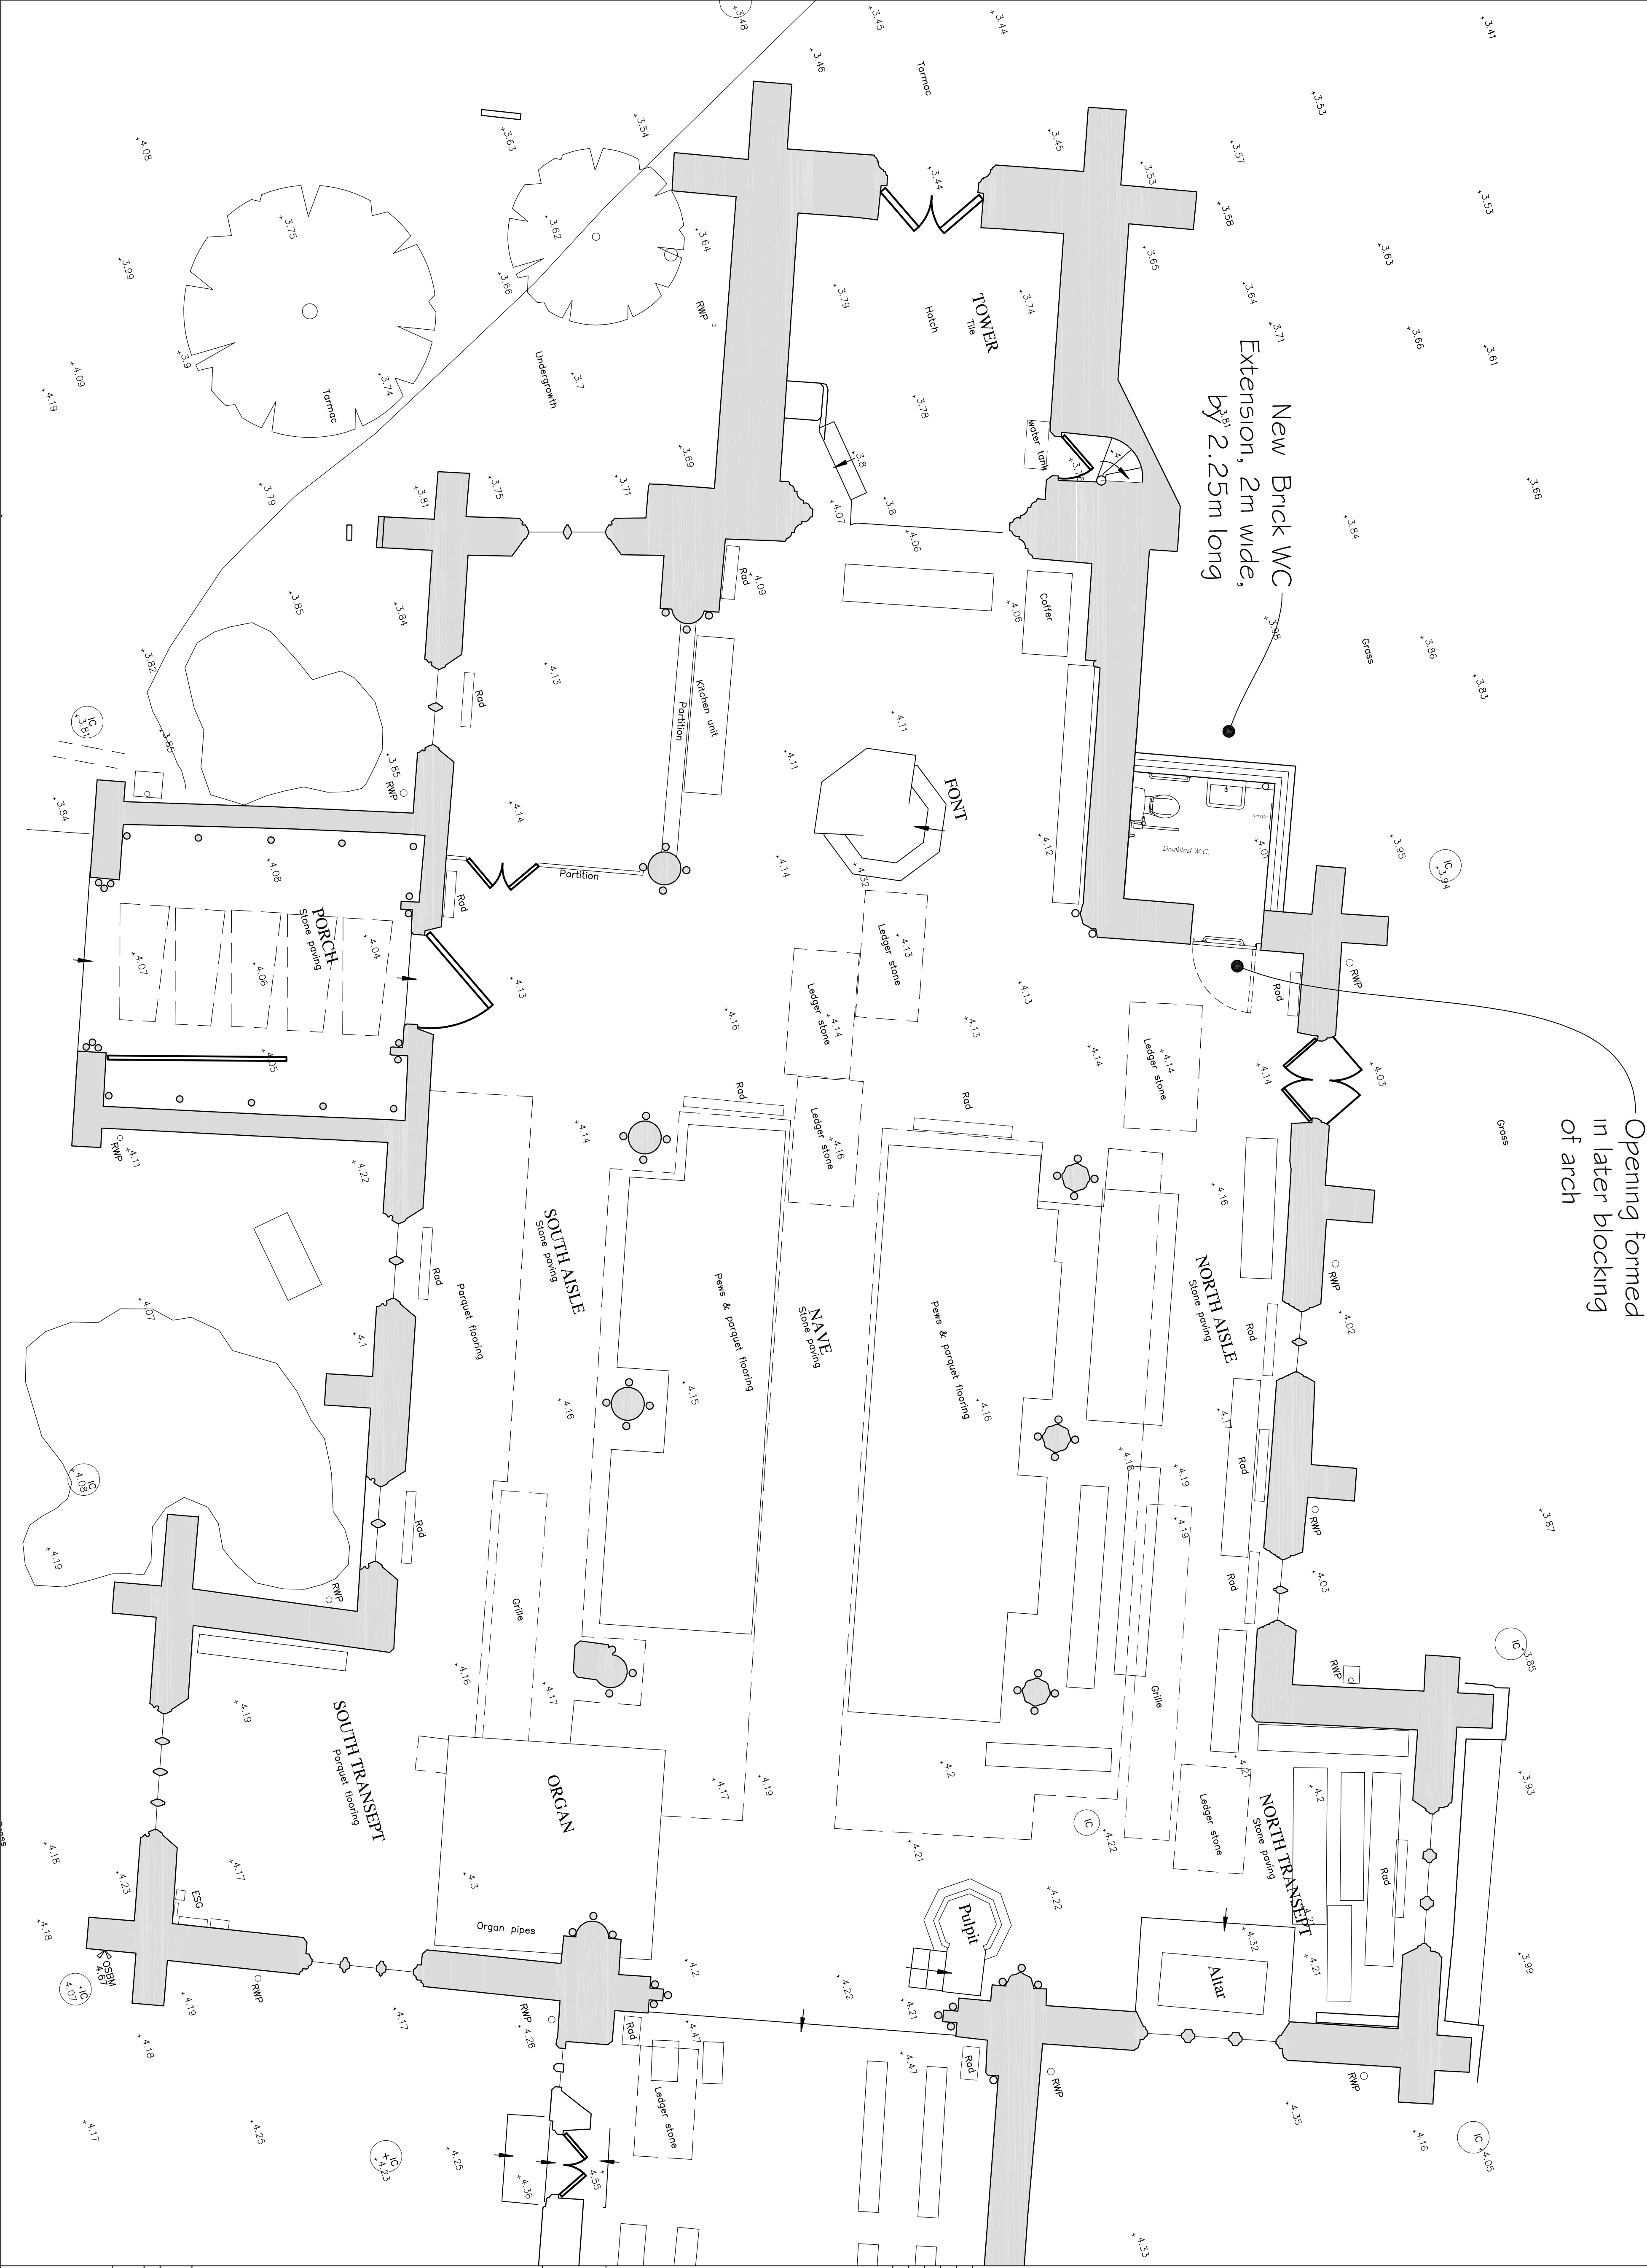

Anderson and Glenn
Architectural and
Landscape Consultancy
Yew Tree Nurseries
Frampton West
BOSTON PE20 1RQ
Tel : 01205 724047
Fax : 01205 723792
www.andersonandglenn.com

Client PCC
St.Mary's Weston
Job Title

Alterations to Provide
Church WC

Drawing Title
Proposed
Partial North
Elevation

Scale 1:50 @ A1, 1:100 @ A3

Date Aug 2015 Drawn by MEA

Dwg. No. A-231-54 Rev.