



NOTES :
All dimensions must be checked on site and any discrepancies reported to architect. Do not scale from this drawing. If in doubt ask.

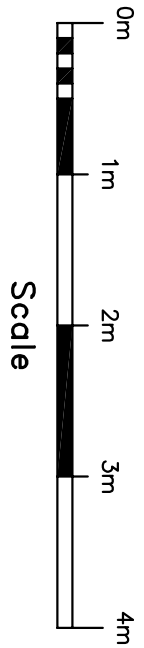

NOTE;

South Transept not relevant to planning application

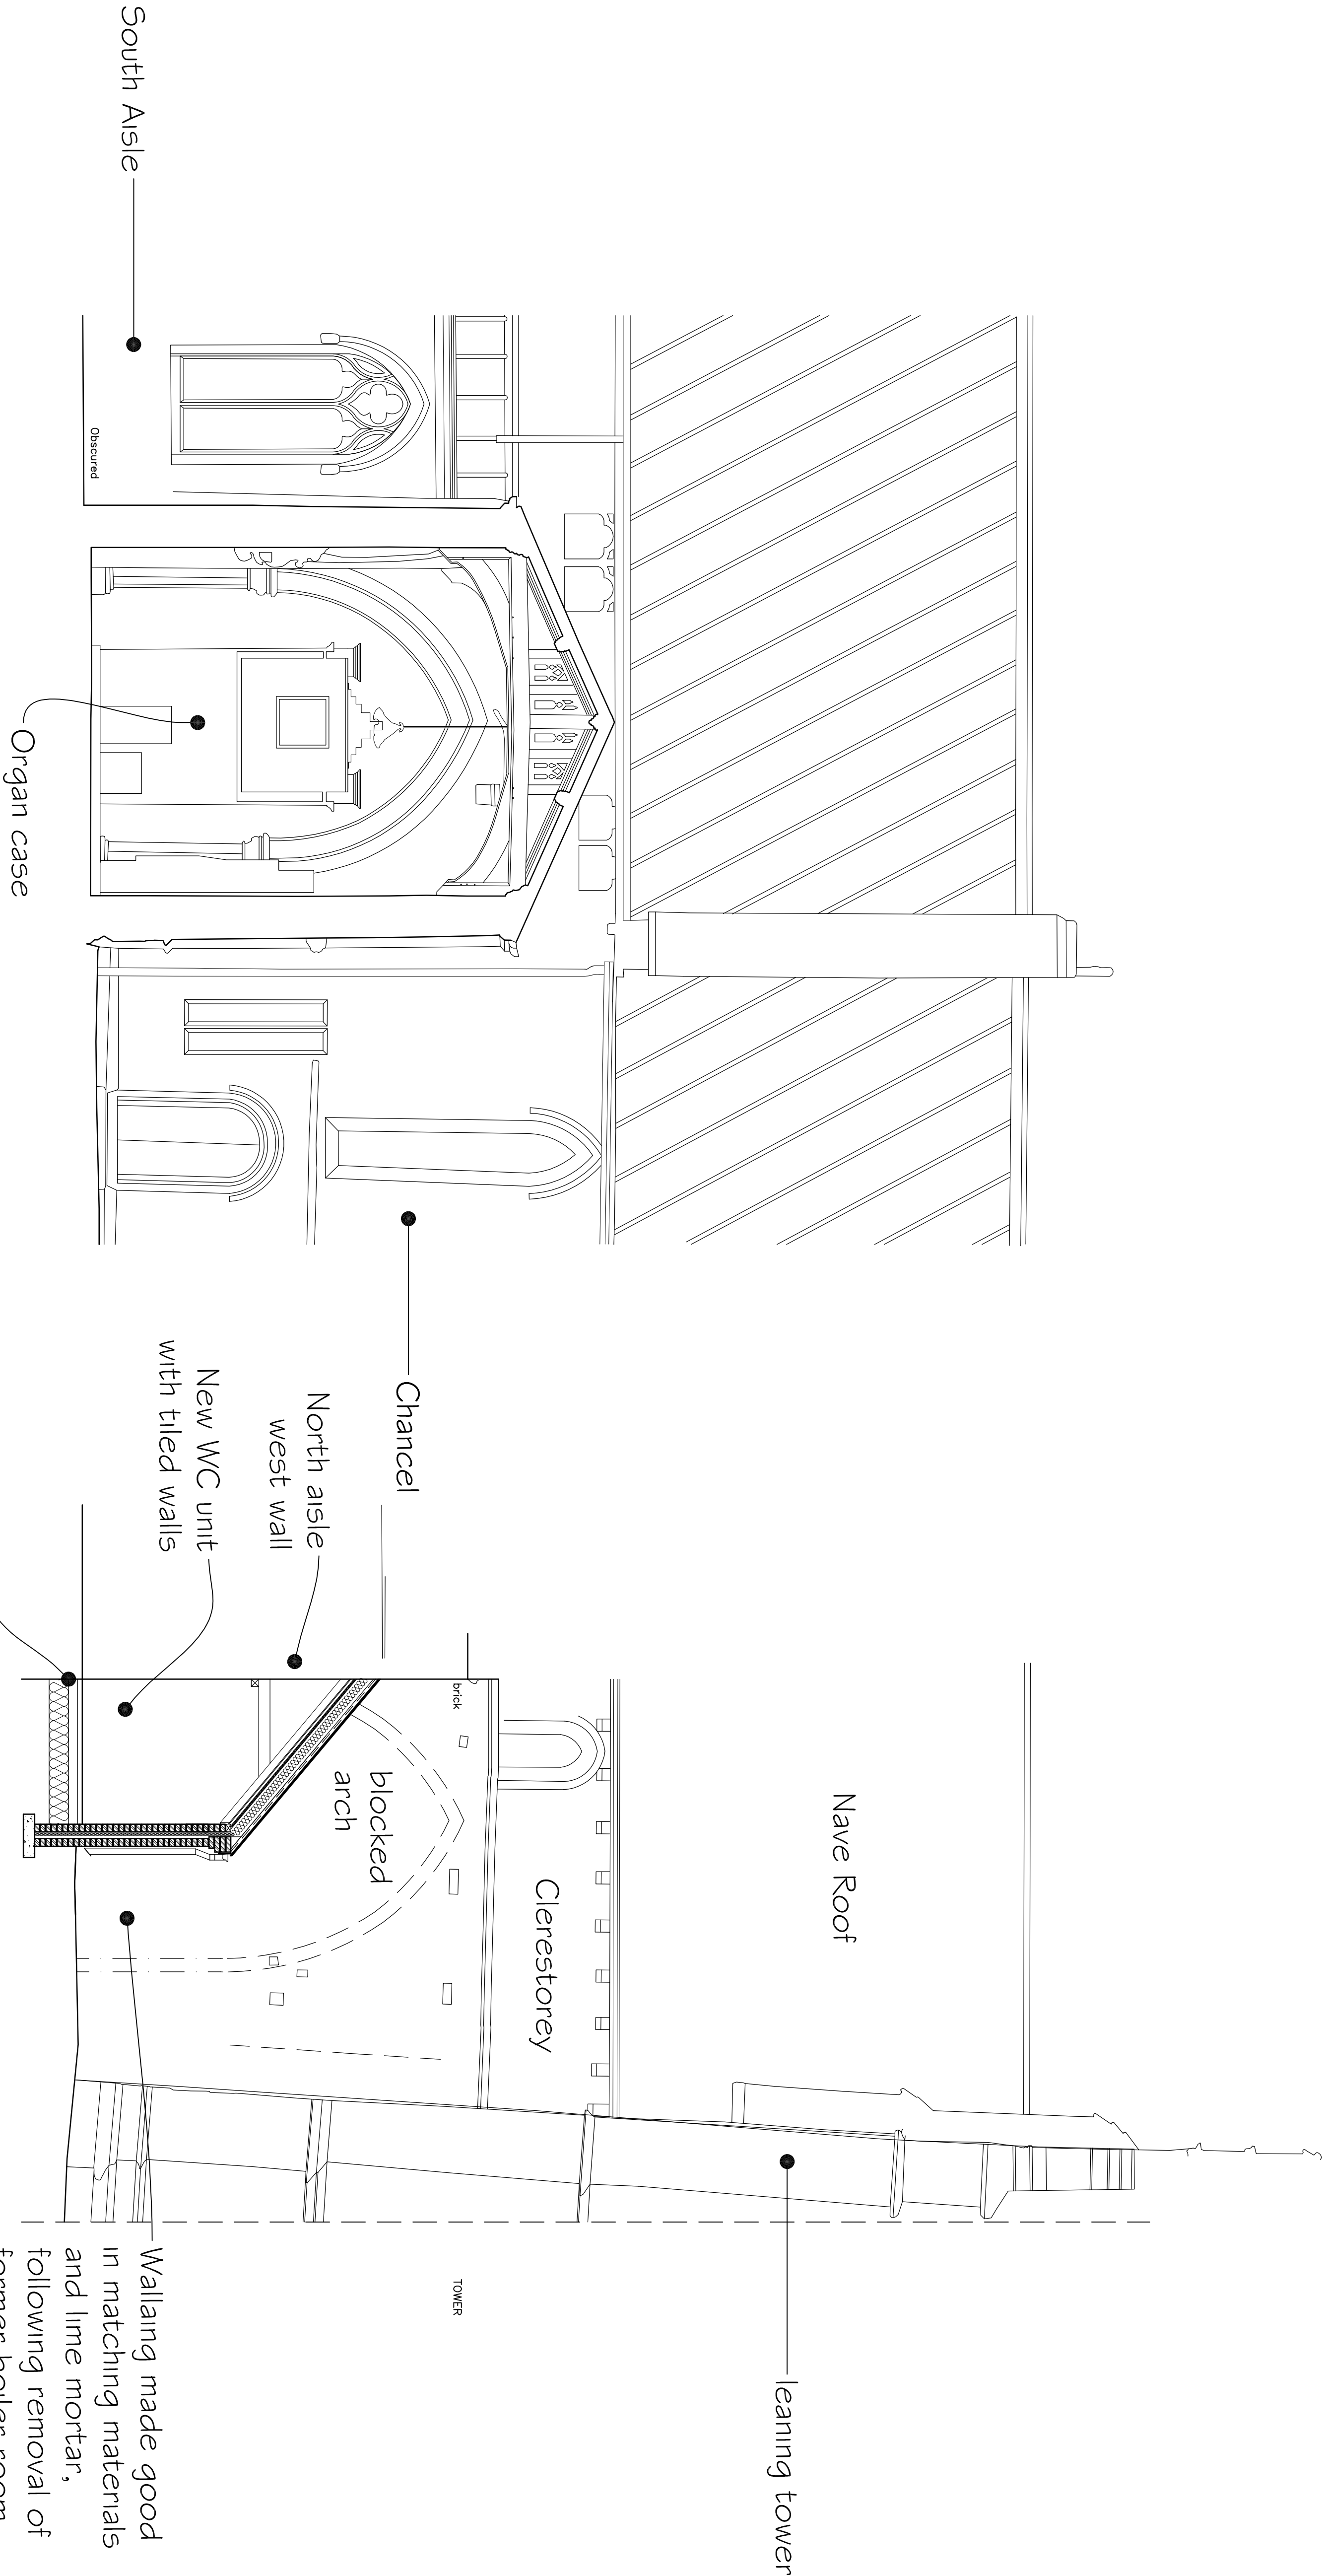

2.00m Above Ordnance Datum

2.00m Above Ordnance Datum

SOUTH TRANSEPT (No external alterations)

NORTH AISLE

Date	Revisions

© Copyright

Anderson and Glenn
Architectural and
Landscape Consultancy
Yew Tree Nurseries
Frampton West
BOSTON PE20 1RQ

Tel : 01205 724047
Fax : 01205 723792
www.andersonandglenn.com

Client **PCC of St Mary's
Church Weston**

Job Title

Alterations

Drawing Title
Proposed Section 1

Scale 1:50 @ A1, 1:100 @ A3	
Date Sept 2015	Drawn by MEa

Dwg. No. A-231-55	Rev.
-----------------------------	------