
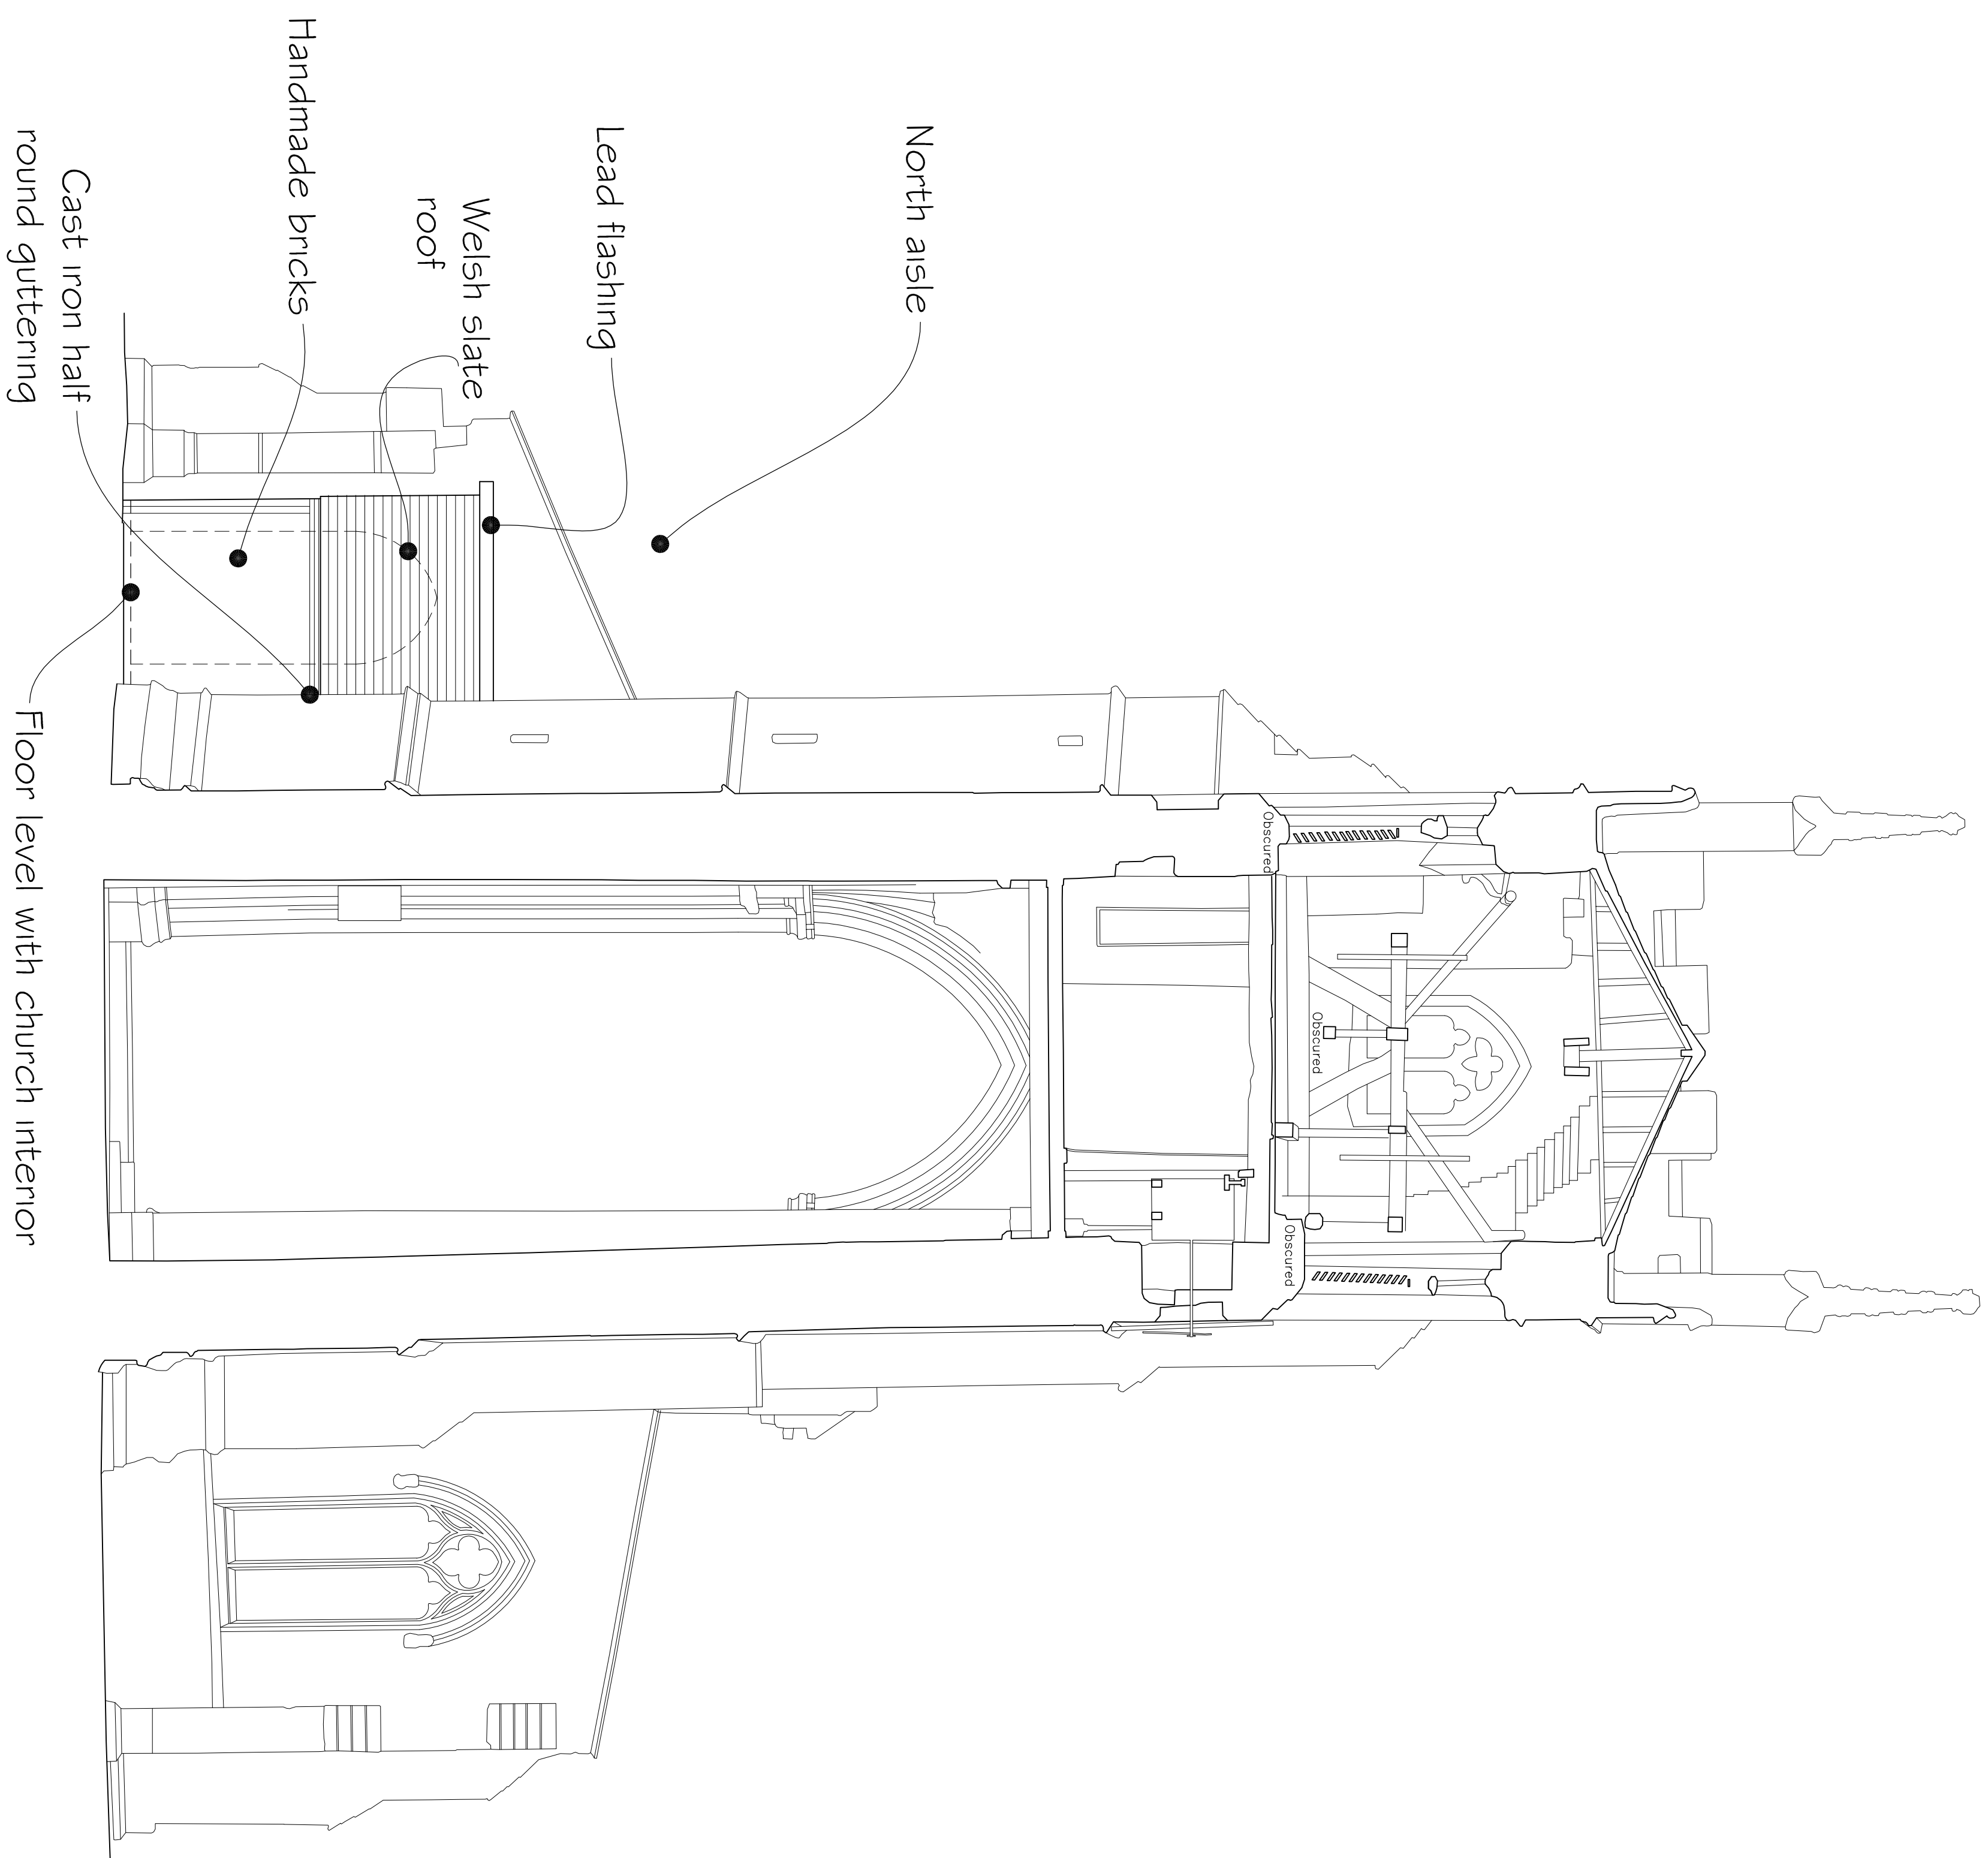


NOTES :

All dimensions must be checked on site and any discrepancies reported to architect.
Do not scale from this drawing. If in doubt ask.

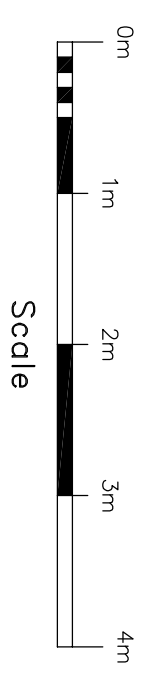

SECTION 2

2.00m Above Ordnance Datum

Date		Revisions

© Copyright

Anderson and Glenn
Architectural and
Landscape Consultancy
Yew Tree Nurseries
Frampton West
BOSTON PE20 1RQ

Tel : 01205 724047
Fax : 01205 723792
www.andersonandglen.com

Client
PCC of St Mary's
Church Weston

New WC
Project

Drawing Title

Proposed
Section 2

Scale
1:50 @ A1, 1:100 @ A3

Date	Sept 2015
Drawn by	MEA

Drug. No.	Rev.
-----------	------

A-231-56