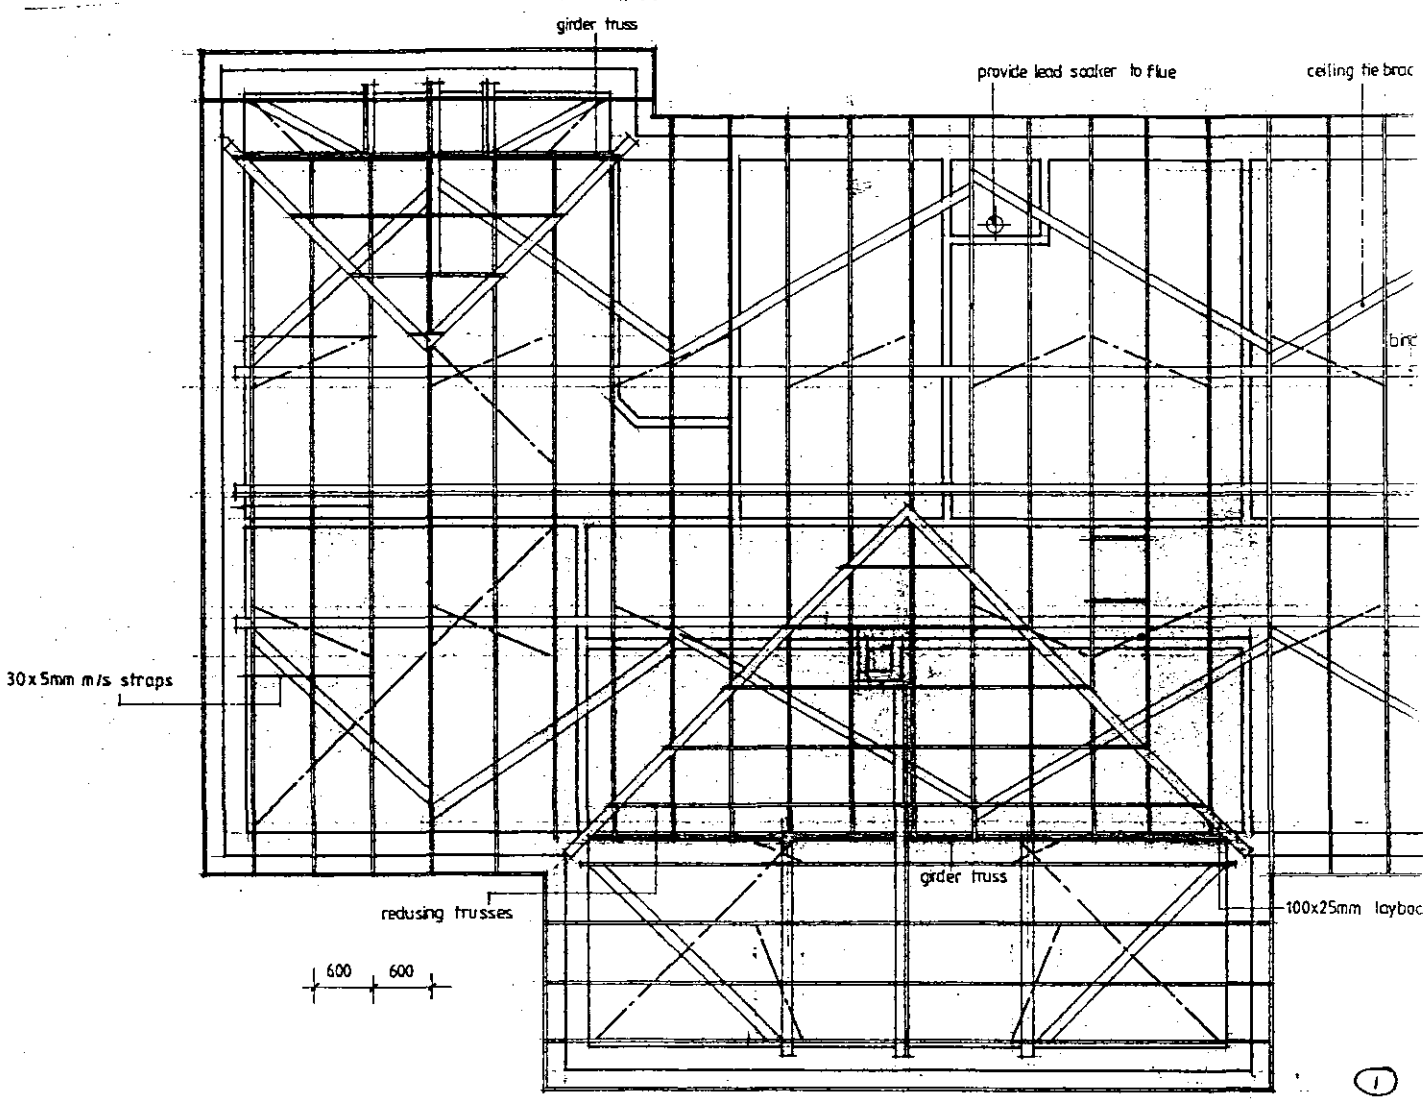

girder truss
provide lead soaker to flue
ceiling tie brac
30x5mm m/s straps
girder truss
redusing trusses
100x25mm laybac
600
600