


KEY

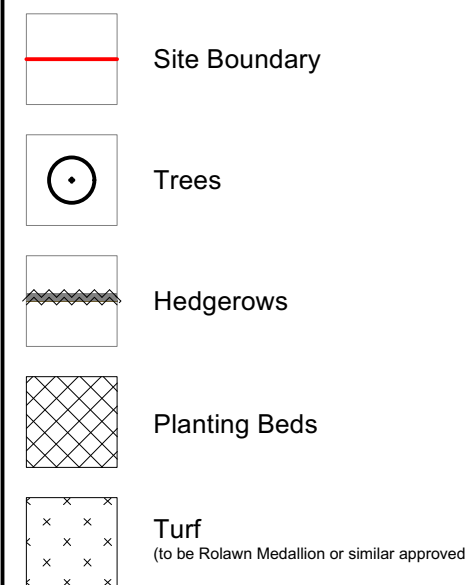

NOTES:

- *Carpinus betulus* (Hornbeam) hedging to be planted in a single row, 3 plants lin/m. *Carpinus betulus* hedging to be staked and protected with a shrub shelter (Tubex or similar approved)

- All Extra Heavy Standard trees to be double staked.

- Planting bed mixes to be set out in single species groups of 3, 5 or 7 plants where appropriate and randomised to avoid patterns.

- For planting schedule see 9420-L-05



KEY PLAN | NTS

C	21/09/2022	updated to highways plan	TW / DH
B	12/11/2021	Updated planting to new layout and added new mixes	TW / DH
rev	date	description	dm / chkd



masterplanning
environmental assessment
landscape design
urban design
ecology
architecture
arboriculture

FPCR Environment and Design Ltd
Lockington Hall
Lockington
Derby
DE74 2RH

t: 01509 672772
e: mail@fpcr.co.uk
w: www.fpcr.co.uk

client
Persimmon Homes

project
**Weston, Spalding,
Lincolnshire**

drawing title
**ON PLOT LANDSCAPE PROPOSALS
(Sheet 1 of 4)**

scale
1:200 @ A1

drawing number

9420-L-03

File: K:\9400\9420\LANDSCAPE\9420-L-01-06F Landscape Proposals.vwx

revision date

12 November 2021

revision

C

