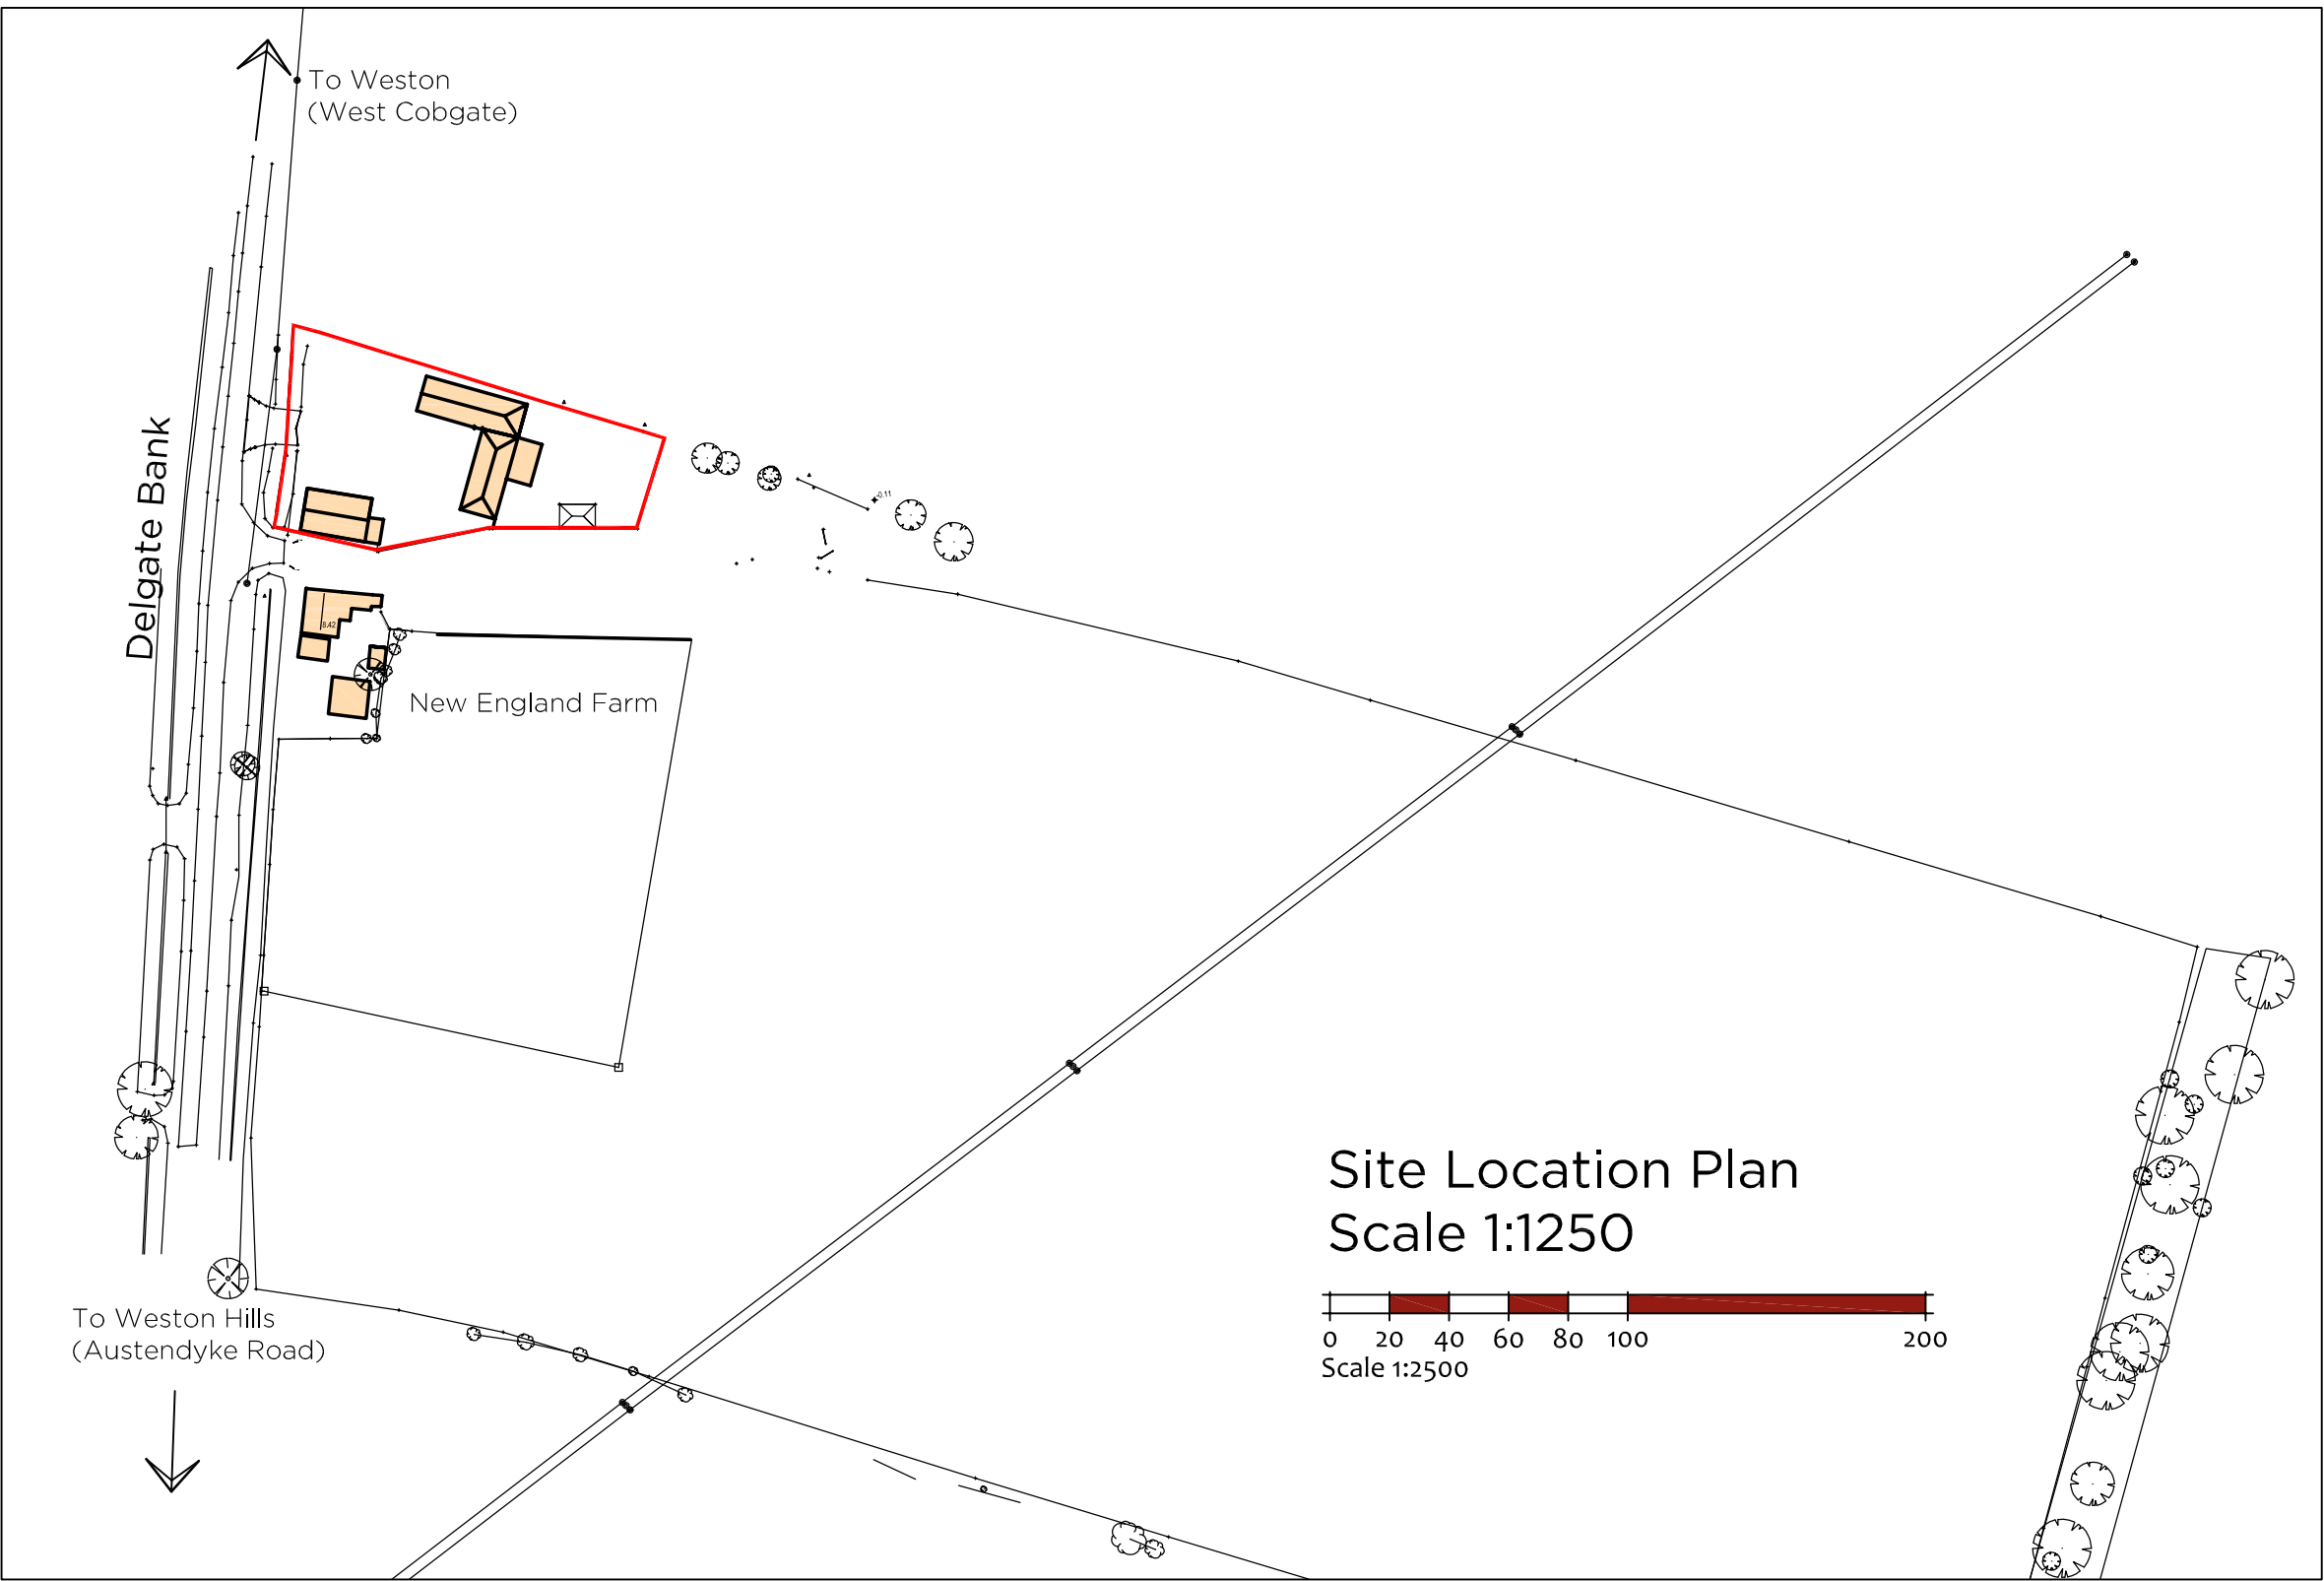
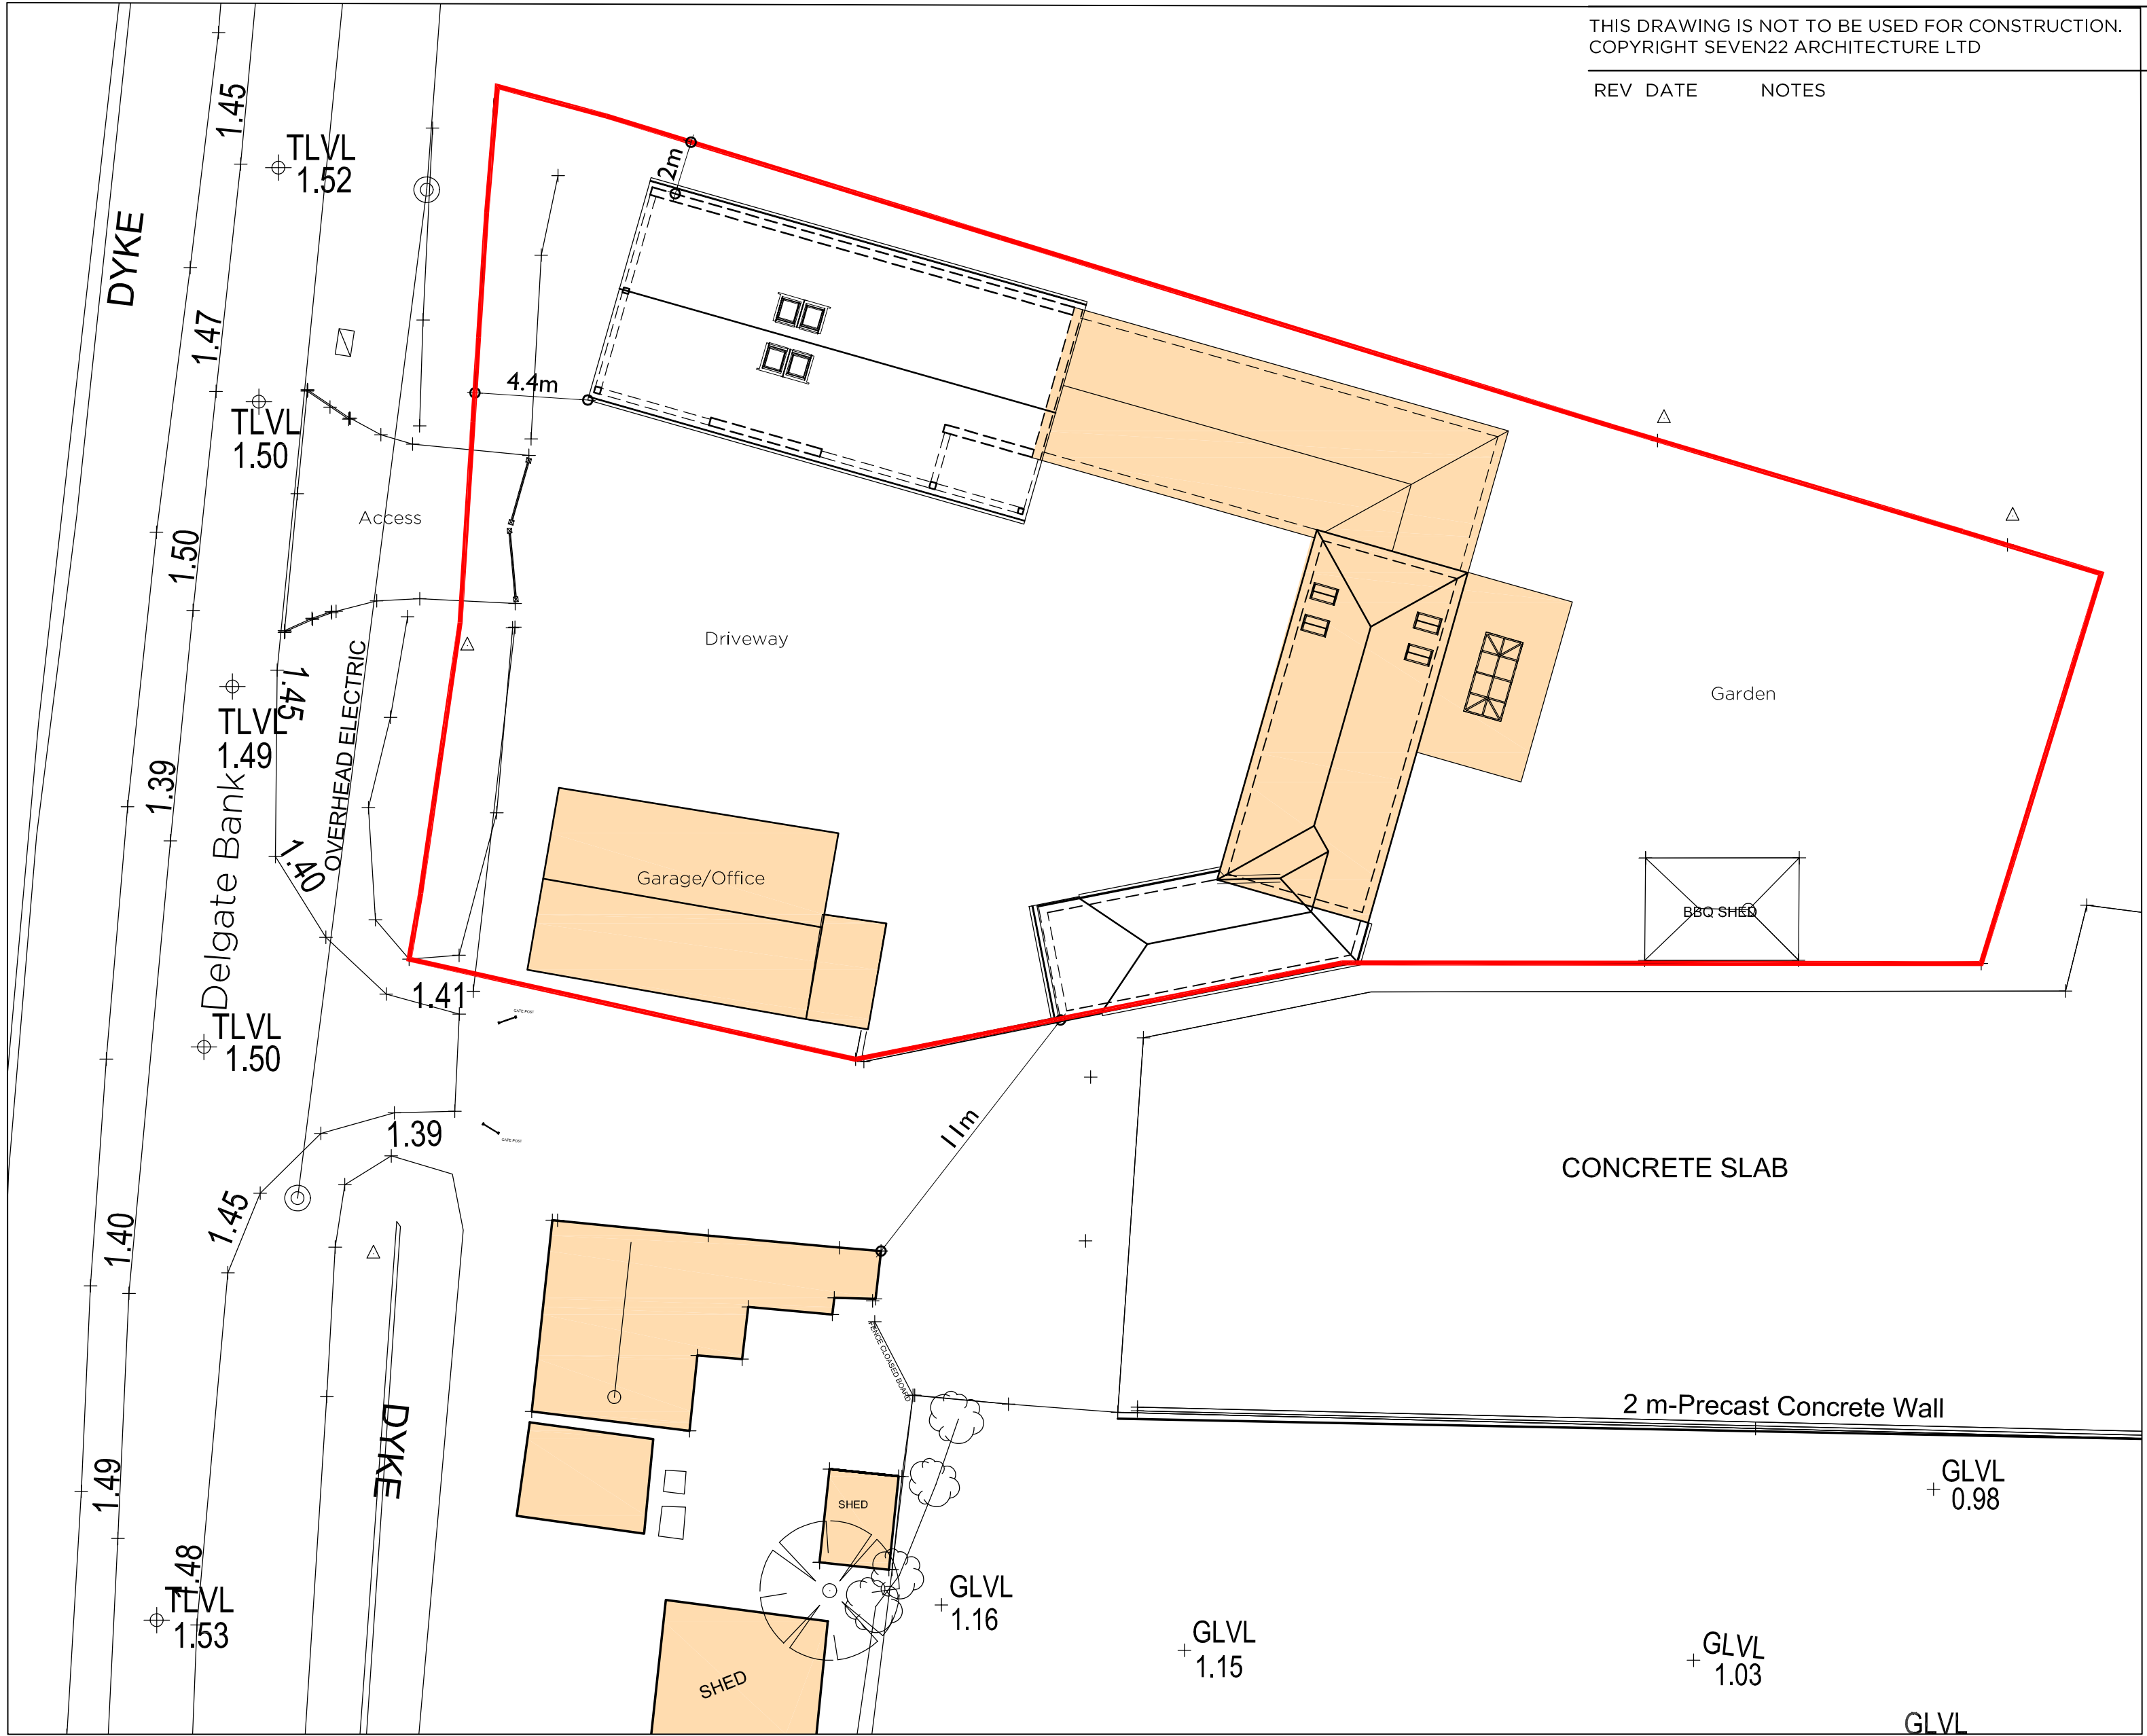
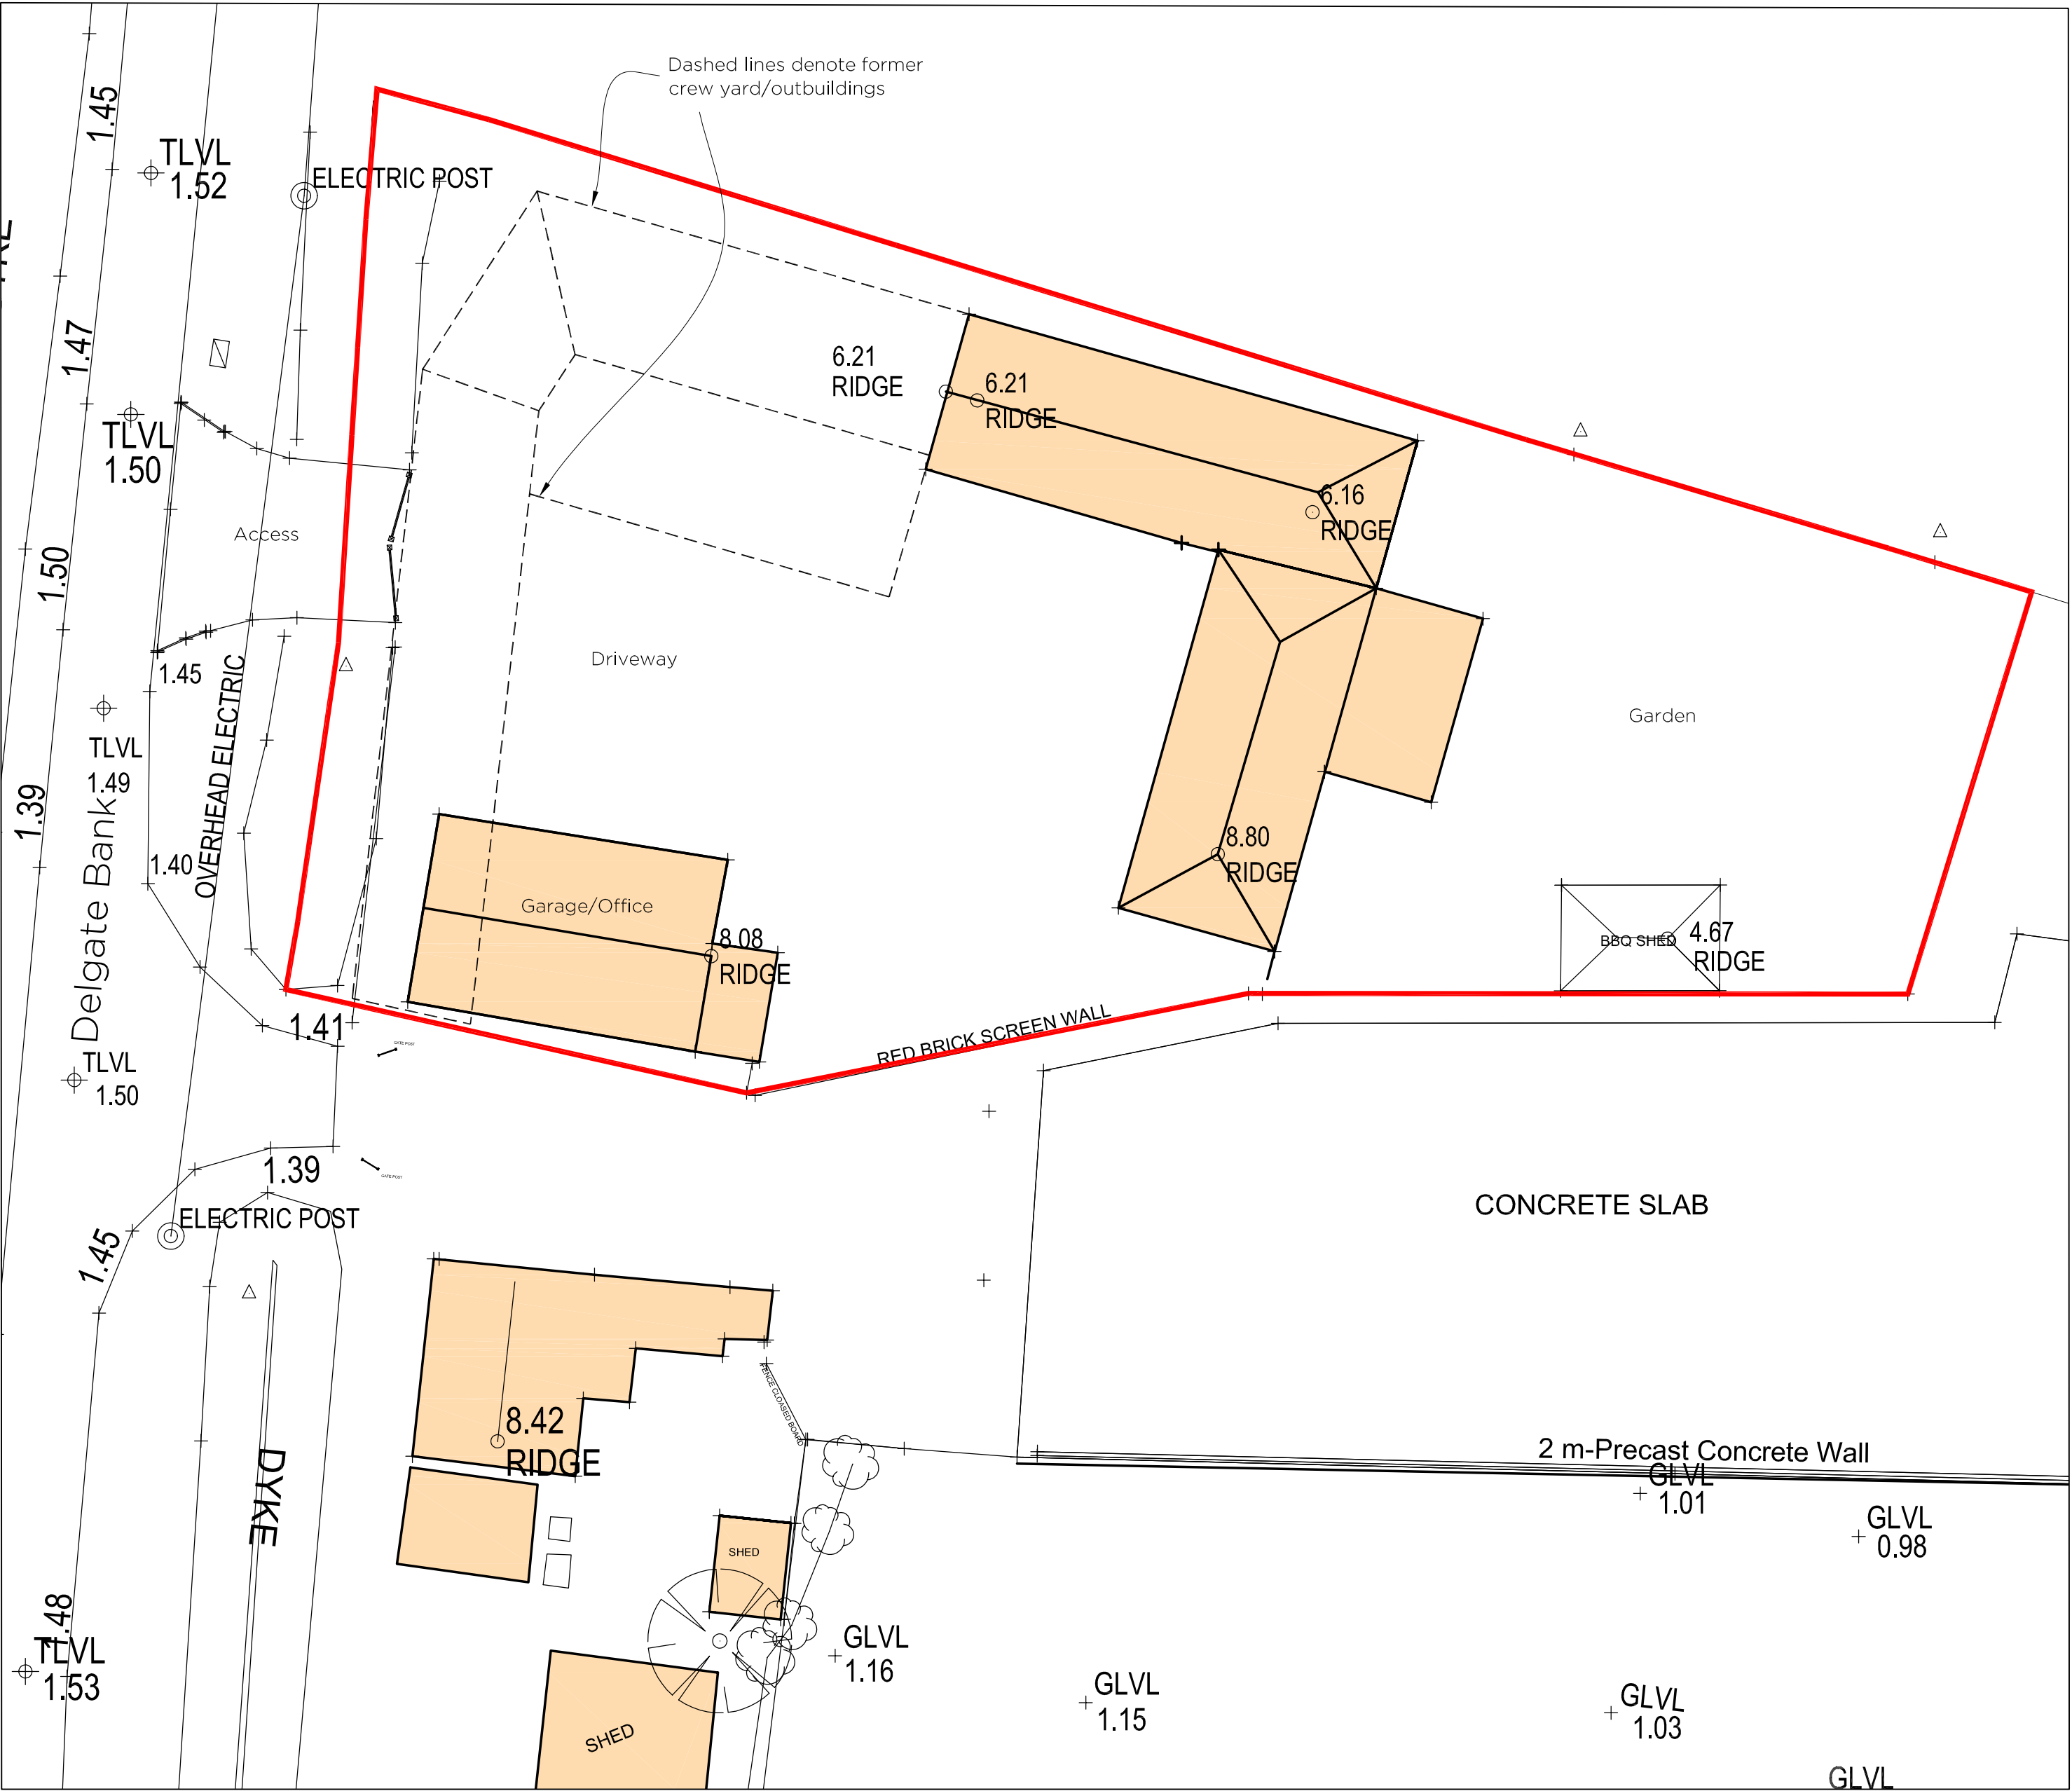


seven22
ARCHITECTURE LTD

22 SHORE VIEW, PETERBOROUGH
CAMBRIDGESHIRE, PE7 8FS
E:info@seven22.co.uk - T:07799 585277

PROJECT
PROPOSED EXTENSION
OPEN FIELDS BARN
DELGATE BANK, WESTON HILLS
SPALDING
LINCOLNSHIRE
PE12 6DW

CLIENT
Mr & Mrs RAWLING

TITLE
SITE LOCATION, EXISTING & PROPOSED
SITE LAYOUT/BLOCK PLANS

DRAWING No.
040 S01

SCALE 1:2500 & 1:200 @ A1	DATE AUG 2021	REV
------------------------------	------------------	-----