
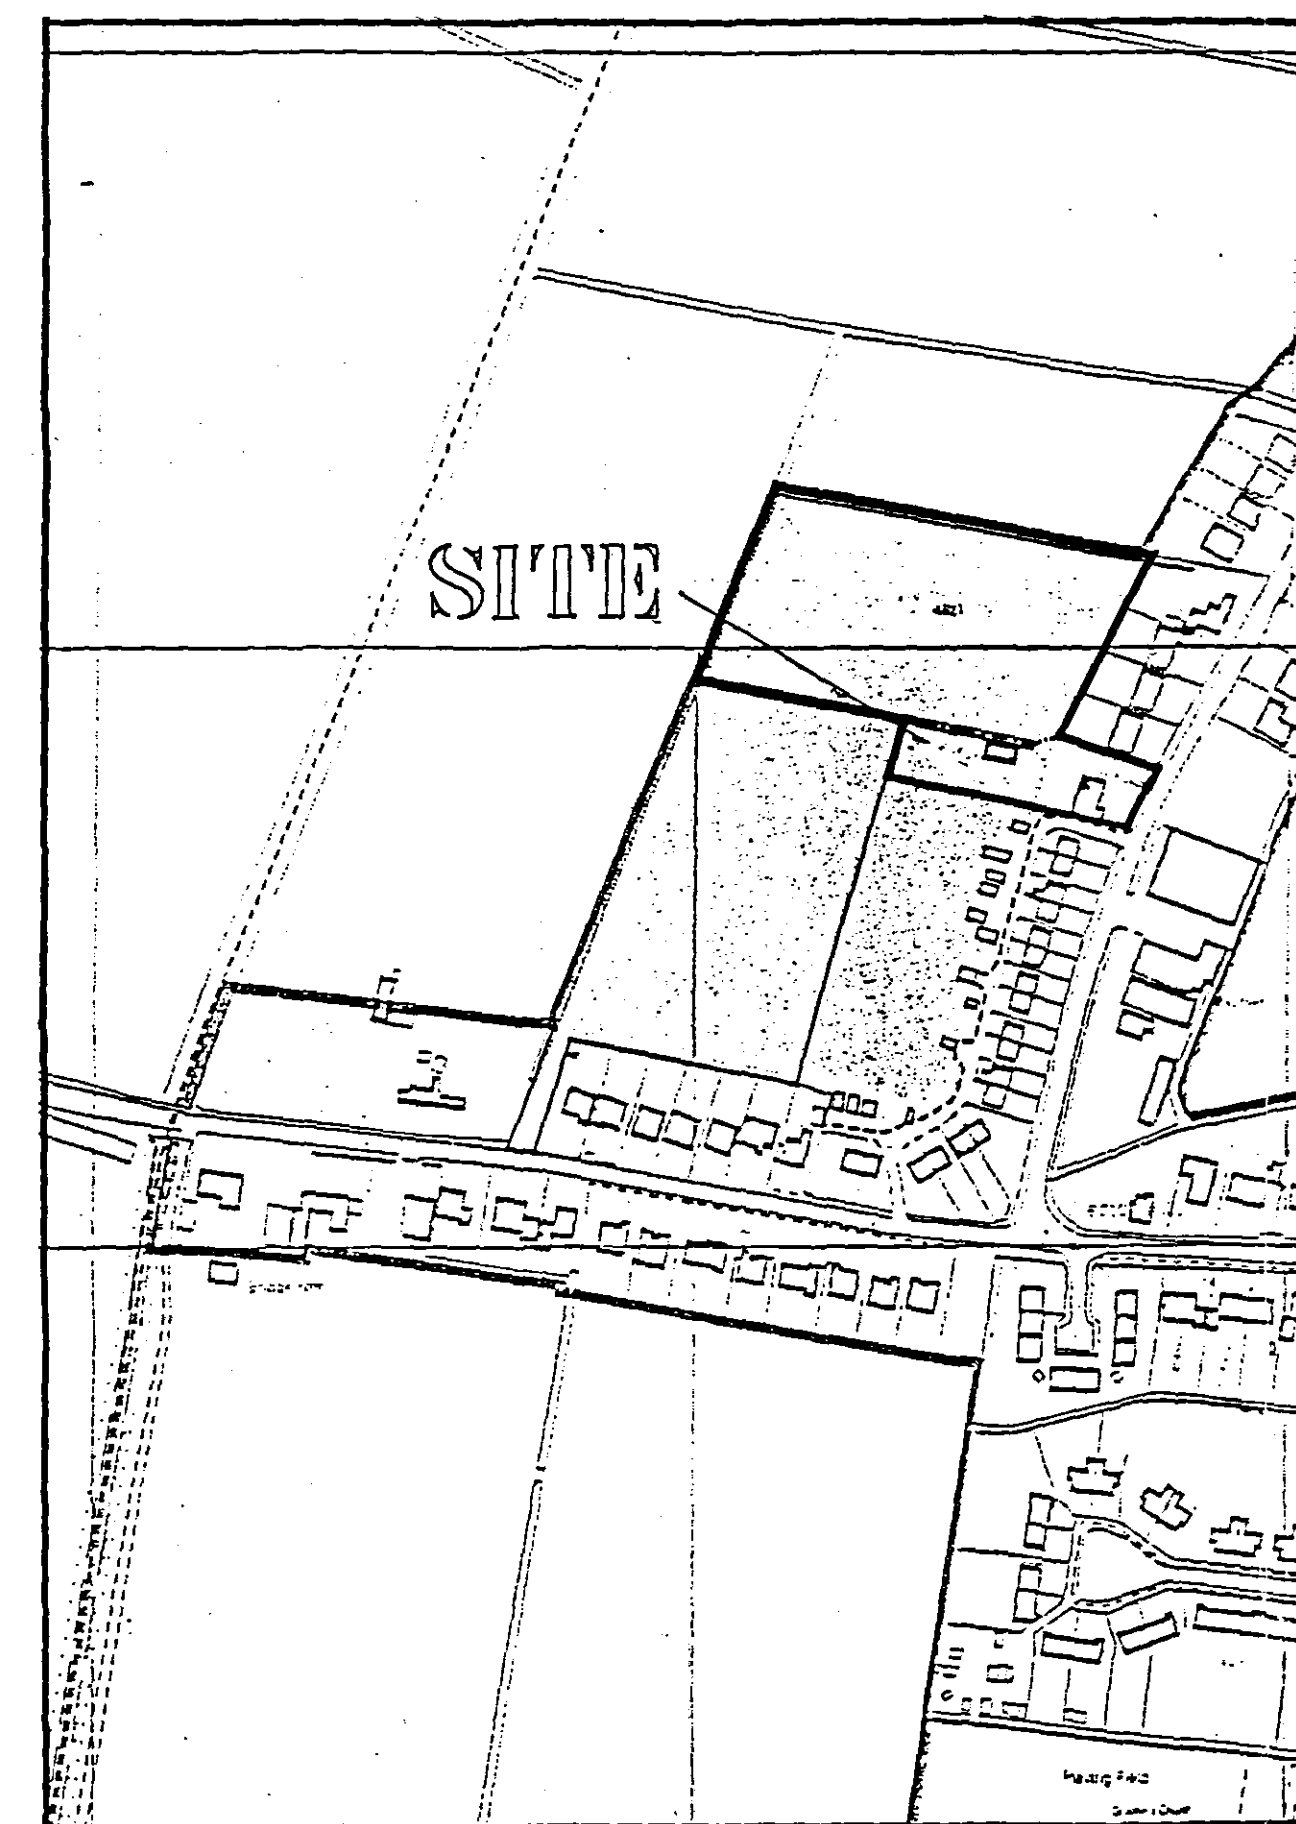


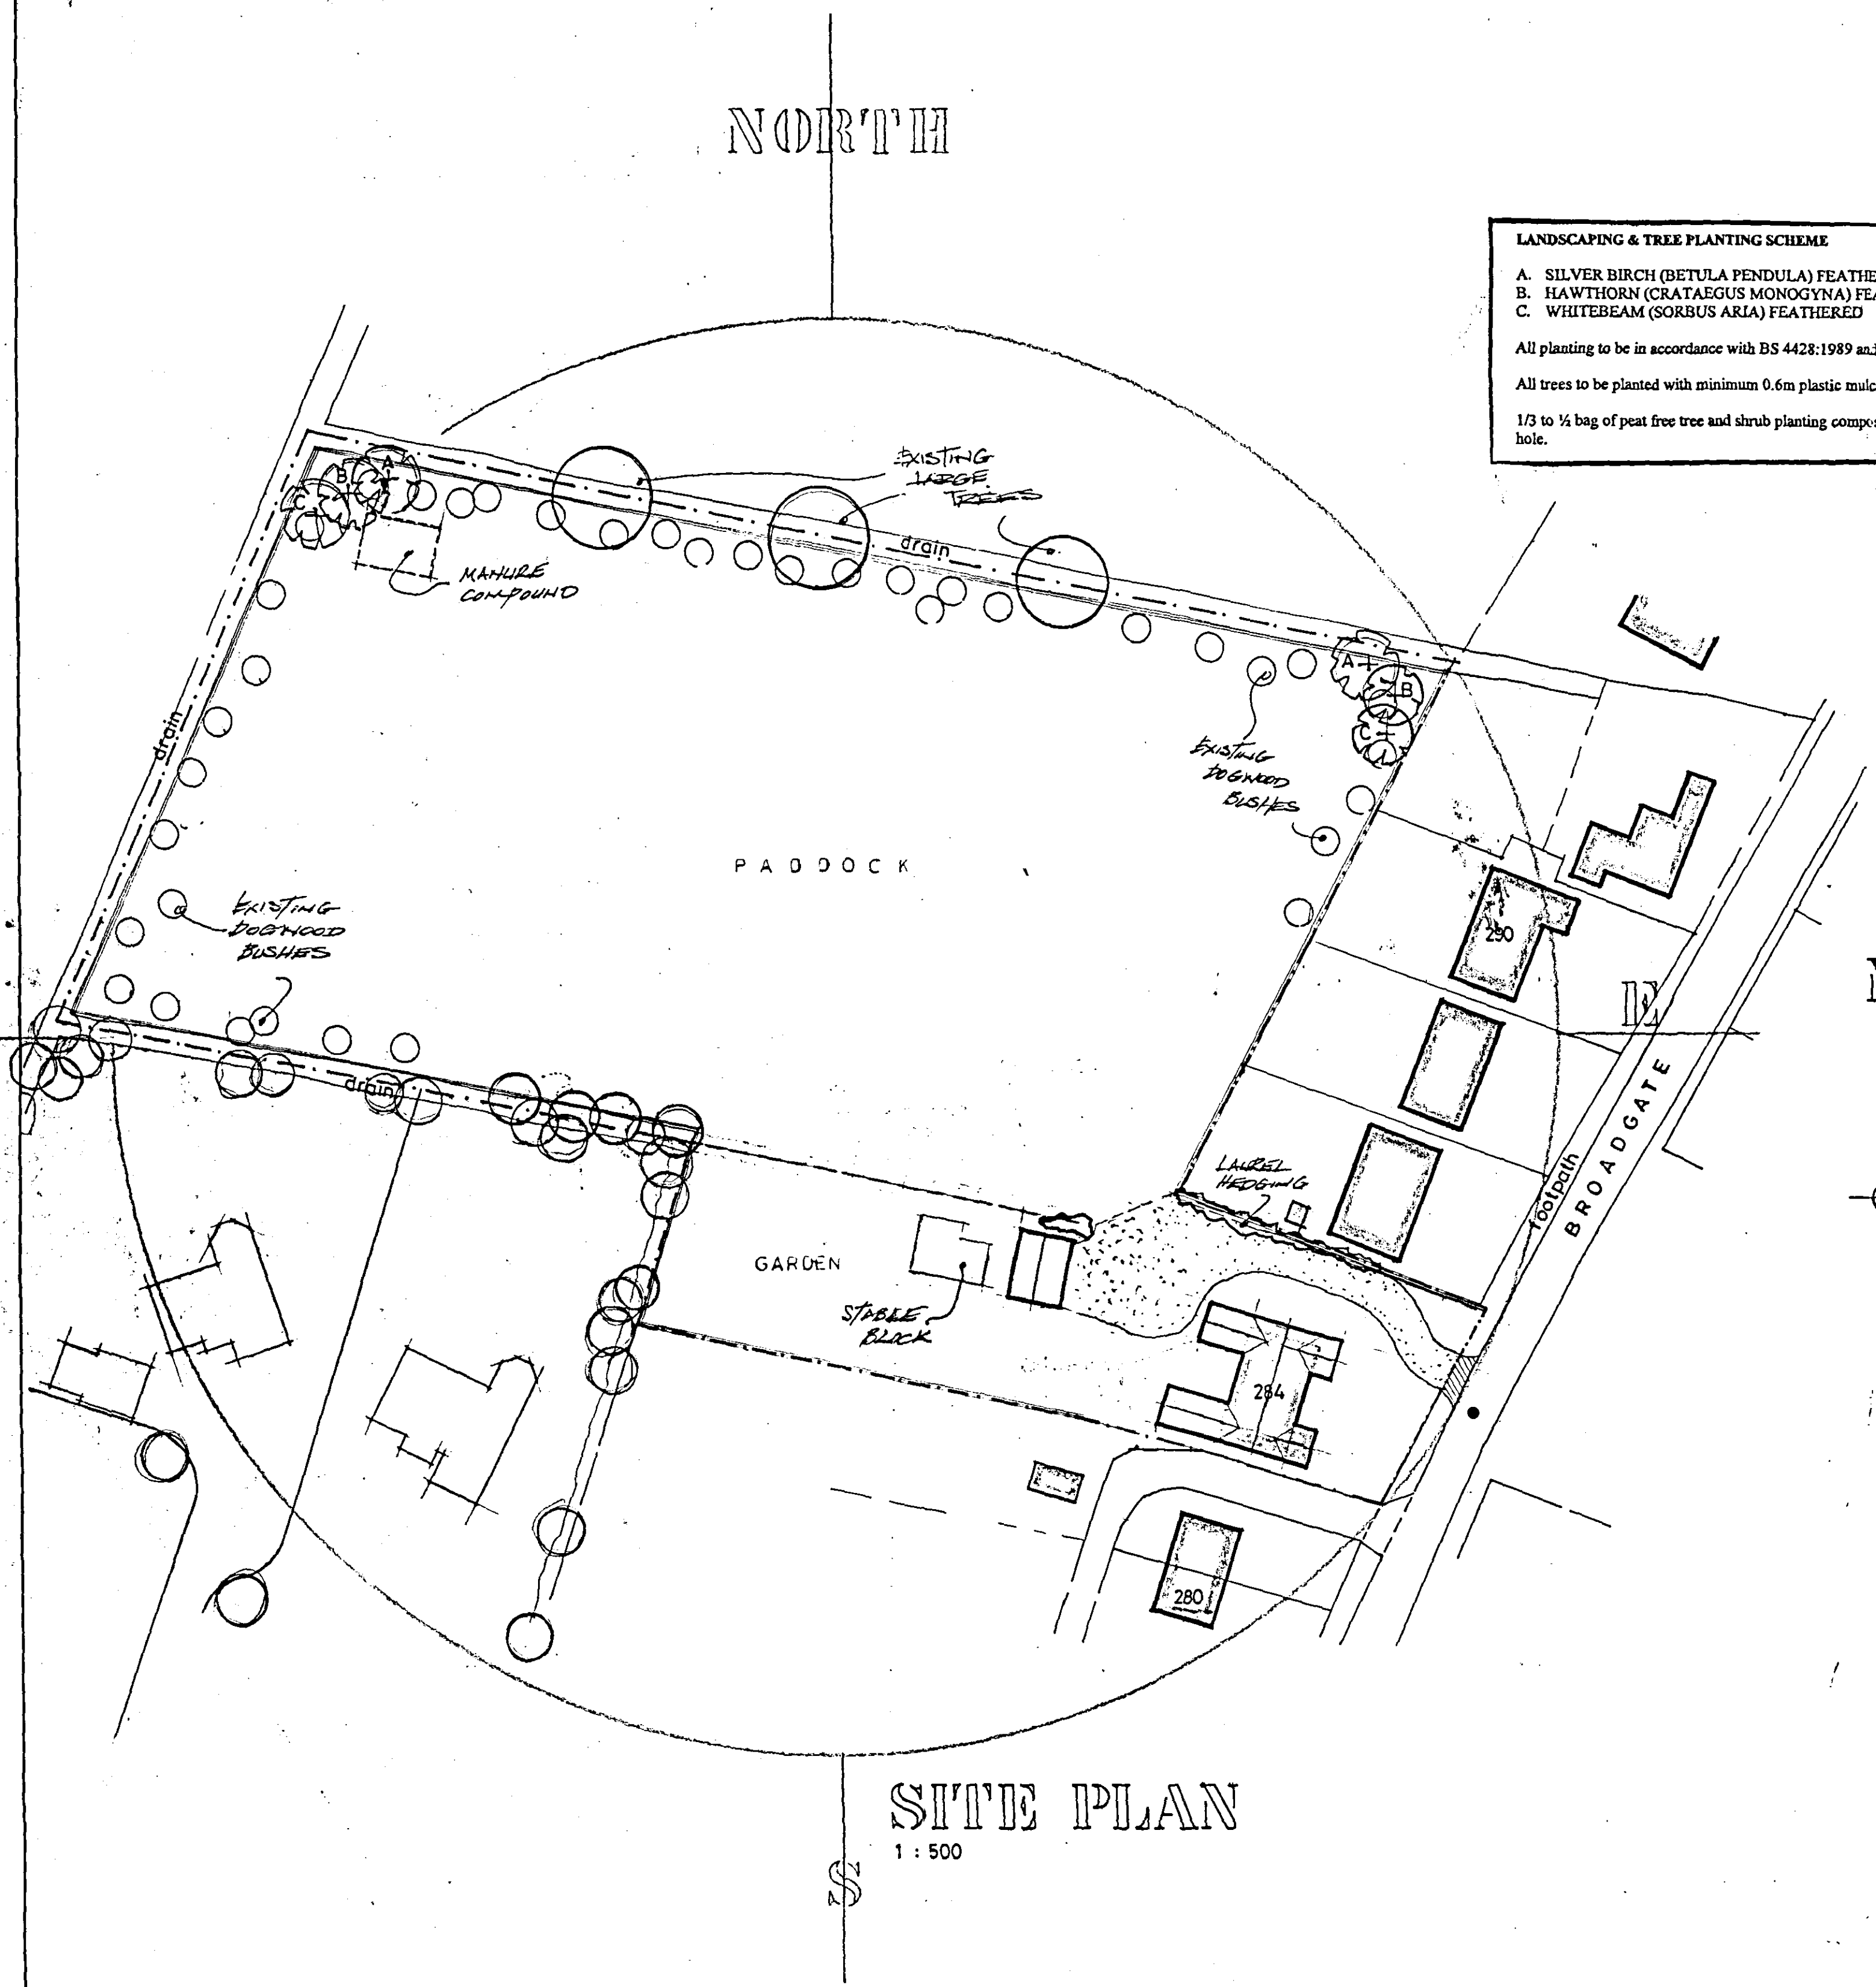

DETERMINED PLAN

DO NOT SCALE FROM THIS DRAWING

This drawing is copyright and may not be altered, traced, photographed or used for any purpose other than that for which it is issued.

The General Contractor is to check all dimensions on site and report discrepancies to the Architect.

All details shown on this drawing including foundations are based upon typical site conditions related to the area. No responsibility can be accepted for abnormal conditions which may be discovered during construction unless reported to the Architect so that design amendments may be considered. See soil surveys are recommended in respect of foundations to establish specific site conditions before foundation work is undertaken.

A1 Ref: A1	
SHDC Planning & Development 03 OCT 2005 Ref: 1197105	
C. REPOSITION MANURE COMPOUND 1ST 05 B. CONDITION COMPLIANCE 1ST 05 A. REMOVE STABLE FROM Paddock AUG 05	
G. R. MERCHANT I. ENG AMICE, FIWO, ARCHITECTURAL, STRUCTURAL & LAND DRAINAGE CONSULTANT TEL: HOLBEACH (01406) 490800	
PROJECT: DOMESTIC STABLE 284 BROADGATE WESTON HILLS	
CLIENT: MR & MRS G. CONGREVE	
SCALES: AS INDICATED	DATE: JUNE 2005
G.R. MERCHANT REVISIONS:	
DRAWING No.: 1184-05-02	