




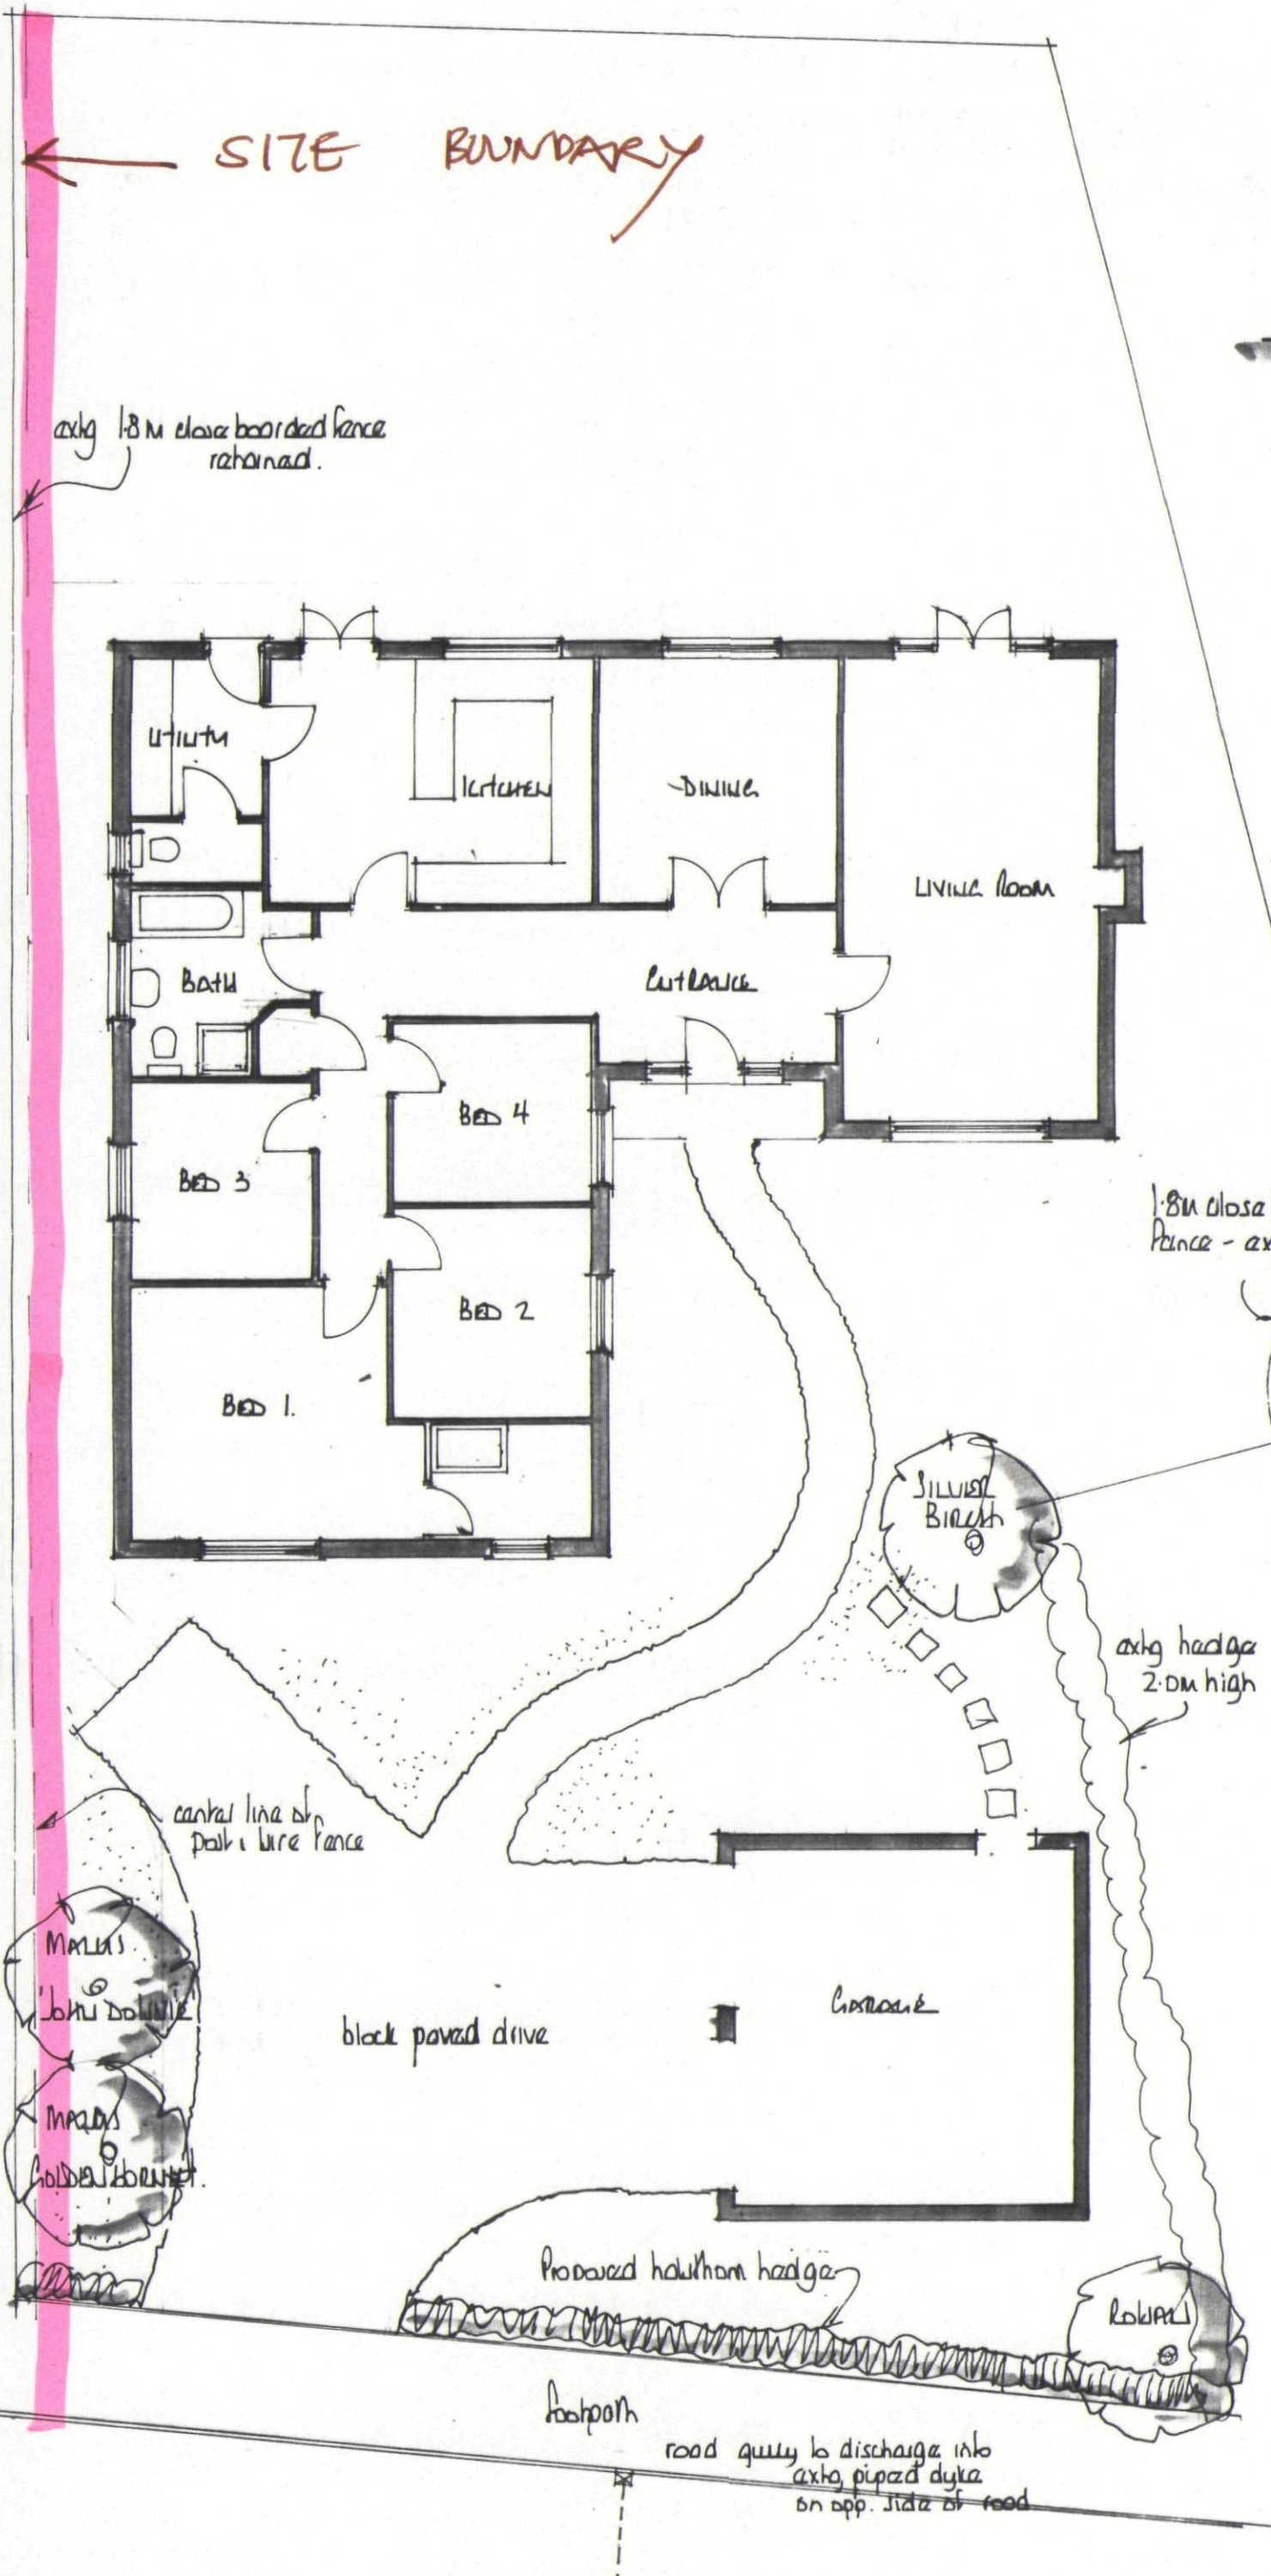


s east

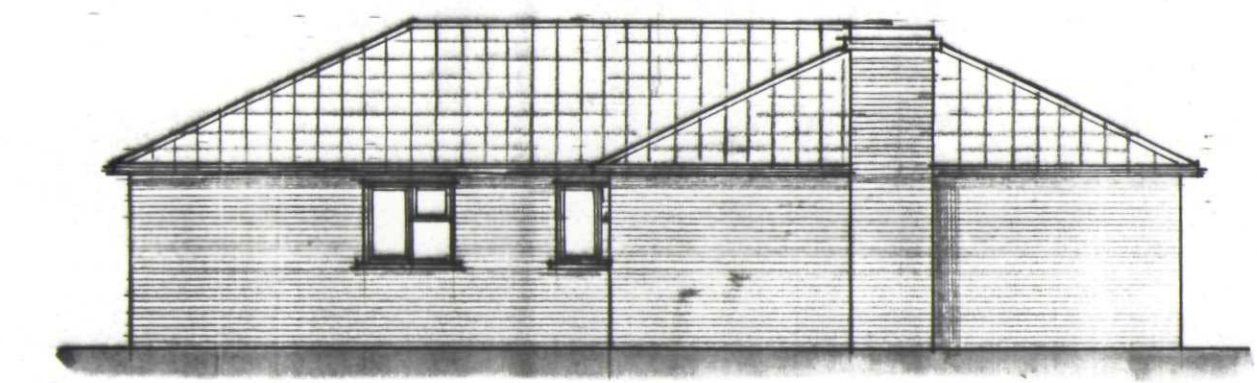


n east

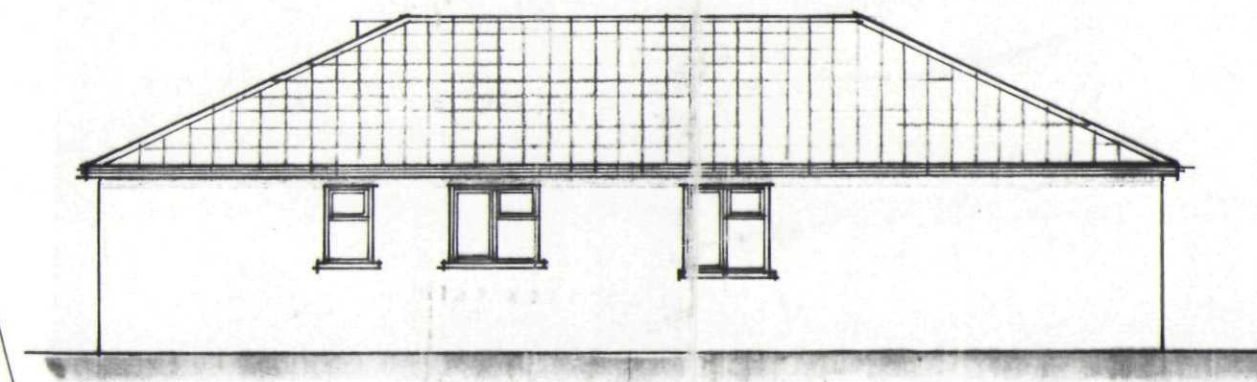


s west

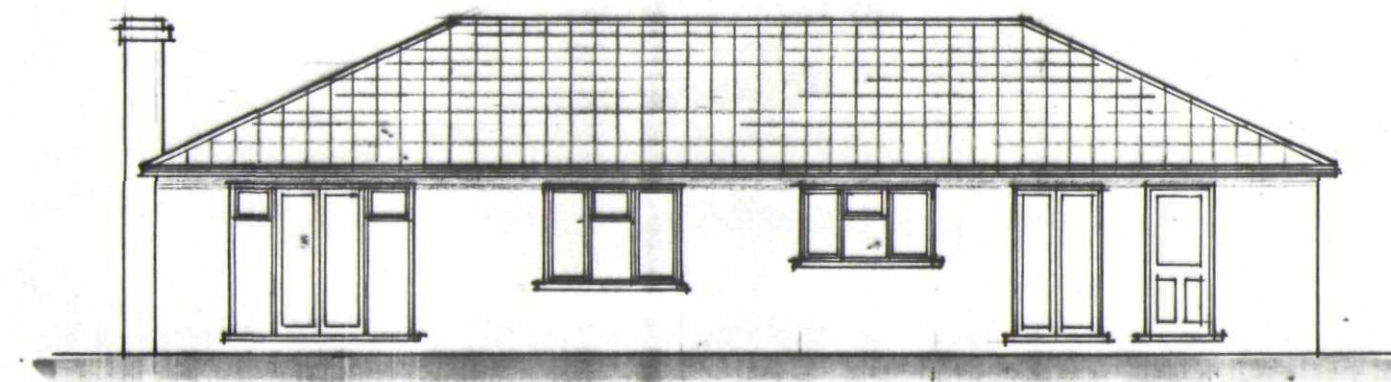


n west

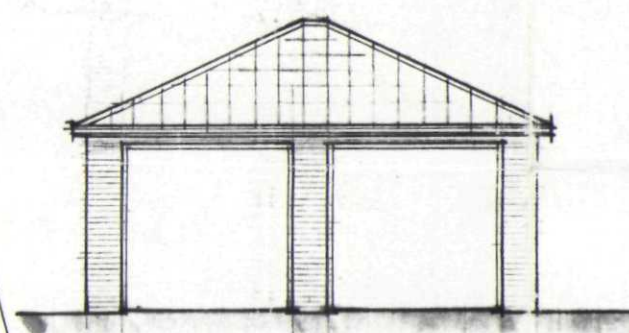


s west

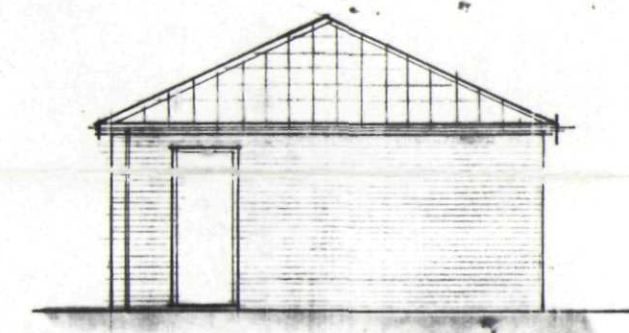

n west

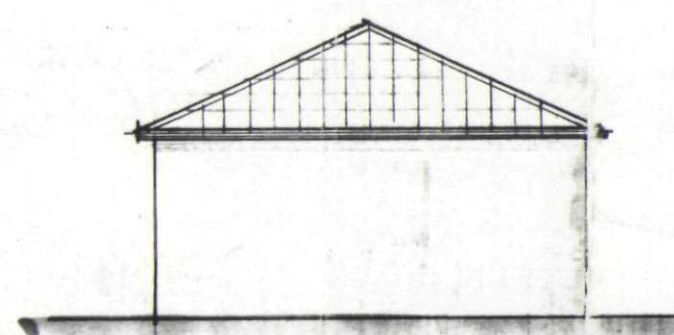

s east

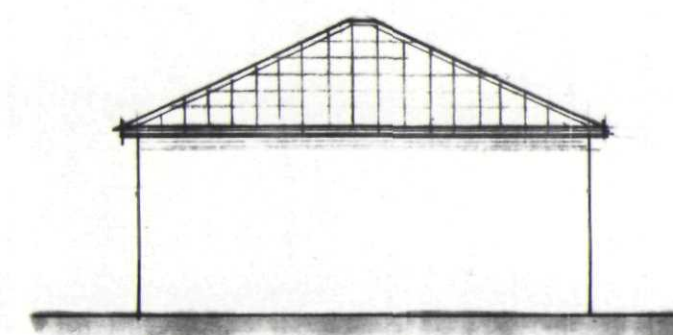

n east

A - 1-12-03 - line of back & live fence added.

EAST MIDLANDS DESIGN ASSOC.

Architectural Consultants

Willow Lodge
Horseshoe Road
Spalding
Lincs
PE11 3JA

Tel/fax :- 01775 767968
E-mail :- willowlodge@zoom.co.uk
Mobile phone :- 07710 815044

Client
WESTWOOD HOME DEVELOPMENTS LTD

Project
PROPOSED DWELLING AT LAND BETWEEN
310 & 314 BROADCLATE
KIMBOLTON HILLS
SPALDING
Lincs.

Drawing
Plans & ELEVATIONS

**DETERMINED
PLAN**

Scale 1:100 02 DECEMBER 2003

Date 2003 Drawn AL

Dwg No. Rev.

03/35/01 A