


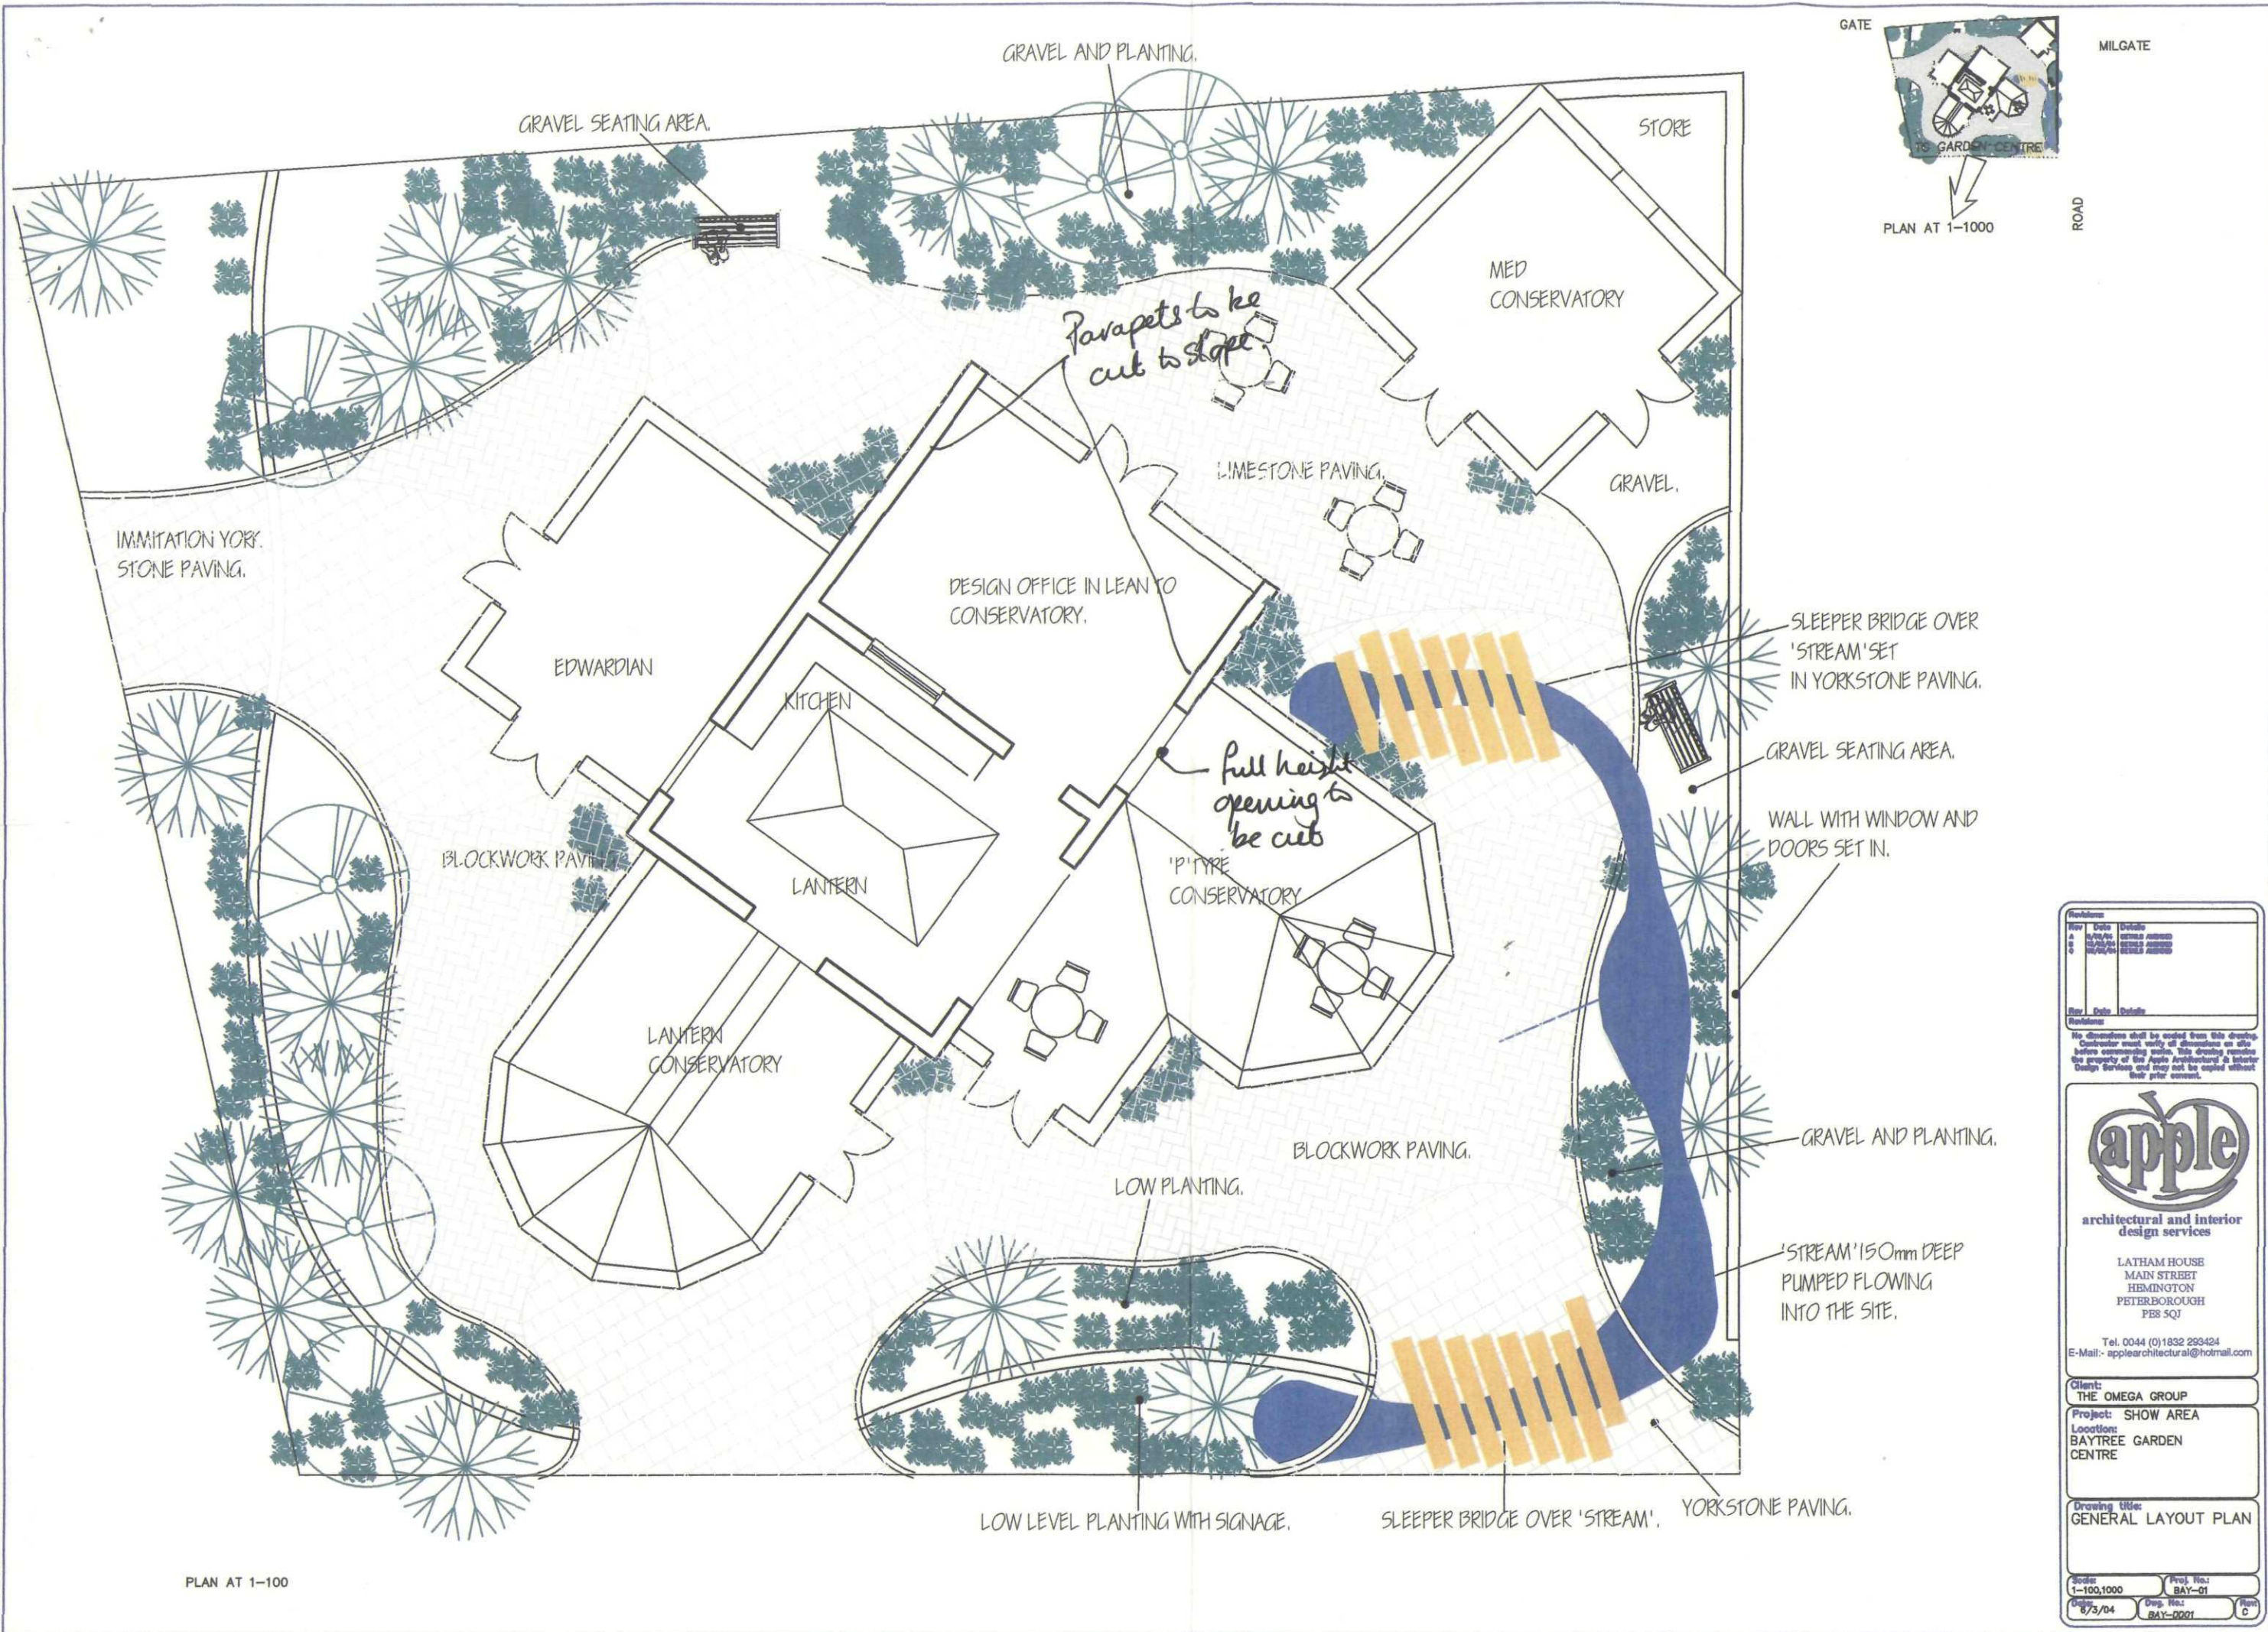

Rev	Date	Details
1	10/01/04	Initial design
2	10/01/04	Revised design
3	10/01/04	Final design

No dimensions shall be used from this drawing. Contractor must verify all dimensions on site before commencing work. This drawing remains the property of the Apple Architectural & Interior Design Services and may not be copied without their prior consent.



LATHAM HOUSE
MAIN STREET
HEMINGTON
PETERBOROUGH
PE8 5QJ

Tel: 0044 (0)1832 293424
E-Mail: applearchitectural@hotmail.com

Client:
THE OMEGA GROUP
Project: SHOW AREA
Location:
BAYTREE GARDEN
CENTRE

Drawing title:
GENERAL LAYOUT PLAN

Scale: 1-100,1000	Proj. No.: BAY-01
Date: 8/3/04	Des. No.: BAY-0001
	Rev: 5