


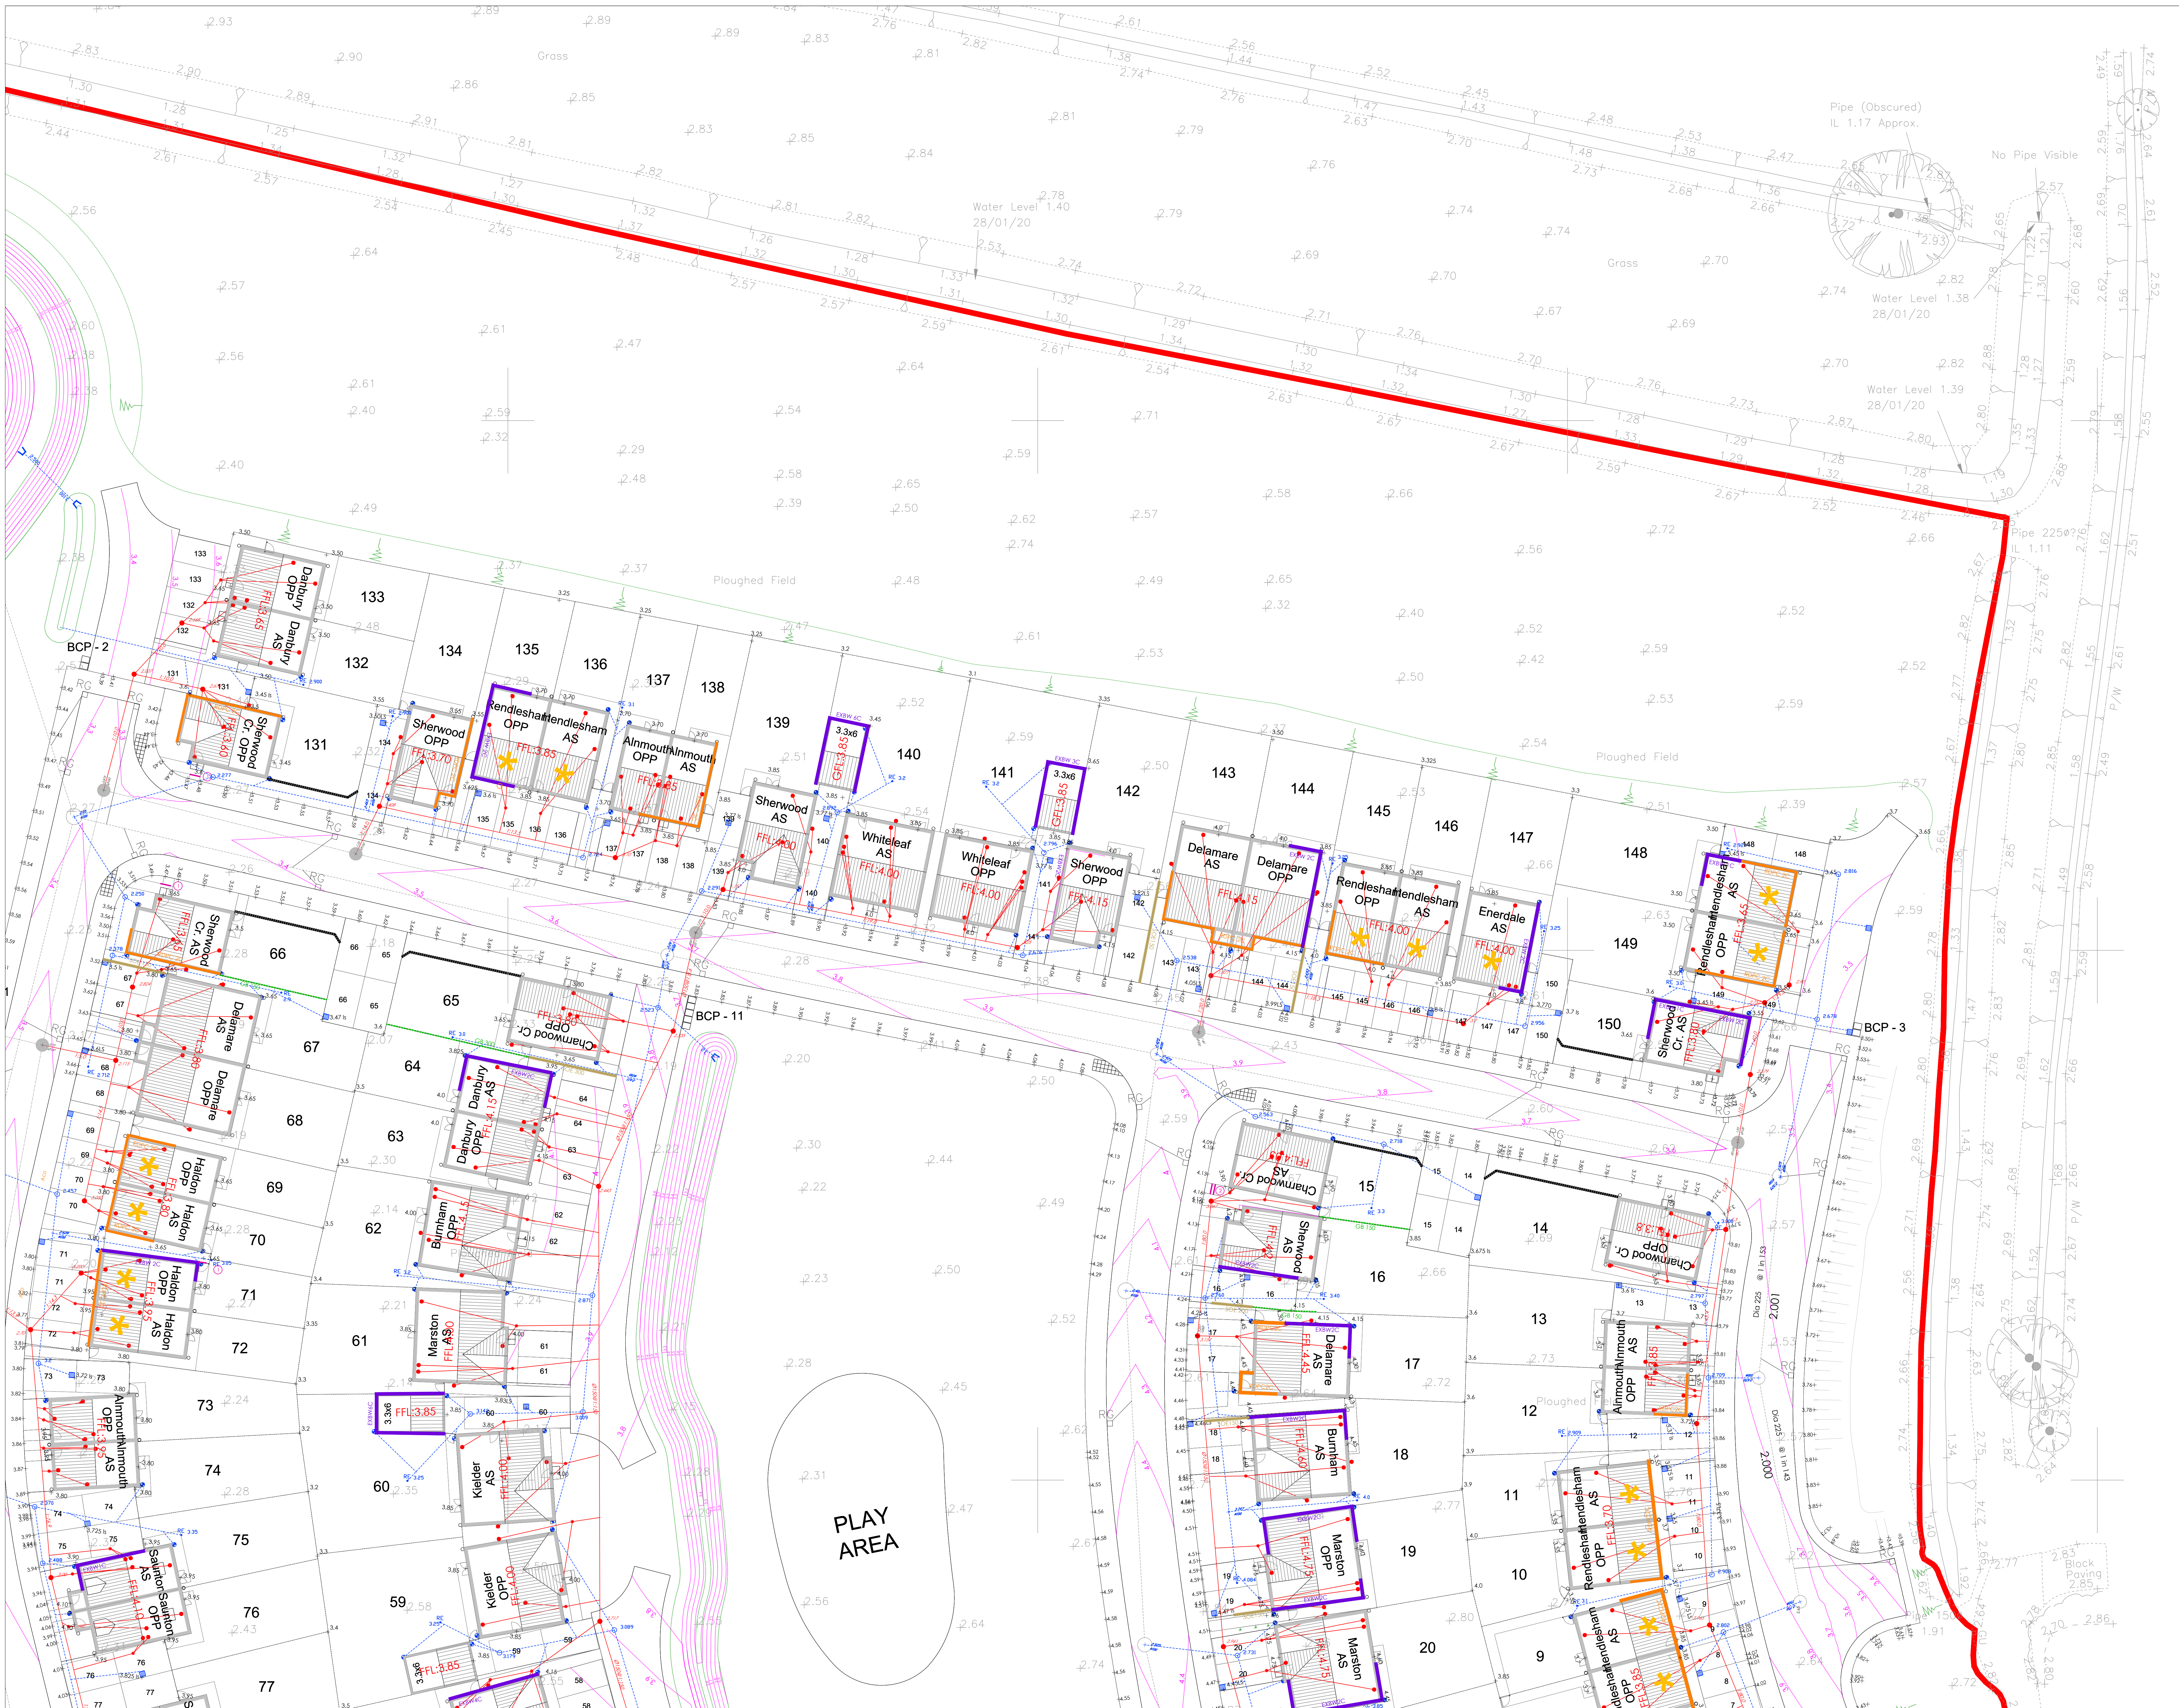

KEY

- Proposed Spotlevel (B indicates low spot) (A indicates level achieved with existing other than adjacent wall)
- Landscape Feature
- Indicator (2) steps 150 rise 300 going
- RET Retaining Wall
- Rising Edge
- UB Exposed Brickwork/Underbuild
- TANK Retained Brickwork
- Locally Raised DPC (no more than 100)
- Vertical Step in FFL
- Gravel Board (300 max) refer to Standard Detail
- Affordable Unit
- Garden Slope where greater than 1:20
- Foul connection
- Foul flow access
- Private foul uPVC chamber (access depth to 1.2 and non access depth 1.2 to 3m)
- Rainwater downpipe
- Storm rodding eye
- Private SW uPVC chamber (access depth to 1.2 and non access depth 1.2 to 3m)
- Trapped Yard Gully
- Trapped Road Gully
- Adaptable foul manhole
- Adaptable storm manhole

Sheet 3

Sheet 4

REV	DESCRIPTION	DATE
1	SCALE: 1:200	
2	DATE: January 2021	
3	DRAWN: LB	

TITLE: Engineering Layout Sheet 2

PROJECT: High Road, Weston

DRG. No: 1003-05-02

33 The Point
Rochingham Road
Market Harborough
Leicestershire LE16 7QU
Tel: 01858 411570 Fax: 01858 411751
Email: info@idltd.co.uk URL: www.idltd.co.uk

iDLTD
INFRASTRUCTURE DESIGN LIMITED

working for
PERSIMMON
PERSIMMON HOMES (EAST MIDLANDS) LTD
Persimmon Homes
18 Commerce Road
Peterborough Business Park
Lynch Wood
Peterborough
Tel: 01733 397200
Fax: 01733 397205